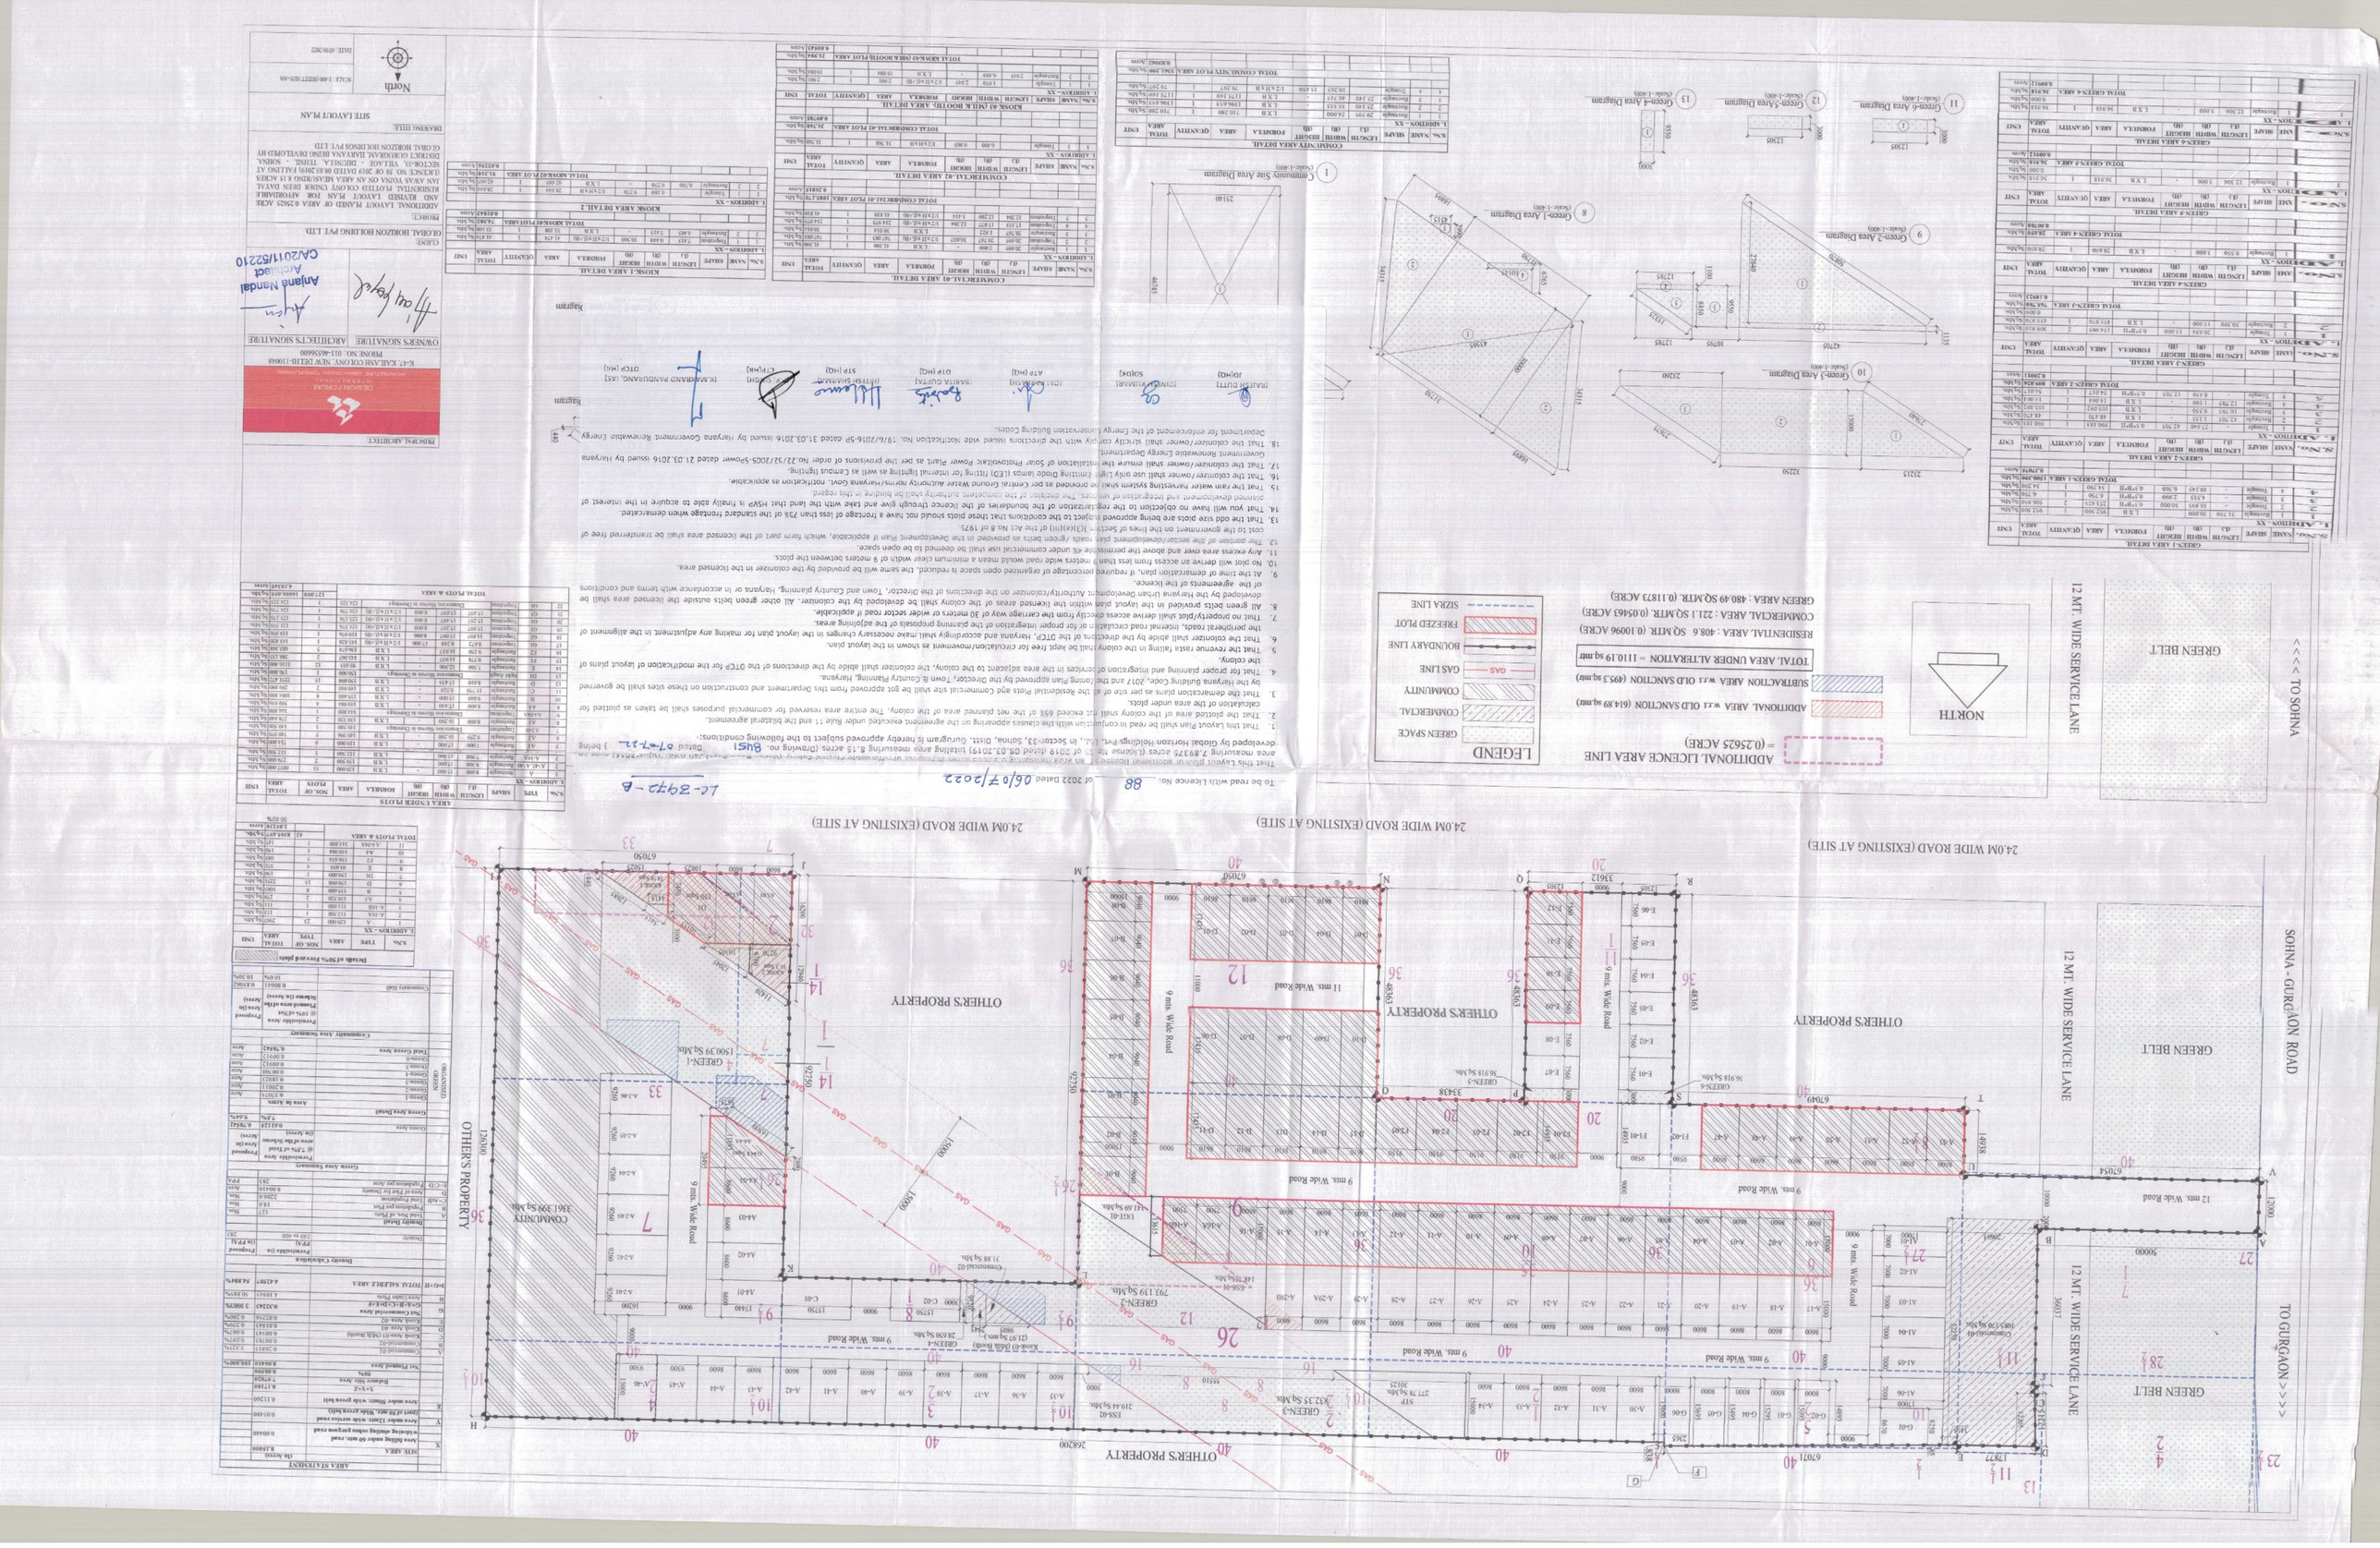
SOHNA - GURGAON ROAD
TO GURGAON >>>>
<<<< TO SOHNA
24.0M WIDE ROAD (EXISTING AT SITE)
12 MT. WIDE SERVICE LANE
GREEN BELT
OTHER'S PROPERTY
COMMUNITY
9 mts. Wide Road
12 mts. Wide Road
11 mts. Wide Road
NORTH
LEGEND
ADDITIONAL LICENCE AREA LINE = (0.25625 ACRE)
ADDITIONAL AREA w.r.t OLD SANCTION (614.89 sq.mtr)
SUBTRACTION AREA w.r.t OLD SANCTION (495.3 sq.mtr)
TOTAL AREA UNDER ALTERATION = 1110.19 sq.mtr
RESIDENTIAL AREA : 408.8 SQ.MTR. (0.10096 ACRE)
COMMERCIAL AREA : 221.1 SQ.MTR. (0.0546 ACRE)
GREEN AREA : 480.49 SQ.MTR. (0.1187 ACRE)
GREEN SPACE
COMMERCIAL
COMMUNITY
GAS LINE
BOUNDARY LINE
FREEZED PLOT
SIZEA LINE
GREEN-1 1500.39 Sq.Mts
GREEN-2 793.199 Sq.Mts
GREEN-3 432.33 Sq.Mts
GREEN-4 36.918 Sq.Mts
GREEN-5 36.918 Sq.Mts
COMMUNITY 3361.399 Sq.Mts
OTHER'S PROPERTY 26820.0
OTHER'S PROPERTY 12630.0
OTHER'S PROPERTY 67049.0
OTHER'S PROPERTY 67021.0
OTHER'S PROPERTY 67050.0
OTHER'S PROPERTY 67054.0
OTHER'S PROPERTY 92750.0
OTHER'S PROPERTY 92750.0
OTHER'S PROPERTY 48363.0
OTHER'S PROPERTY 48363.0
OTHER'S PROPERTY 33612.0
OTHER'S PROPERTY 25140.0
OTHER'S PROPERTY 25140.0
OTHER'S PROPERTY 25140