




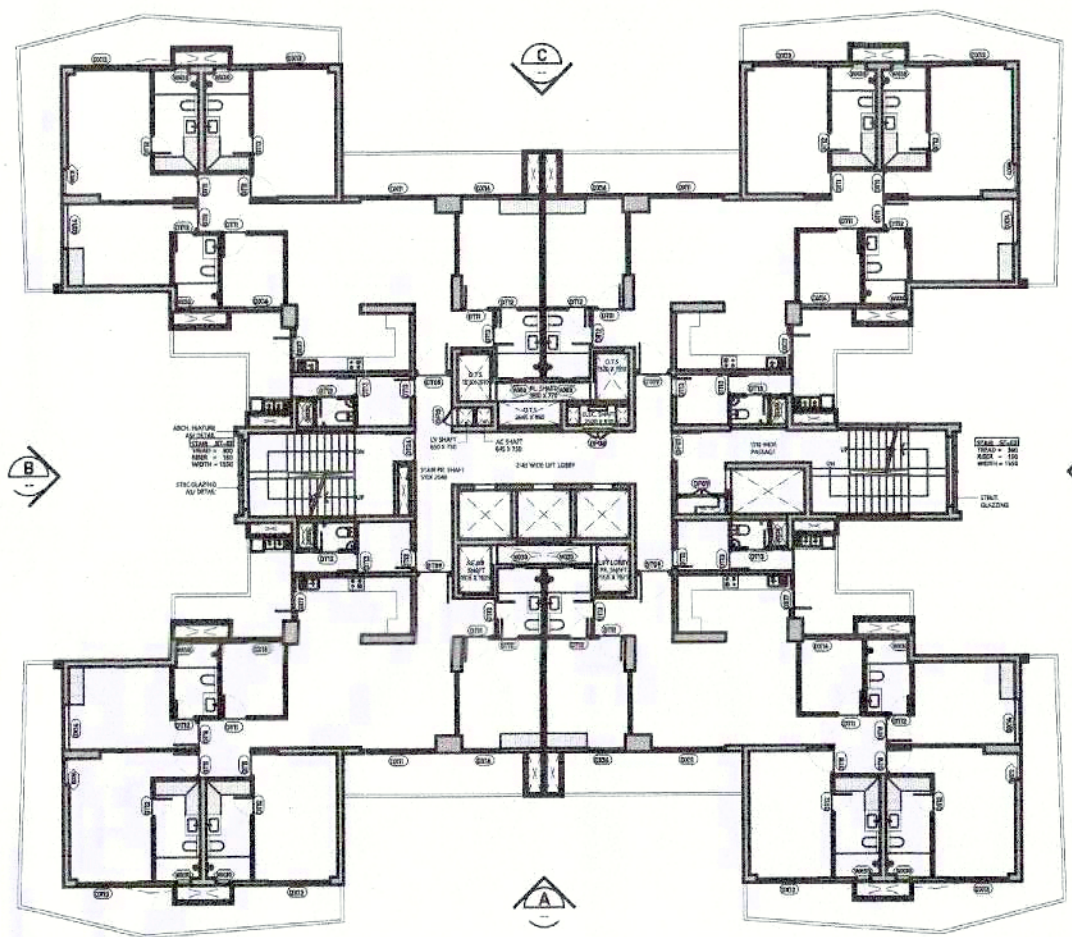


KEY PLAN TYPICAL FLOOR

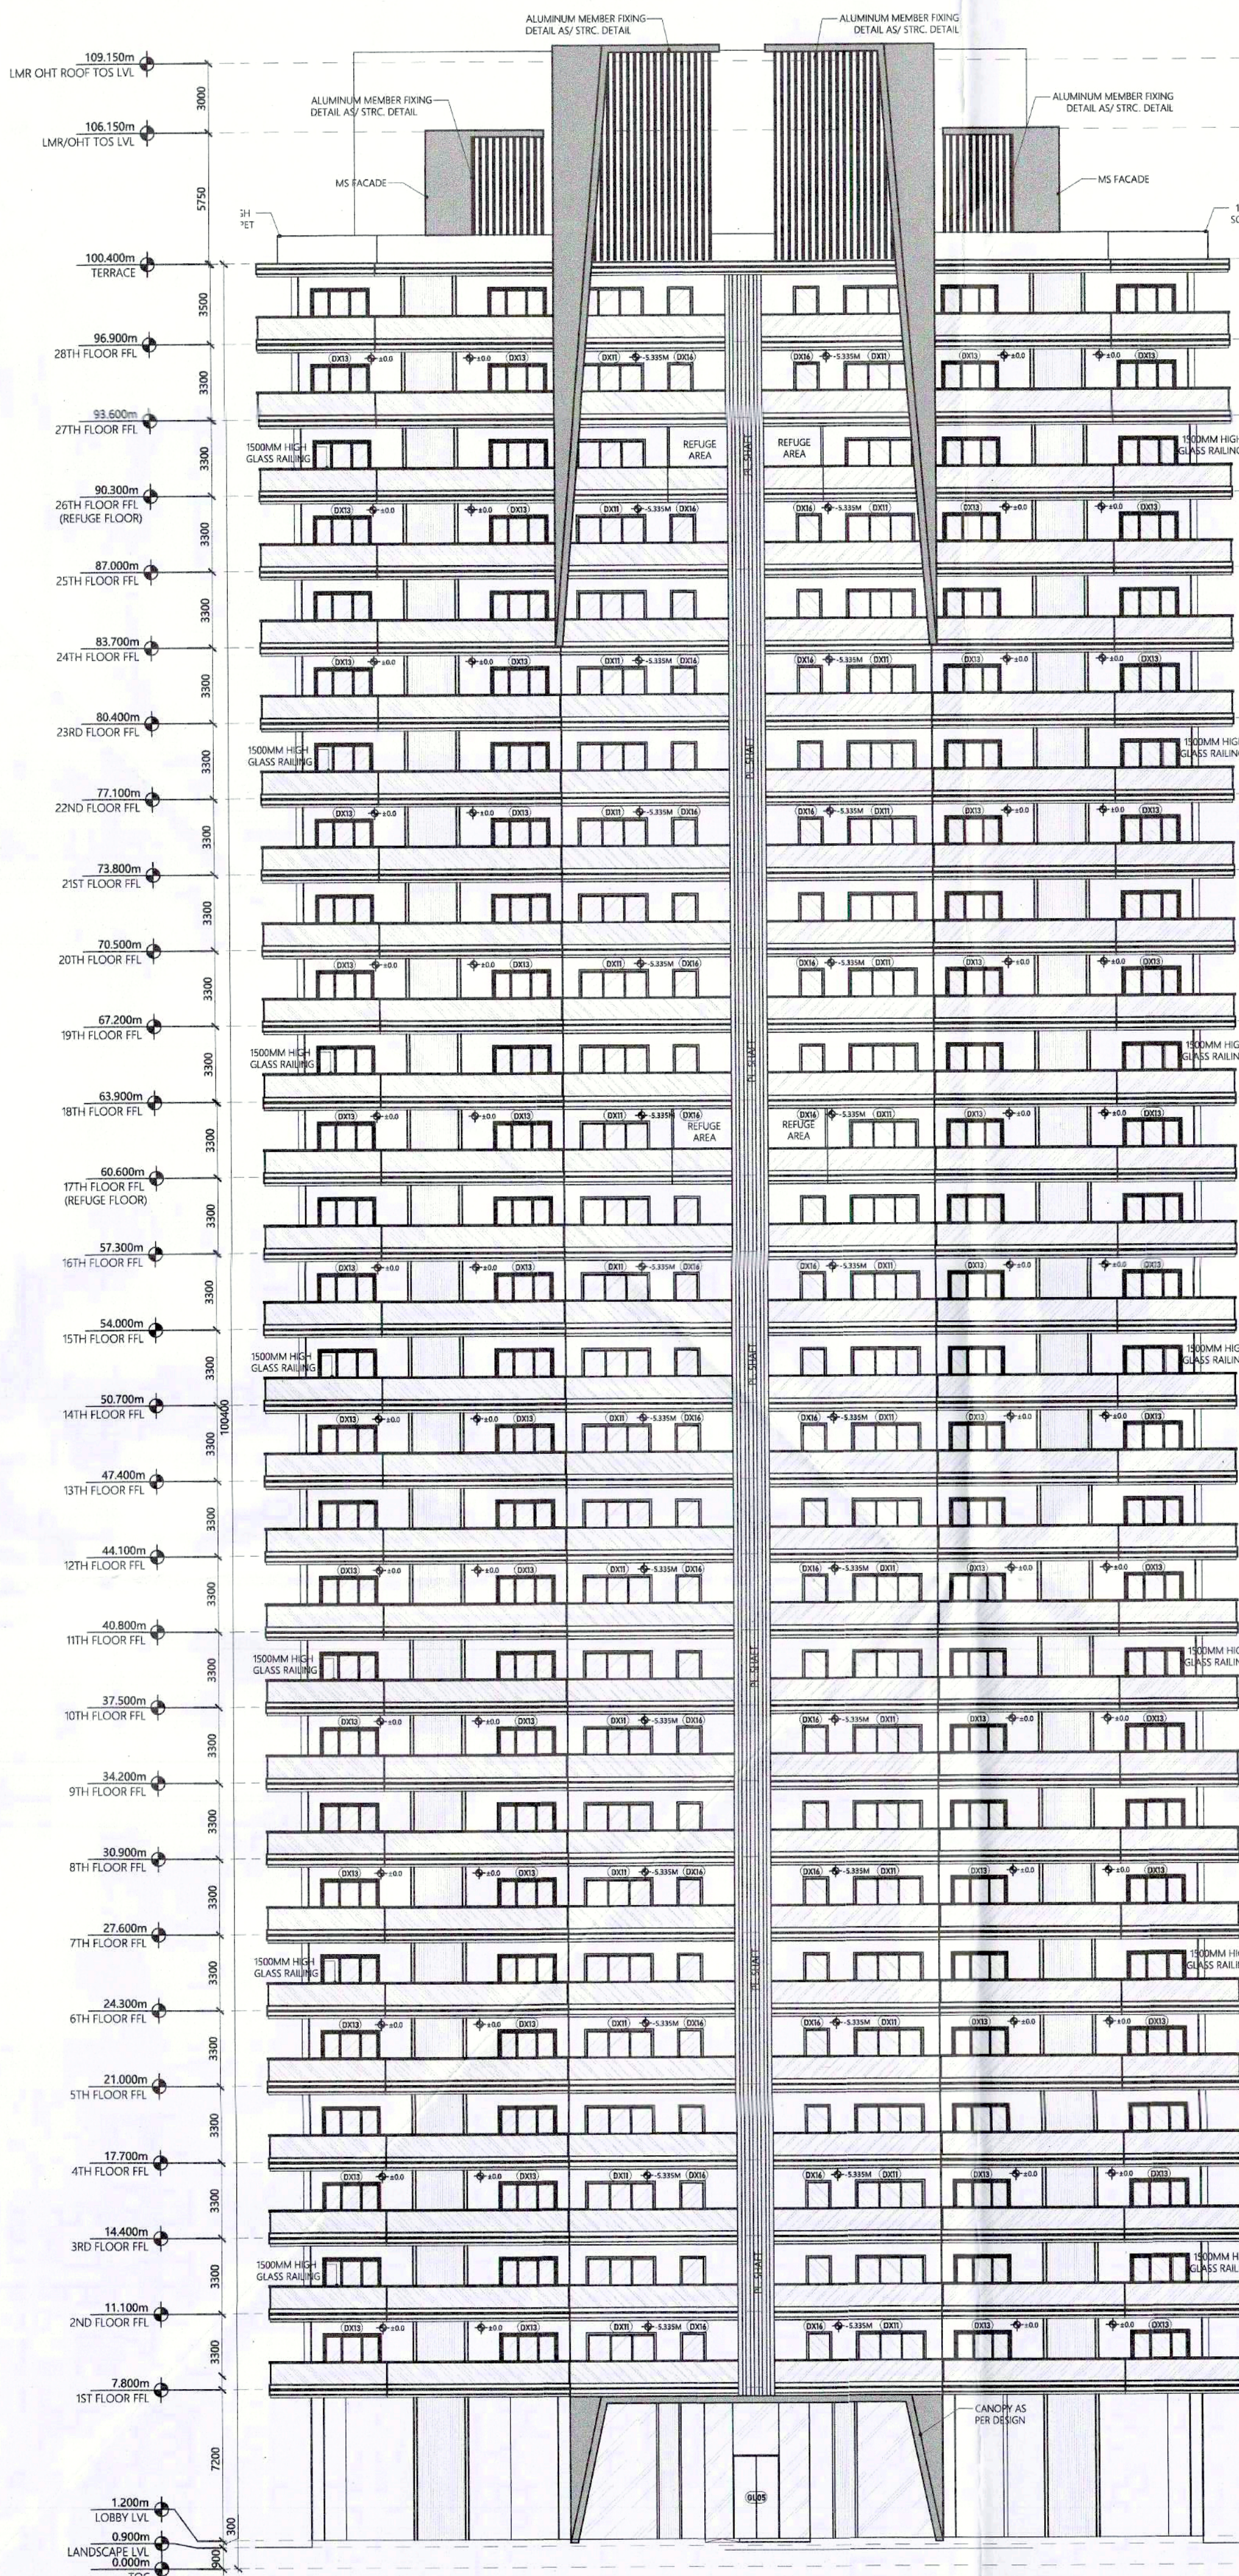


ELEVATION A

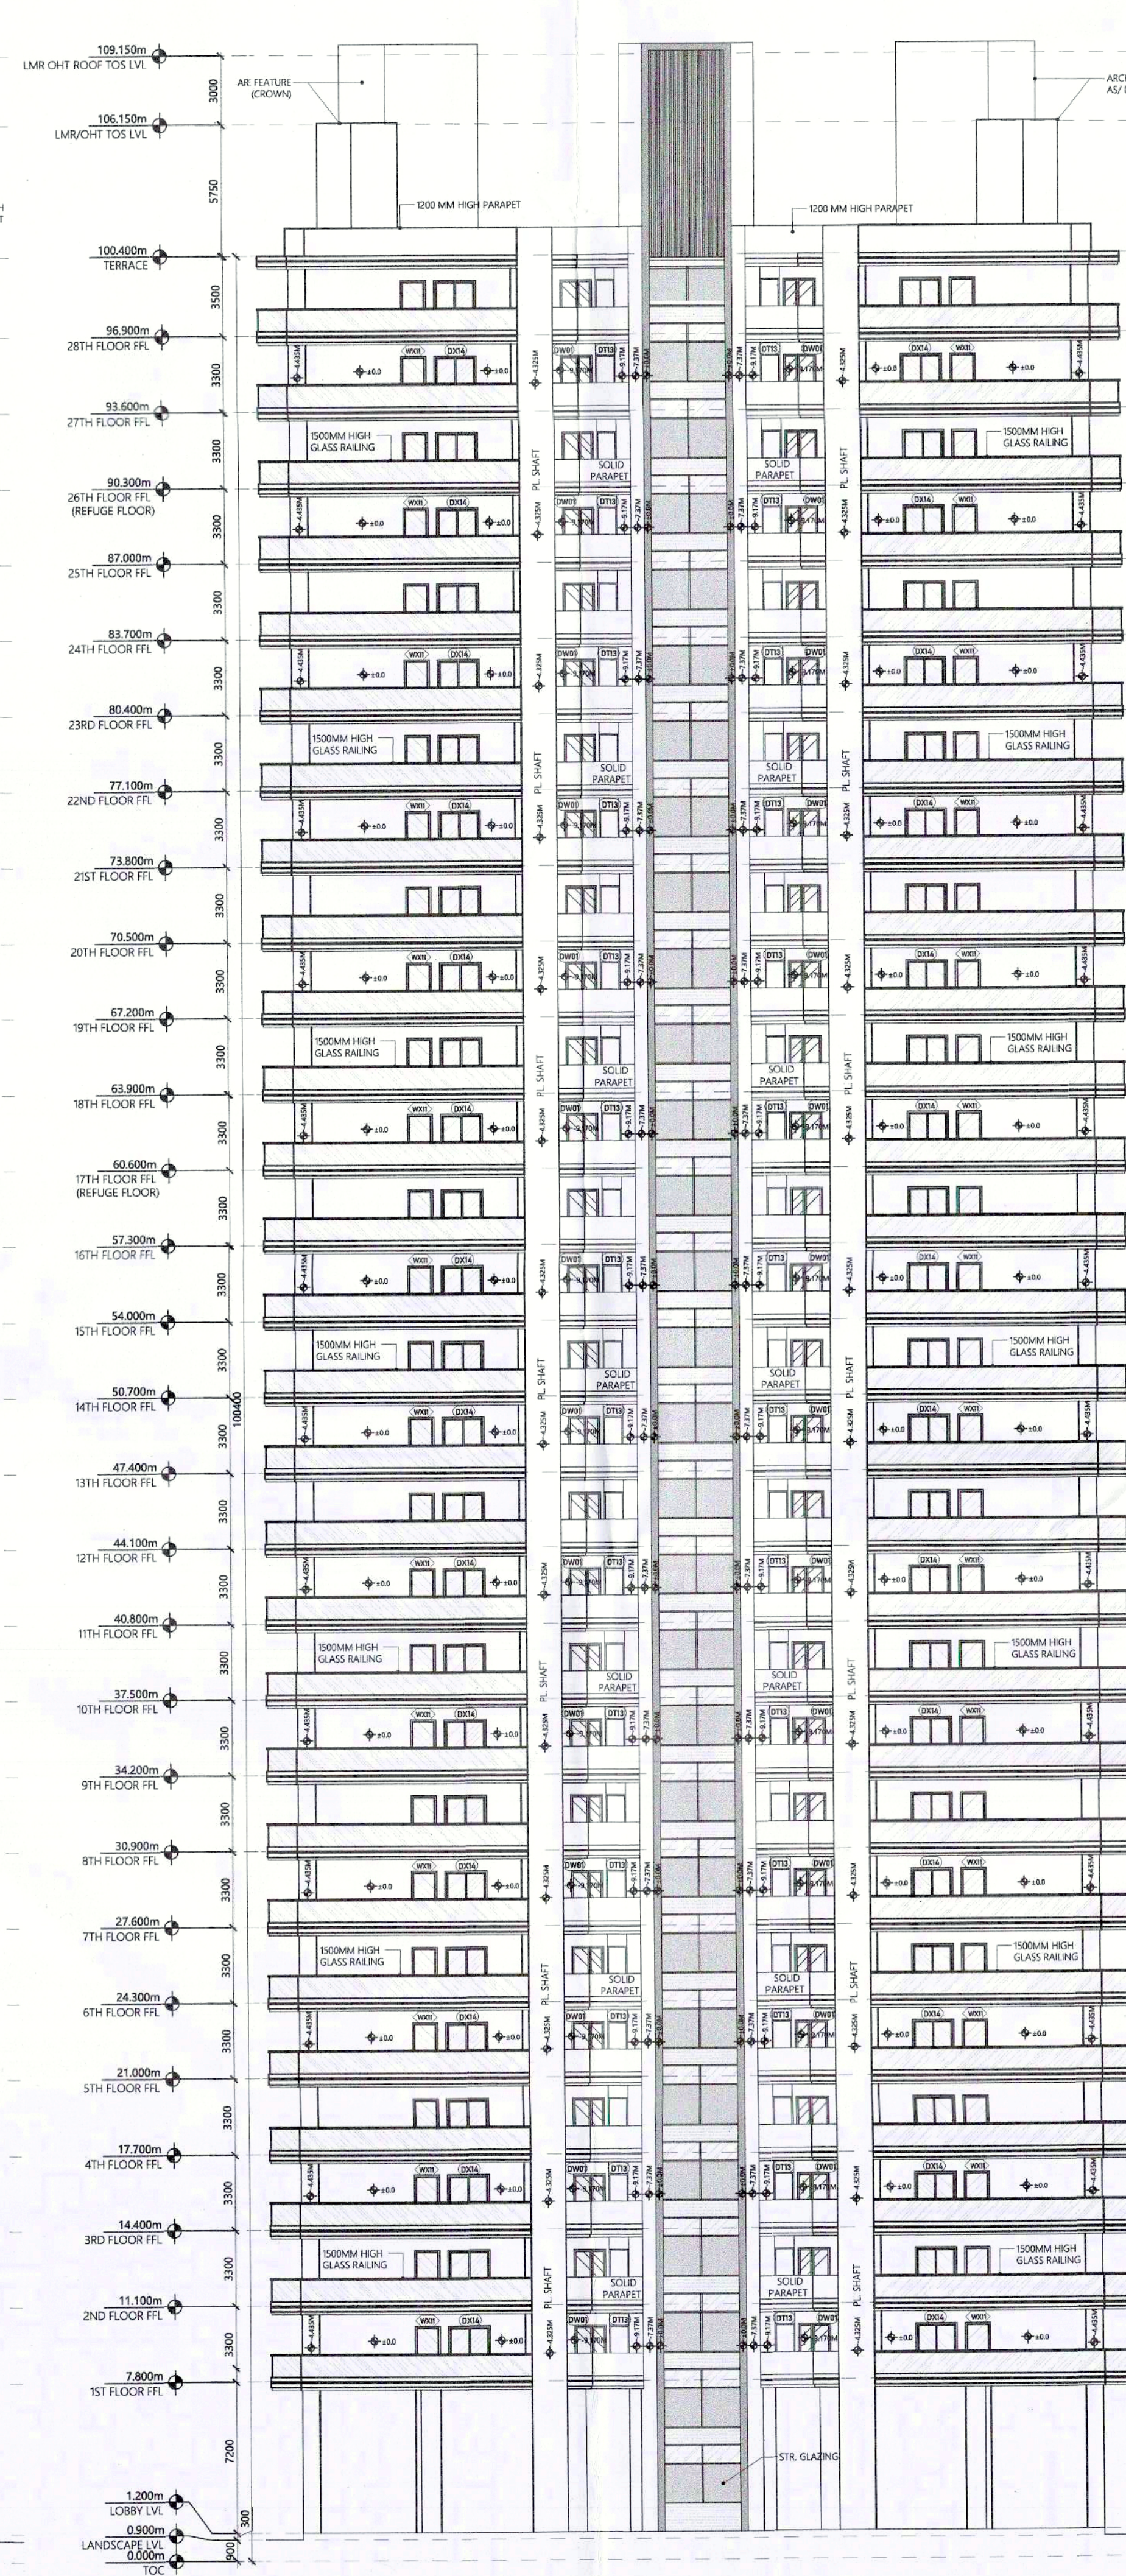

ELEVATION B

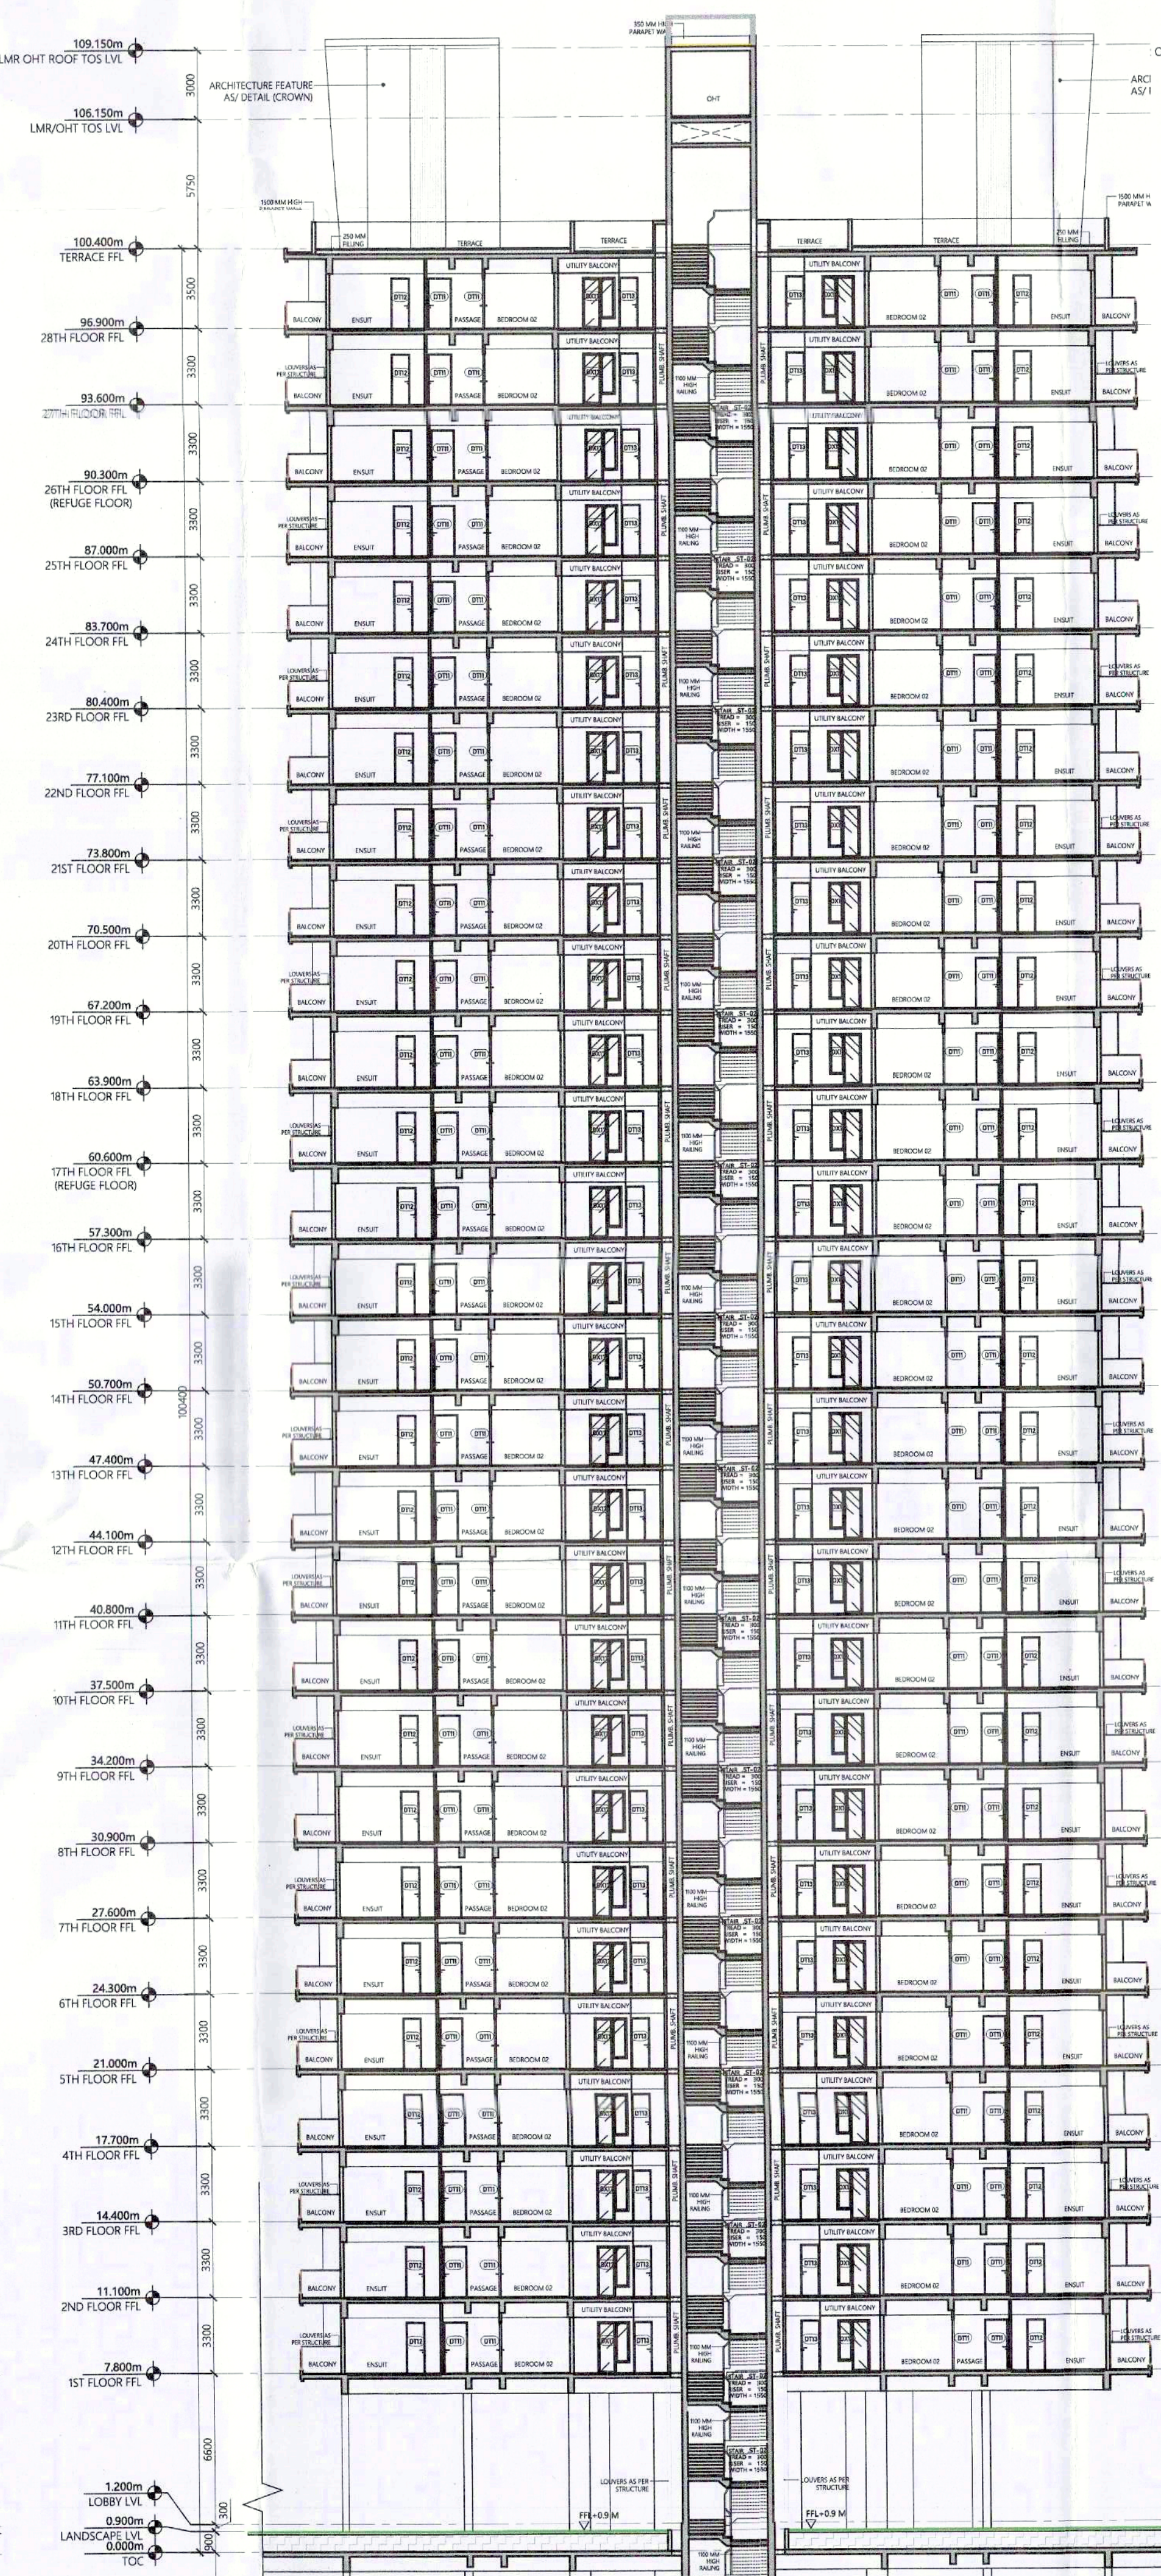

SECTION AA

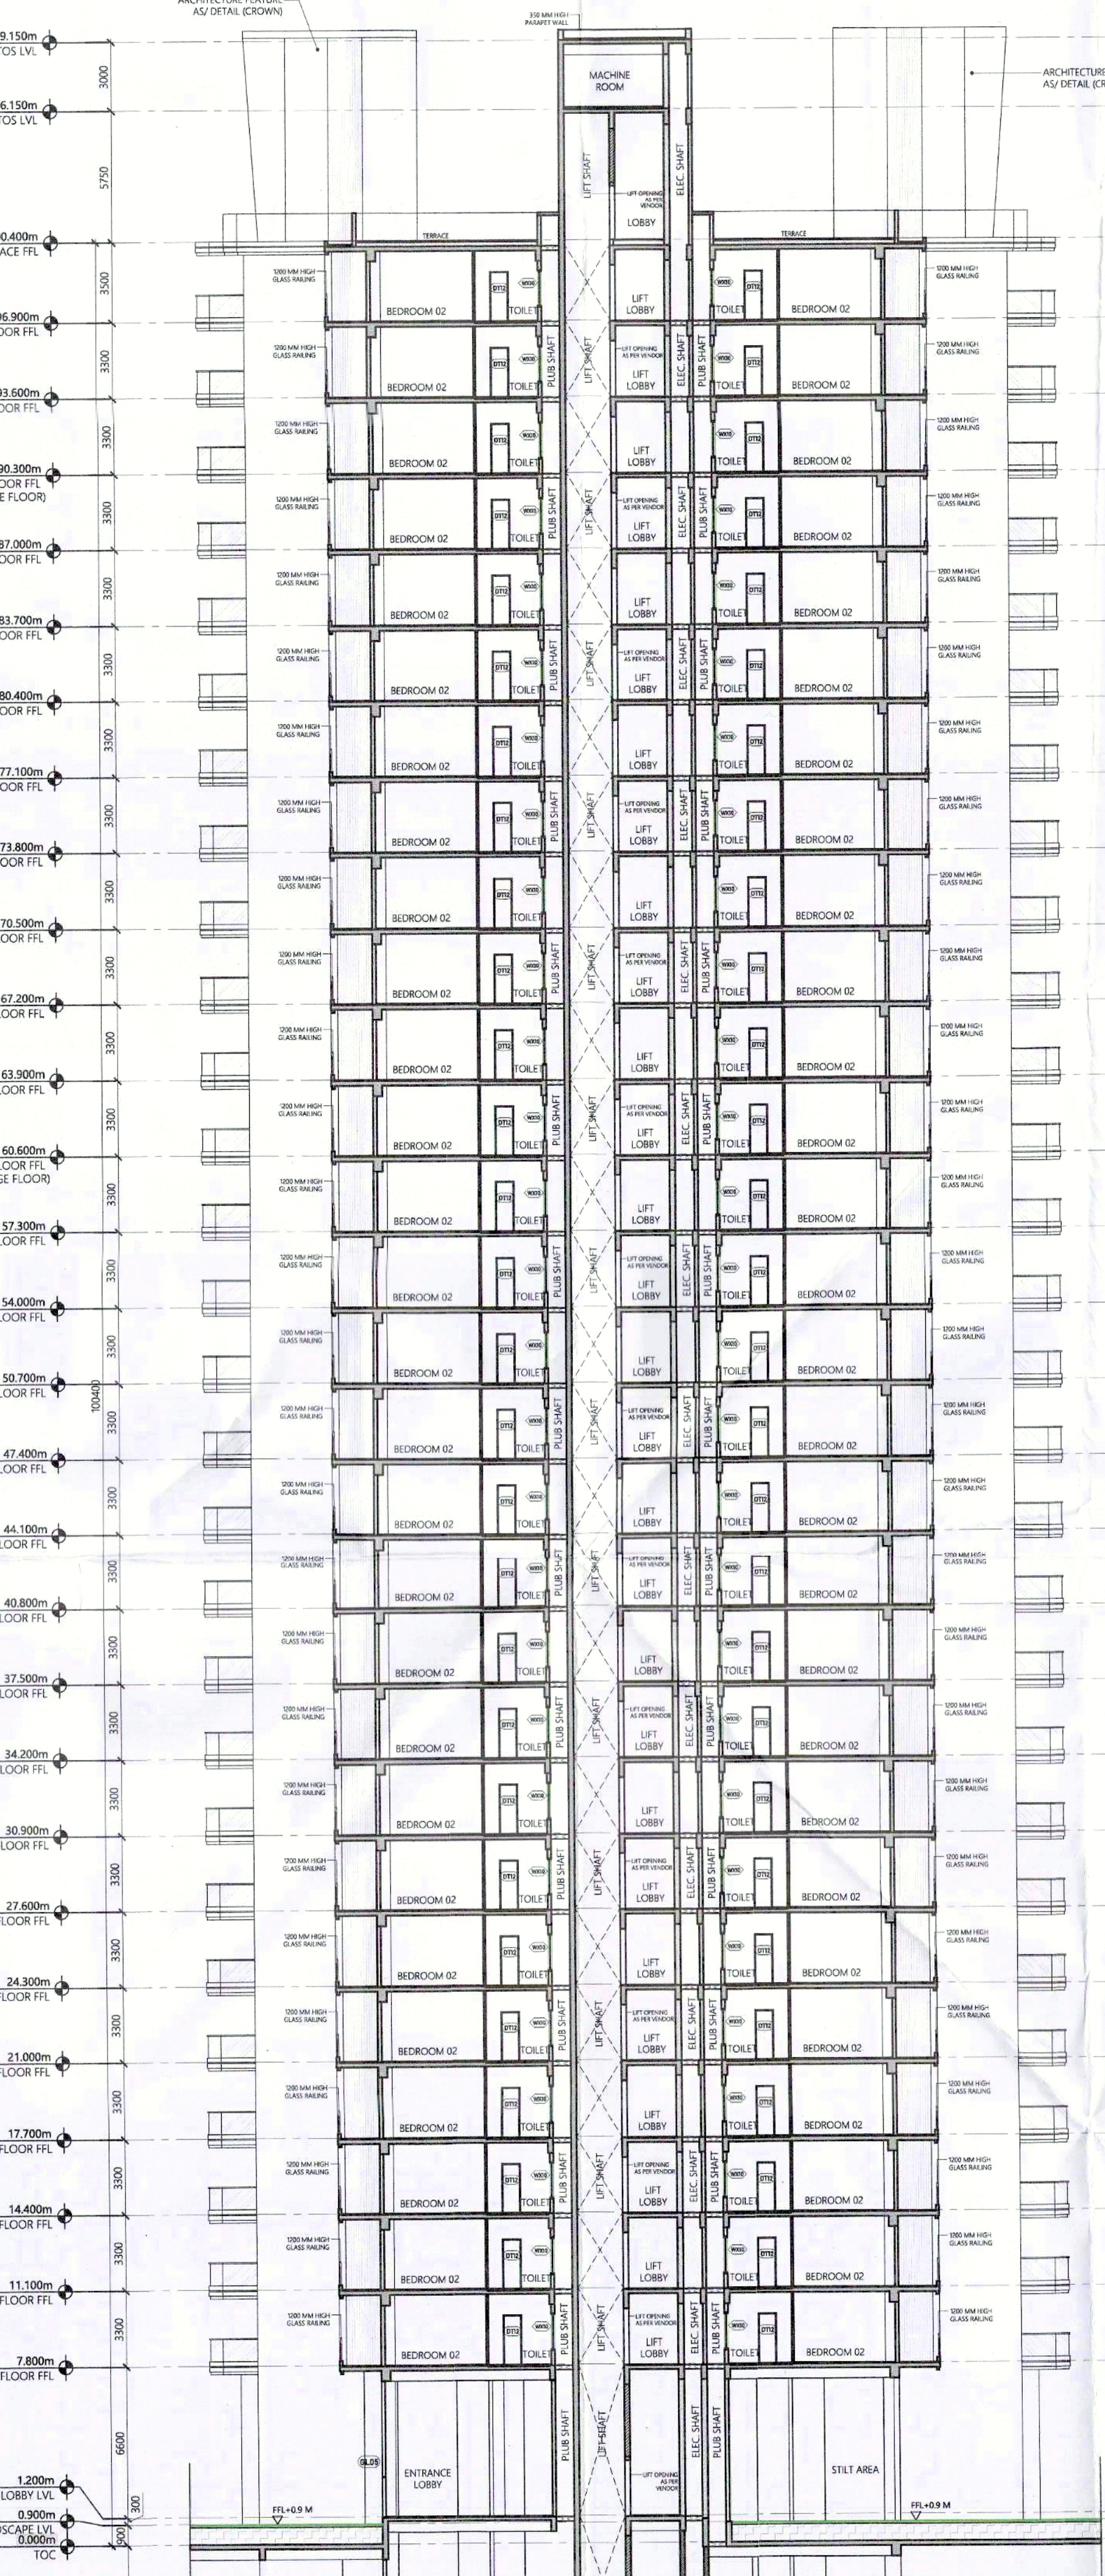

SECTION BB

This is a "PROVISIONAL BUILDING PLAN" approved only for the purpose of inviting objections from the general public.

S.T.P. (H) Secretary B.P.A.C. S.T.P. (H) Member B.P.A.C. C.T.P. (H) Chairman B.P.A.C.

DTP(HQ) ADP(HQ) FSO (H) Member B.P.A.C.

TO BE READ WITH THIS OFFICE MEMO NO. DATED: 10/09/2025

AD PA ATP


Rashid Dutt SD(HQ)

This drawing is a "COPYRIGHT" contents of this drawing or part thereof may not be used or reproduced without the permission of the Architect.

OWNER SIGN ARCHITECT SIGN

For Ashiana Landcraft Realty Private Limited

ASHIANA LANDCRAFT REALTY PRIVATE LIMITED

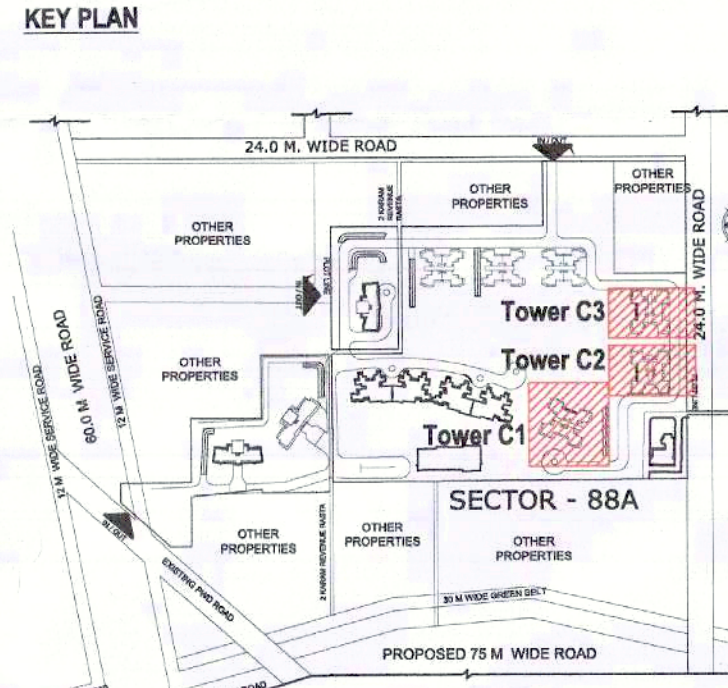

SUBMISSION DRAWING

OWNER  
M/S ASHIANA LANDCRAFT REALTY PVT. LTD.

PROJECT  
REVISED BUILDING PLAN FOR GROUP HOUSING COLONY OVER AN AREA MEASURING 24.125 ACRES (LICENCE NO.42 OF 2013 DATED 04.06.2013 & LICENCE NO.46 OF 2013 DATED 08.06.2013) IN THE REVENUE ESTATE OF VILLAGE HARSARU, SECTOR - 88A, SURUGRAM

SCALE 1:200 DATE 11.09.2025

DRAWING TITLE  
BUILDING ELEVATIONS & SECTIONS

TOWER C1 - C2 - C3

Confucius

CONFUCIUS CONSULTANCY SERVICES  
F-1, First Floor, Mira Corporate Suites, Sector 29, Gurgaon, Haryana, India  
www.confuciusconsultancy.com  
+91 11 46480811 - 46480812  
Member of ISO 9001:2015 & ISO 14001:2015

architects urban design hospitality interiors

DRAWING NO. S-TC-EL-SEC-103 REVISION R0