
**BUILT UP AREA CALCULATIONS**

| S.NO. | FLOORS | TOWER-T-1 (SQ.M.) | TOWER-T-2 (SQ.M.) | TOWER-T-3 (SQ.M.) | TOWER-T-4 (SQ.M.) | TOWER-T-5 (SQ.M.) | TOWER-T-6 (SQ.M.) | TOWER-T-7 (SQ.M.) | COMMERCIAL 01 (SQ.M.) | COMMERCIAL 02 (SQ.M.) | COMMUNITY HALL (SQ.M.) | CRECHE (SQ.M.) | TOTAL (SQ.M.) |
|---|---|---|---|---|---|---|---|---|---|---|---|---|---|
| 1 | GROUND | 545.491 | 534.961 | 534.961 | 534.961 | 537.222 | 604.173 | 313.005 | 508.098 | 266.746 | 216.063 | ------ | 4595.681 |
| 2 | 1ST | 522.382 | 522.382 | 522.382 | 522.382 | 524.643 | 524.643 | 300.270 | 494.720 | 242.941 | ------ | 212.301 | 4389.046 |
| 3 | 2nd | 522.382 | 522.382 | 522.382 | 522.382 | 524.643 | 524.643 | 300.270 | 427.859 | 242.941 | ------ | ------ | 4109.884 |
| 4 | 3rd | 522.382 | 522.382 | 522.382 | 522.382 | 524.643 | 524.643 | 300.270 | ------ | ------ | ------ | ------ | 3439.084 |
| 5 | 4th | 522.382 | 522.382 | 522.382 | 522.382 | 524.643 | 524.643 | 300.270 | ------ | ------ | ------ | ------ | 3439.084 |
| 6 | 5th | 522.382 | 522.382 | 522.382 | 522.382 | 524.643 | 524.643 | 300.270 | ------ | ------ | ------ | ------ | 3439.084 |
| 7 | 6th | 522.382 | 522.382 | 522.382 | 522.382 | 524.643 | 524.643 | 300.270 | ------ | ------ | ------ | ------ | 3439.084 |
| 8 | 7th | 522.382 | 522.382 | 522.382 | 522.382 | 524.643 | 524.643 | 300.270 | ------ | ------ | ------ | ------ | 3439.084 |
| 9 | 8th | 522.382 | 522.382 | 522.382 | 522.382 | 524.643 | 524.643 | 300.270 | ------ | ------ | ------ | ------ | 3439.084 |
| 10 | 9th | 522.382 | 522.382 | 522.382 | 522.382 | 524.643 | 524.643 | 171.598 | ------ | ------ | ------ | ------ | 3310.412 |
| 11 | 10th | 522.382 | 522.382 | 522.382 | 522.382 | 524.643 | 524.643 | ------ | ------ | ------ | ------ | ------ | 3138.814 |
| 12 | 11th | 522.382 | 522.382 | 522.382 | 522.382 | 524.643 | 524.643 | ------ | ------ | ------ | ------ | ------ | 3138.814 |
| 13 | 12th | 522.382 | 522.382 | 522.382 | 522.382 | 524.643 | 524.643 | ------ | ------ | ------ | ------ | ------ | 3138.814 |
| 14 | 13th | 522.382 | 522.382 | 522.382 | 522.382 | 505.282 | 316.873 | ------ | ------ | ------ | ------ | ------ | 2911.683 |
| 15 | 14th | 522.382 | 522.382 | 522.382 | 522.382 | ------ | ------ | ------ | ------ | ------ | ------ | ------ | 2089.528 |
| 28 | MUMTY | 52.603 | 52.603 | 52.603 | 52.603 | 52.603 | 52.603 | 48.720 | 29.256 | 25.200 | 44.522 | | 463.316 |
| 29 | GUARD ROOM | 6.003 | | | | | | | | | | | 6.003 |
| 30 | STILT AREA | 53.710 | | | | | | | | | | | 53.710 |
| | **TOTAL BUILT UP** | 7971.155 | 7900.912 | 7900.912 | 7900.912 | 7390.823 | 7269.365 | 2935.483 | 1459.933 | 777.828 | 260.585 | 212.301 | **51980.209** |

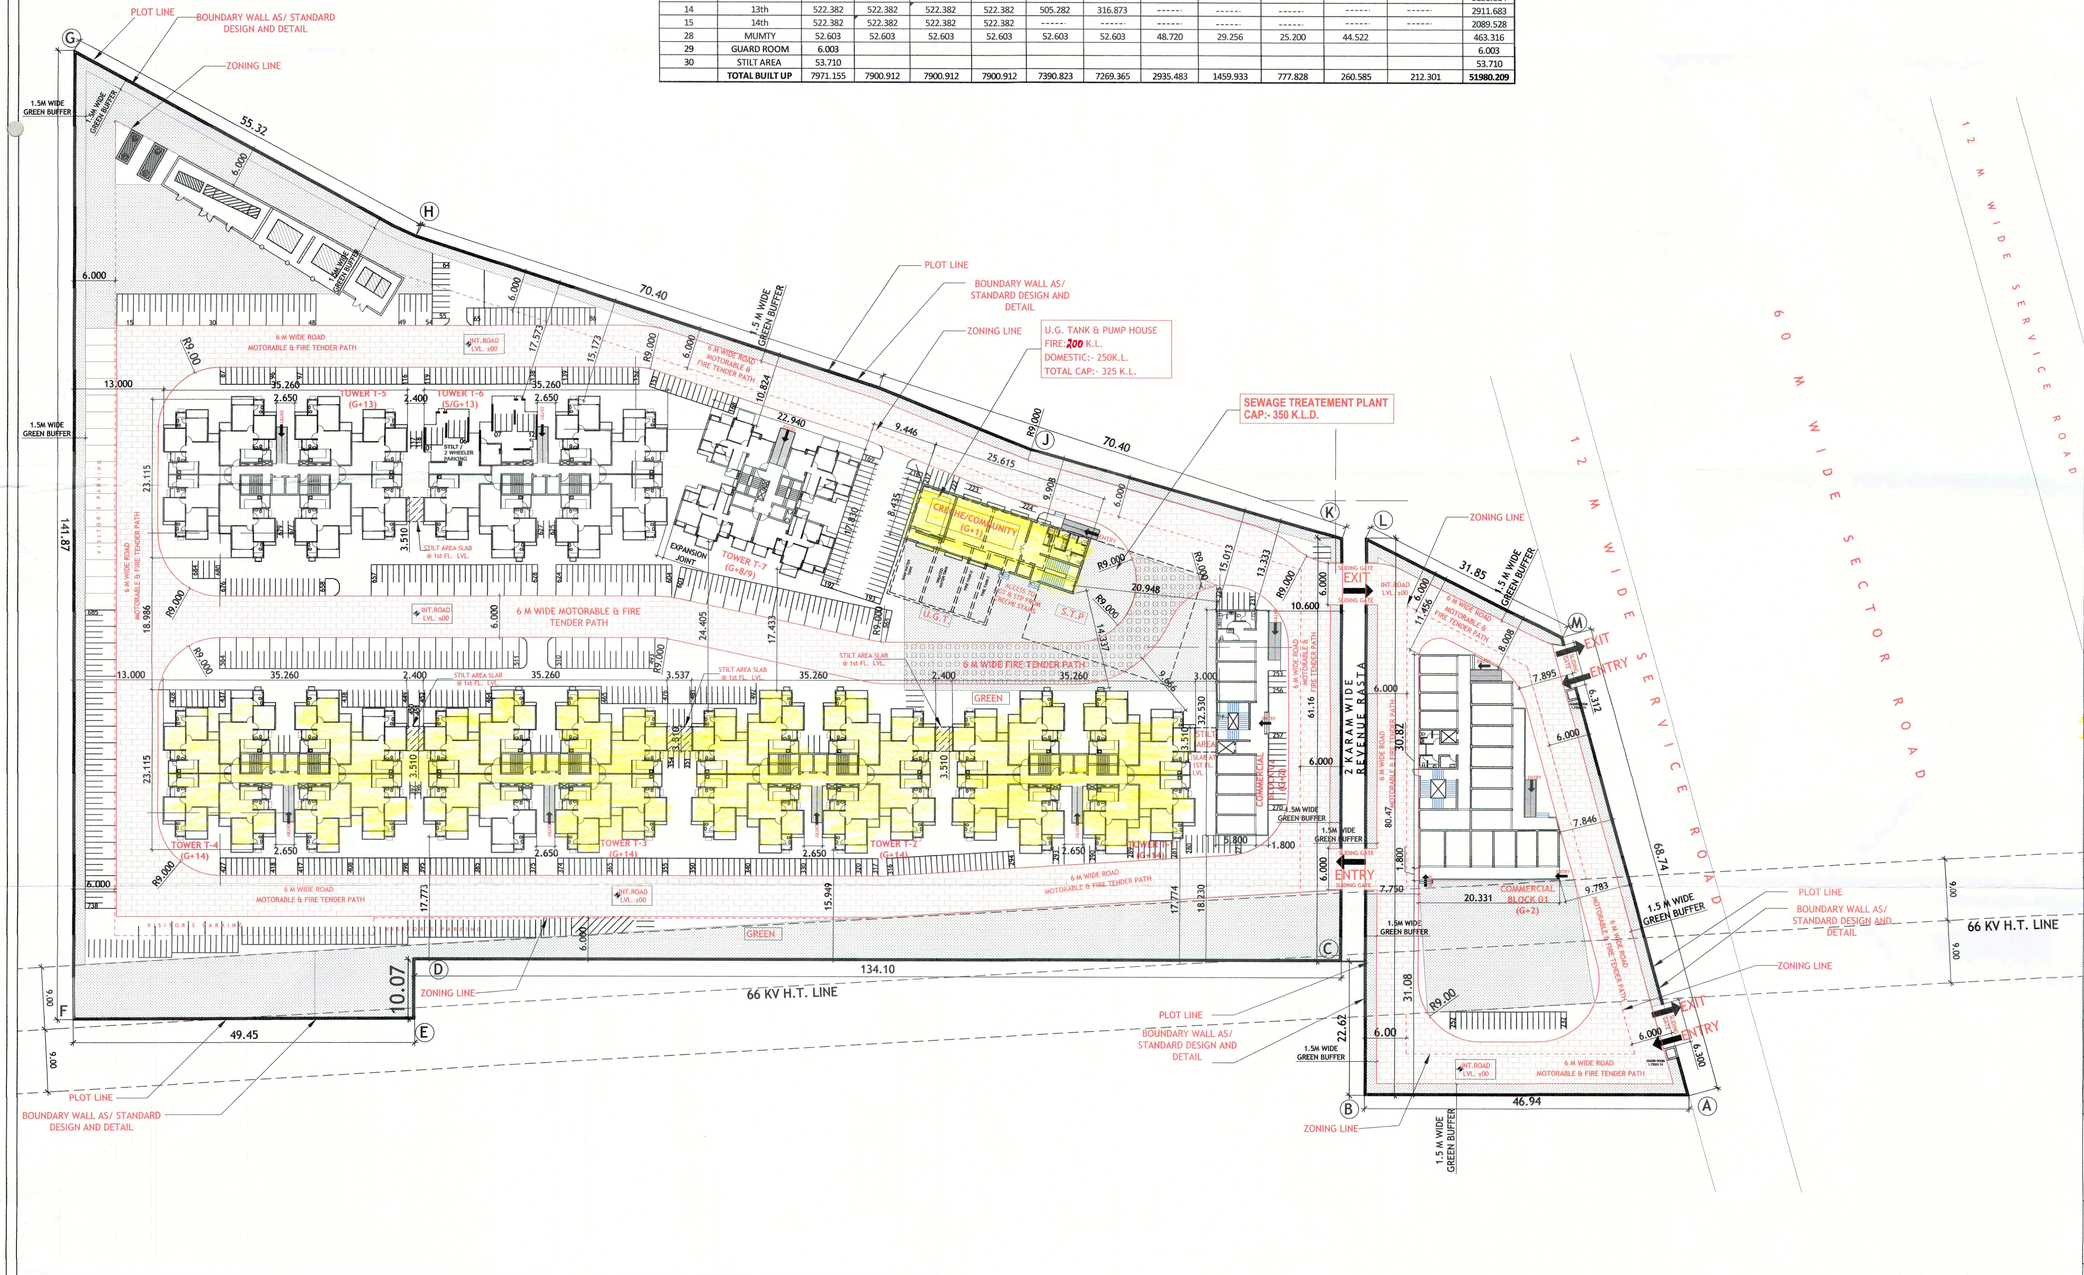


This is a "PROVISIONAL BUILDING PLAN" approved only for the purpose of inviting objections from the general public

Addnl.Dir(HQ) — STP(HQ) Member Secretary BPAC — ZTP(Q) Member BPAC — Chief Planning Manager BPAC

DDT(HQ) Member BPAC

DDH JD — ATP

DINESH KUMAR SD (HQ)

## SUBMISSION DRAWING

CLIENT
M/S. SIGNATURE GLOBAL (INDIA) PRIVATE LIMITED
Signature Global, 1308 Dr. Gopal Das Building
28 Barakhamba Road C.P. New Delhi

PROJECT TITLE
REVISED BUILDING PLAN OF AFFORDABLE GROUP HOUSING COLONY FOR AN AREA MEASURING 5.05595 ACRES (4.73125 ACRES LICENCE NO.121 OF 2019 DATED 14/09/2019 + 0.3247 ACRES LICENCE NO. 06 OF 2021 DATED 05/03/2021) IN THE REVENUE ESTATE OF VILLAGE HAYATPUR SECTOR-89 BEING DEVELOPED BY SIGNATURE INFRABUILD PVT. LTD.

Checked and found ok for Public Health — 13/11/21

MEP Consultant: Consummate Engineering Services Pvt. Ltd.

Structure Consultant: NNC DESIGN INTERNATIONAL
G-70, 2nd floor, Jaswant Plaza, Main Sarita Vihar Road, Okhla, New Delhi - 110025
Tel: +91-11-26940734/5/6/7 Fax: +91-11-26940736
E-mail: nnc_consultants@hotmail.com

R.K.& ASSOCIATES
Architects, Engineers & Planners
E-31, GREEN PARK MAIN, NEW DELHI - 110016, INDIA
Tel :- 2656-3155, 2651-6751, 2656-7357
Fax: (011) 2686-2540 E-mail : rka.architects@gmail.com

ARCHITECT'S SIGNATURE
ROHIT GARG
CA/94/17868

OWNER'S SIGNATURE

DRAWING TITLE (SUBMISSION DRAWING)
PARKING PLAN

DRG. NO.
02

SCALE - 1:200

DATE - DEC 2020