




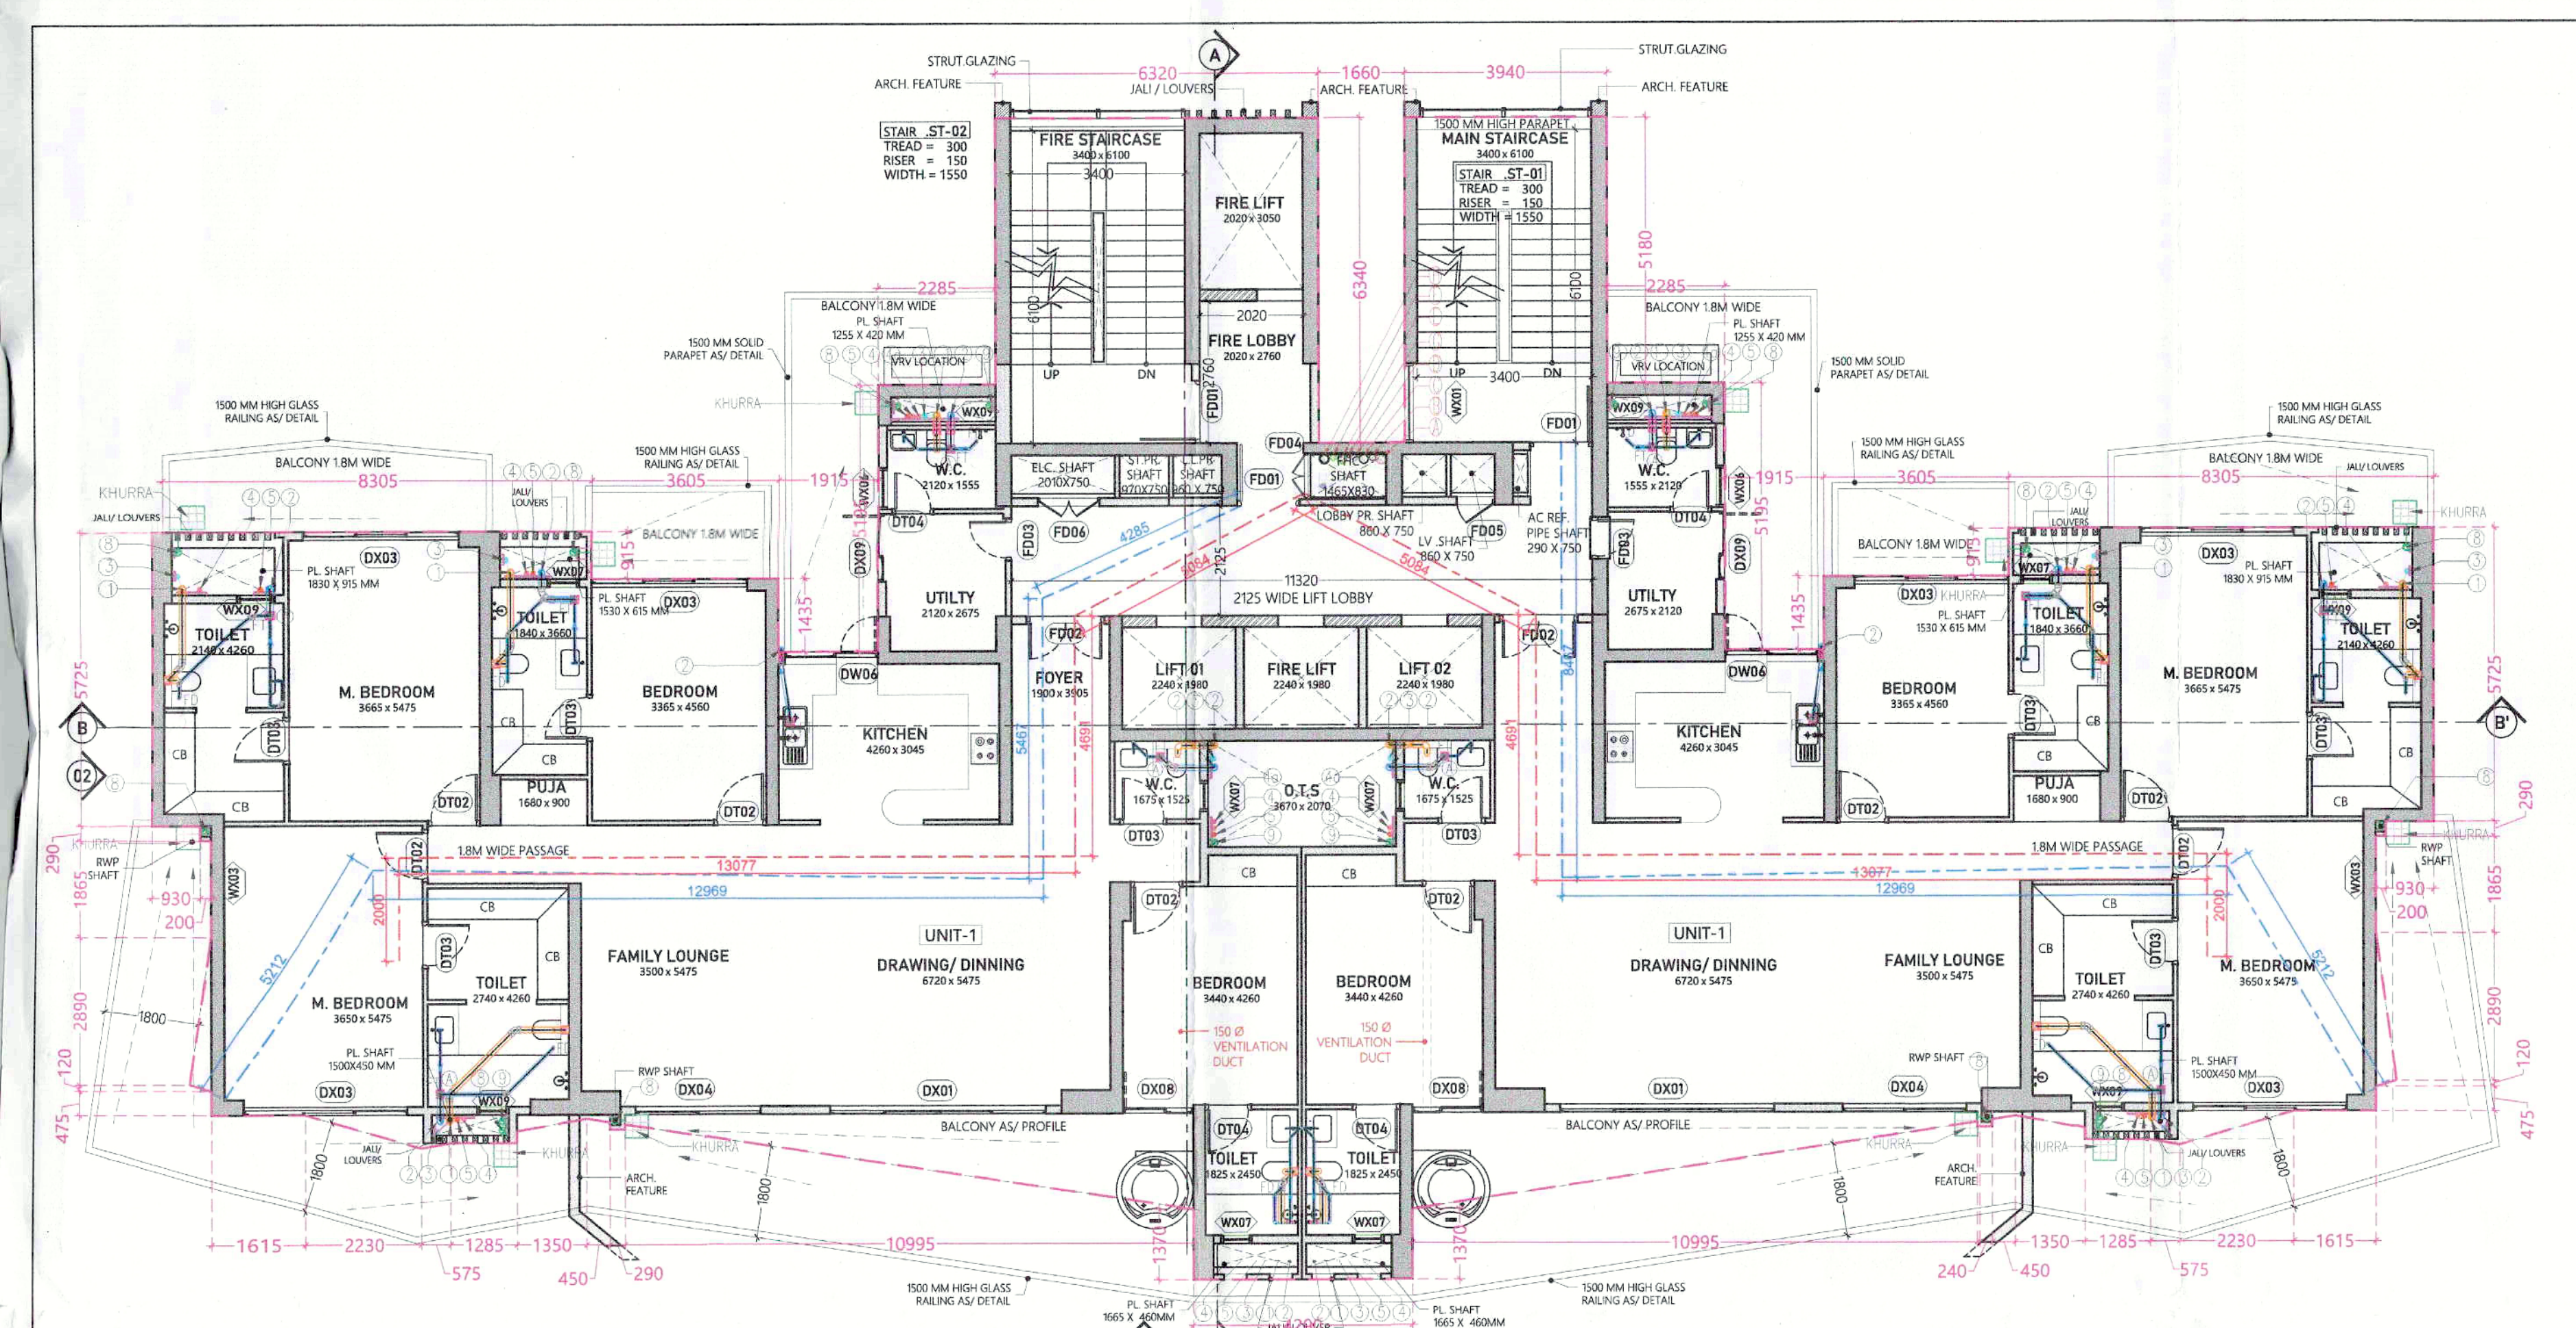


TOWER-B1
27TH FLOOR PLAN : LVL +102000

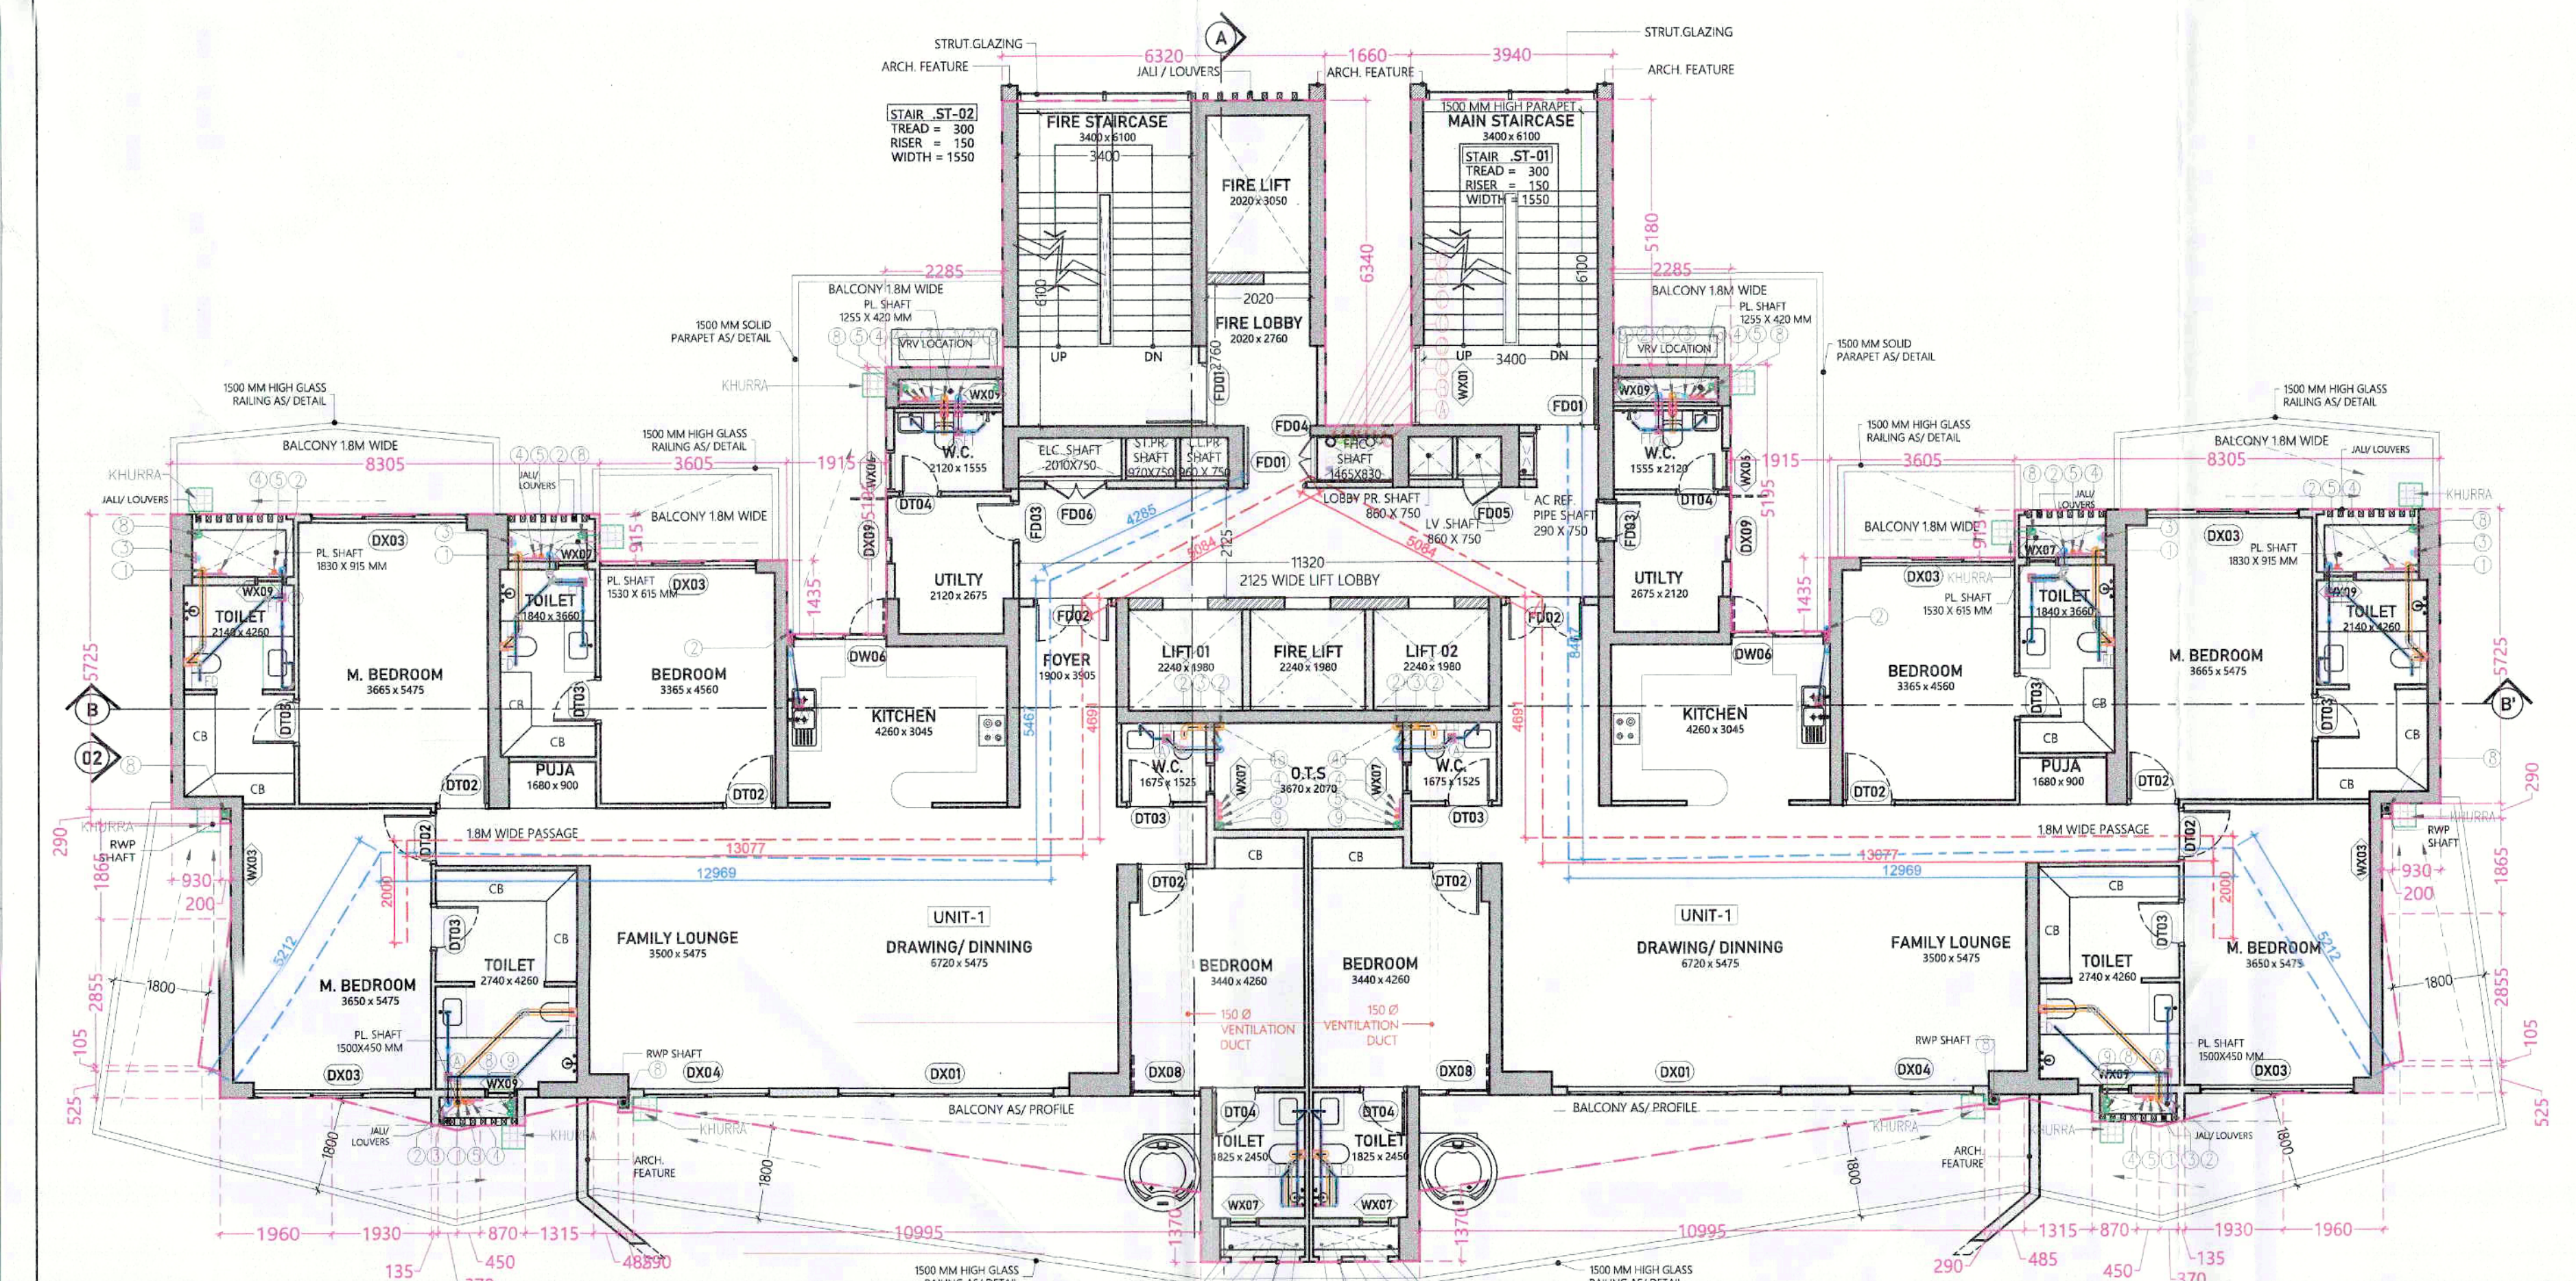


TOWER-B1
28TH FLOOR PLAN : LVL +105600

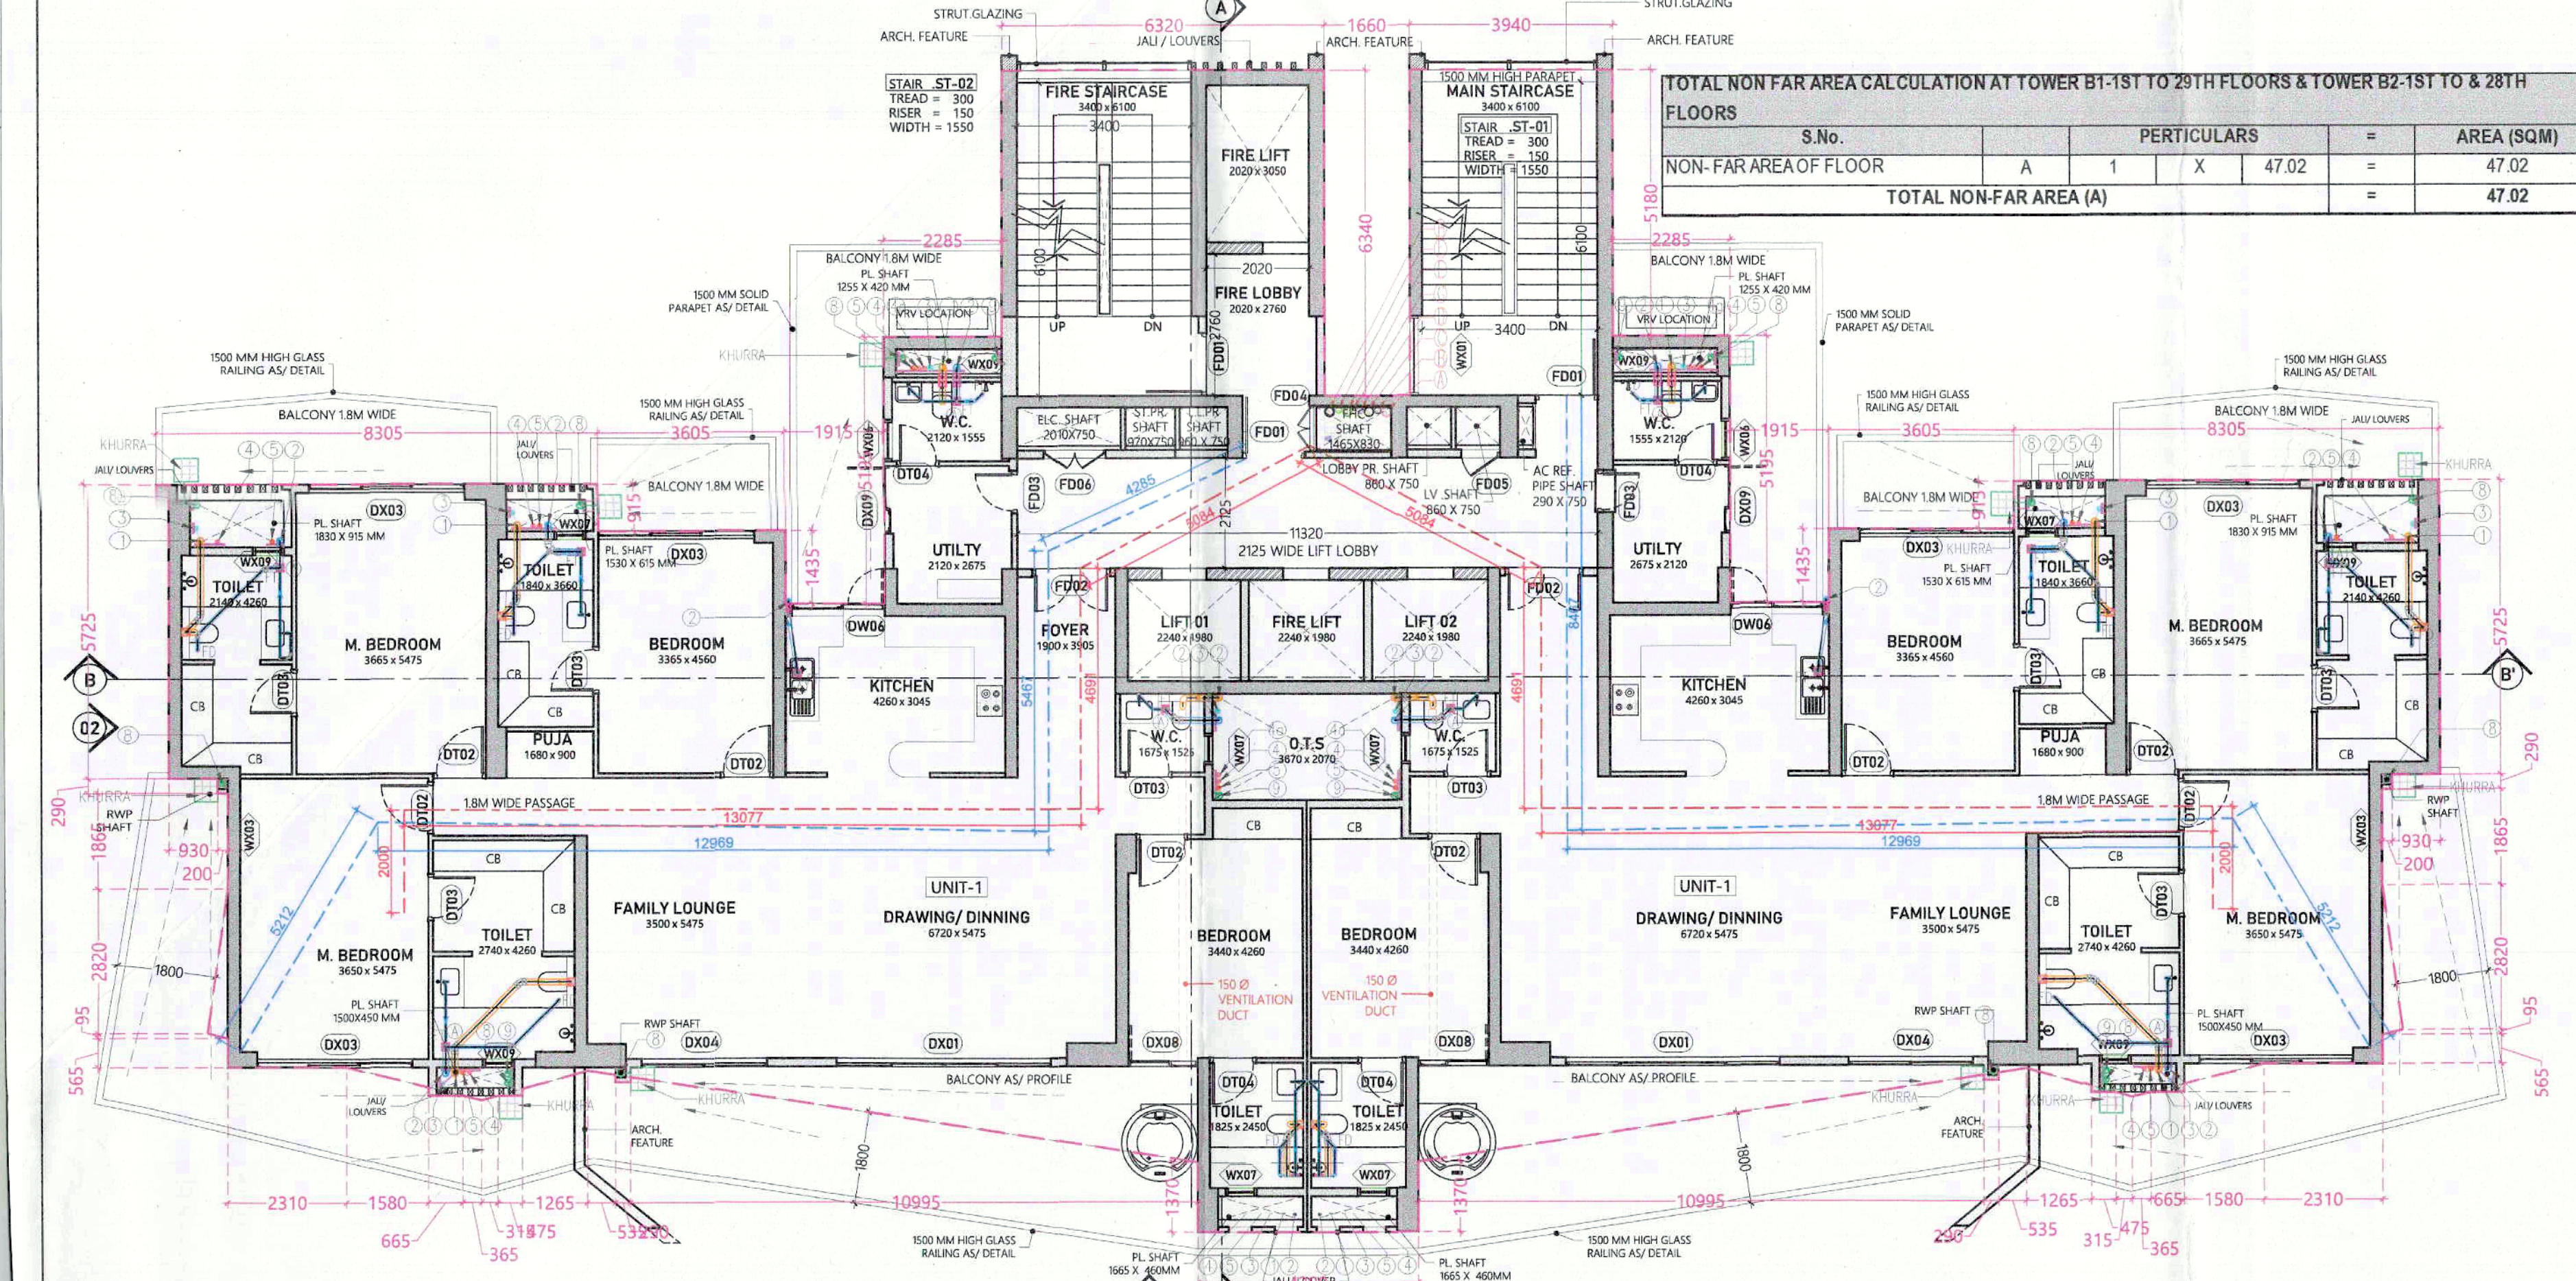


TOWER-B1
29TH FLOOR PLAN : LVL +109200

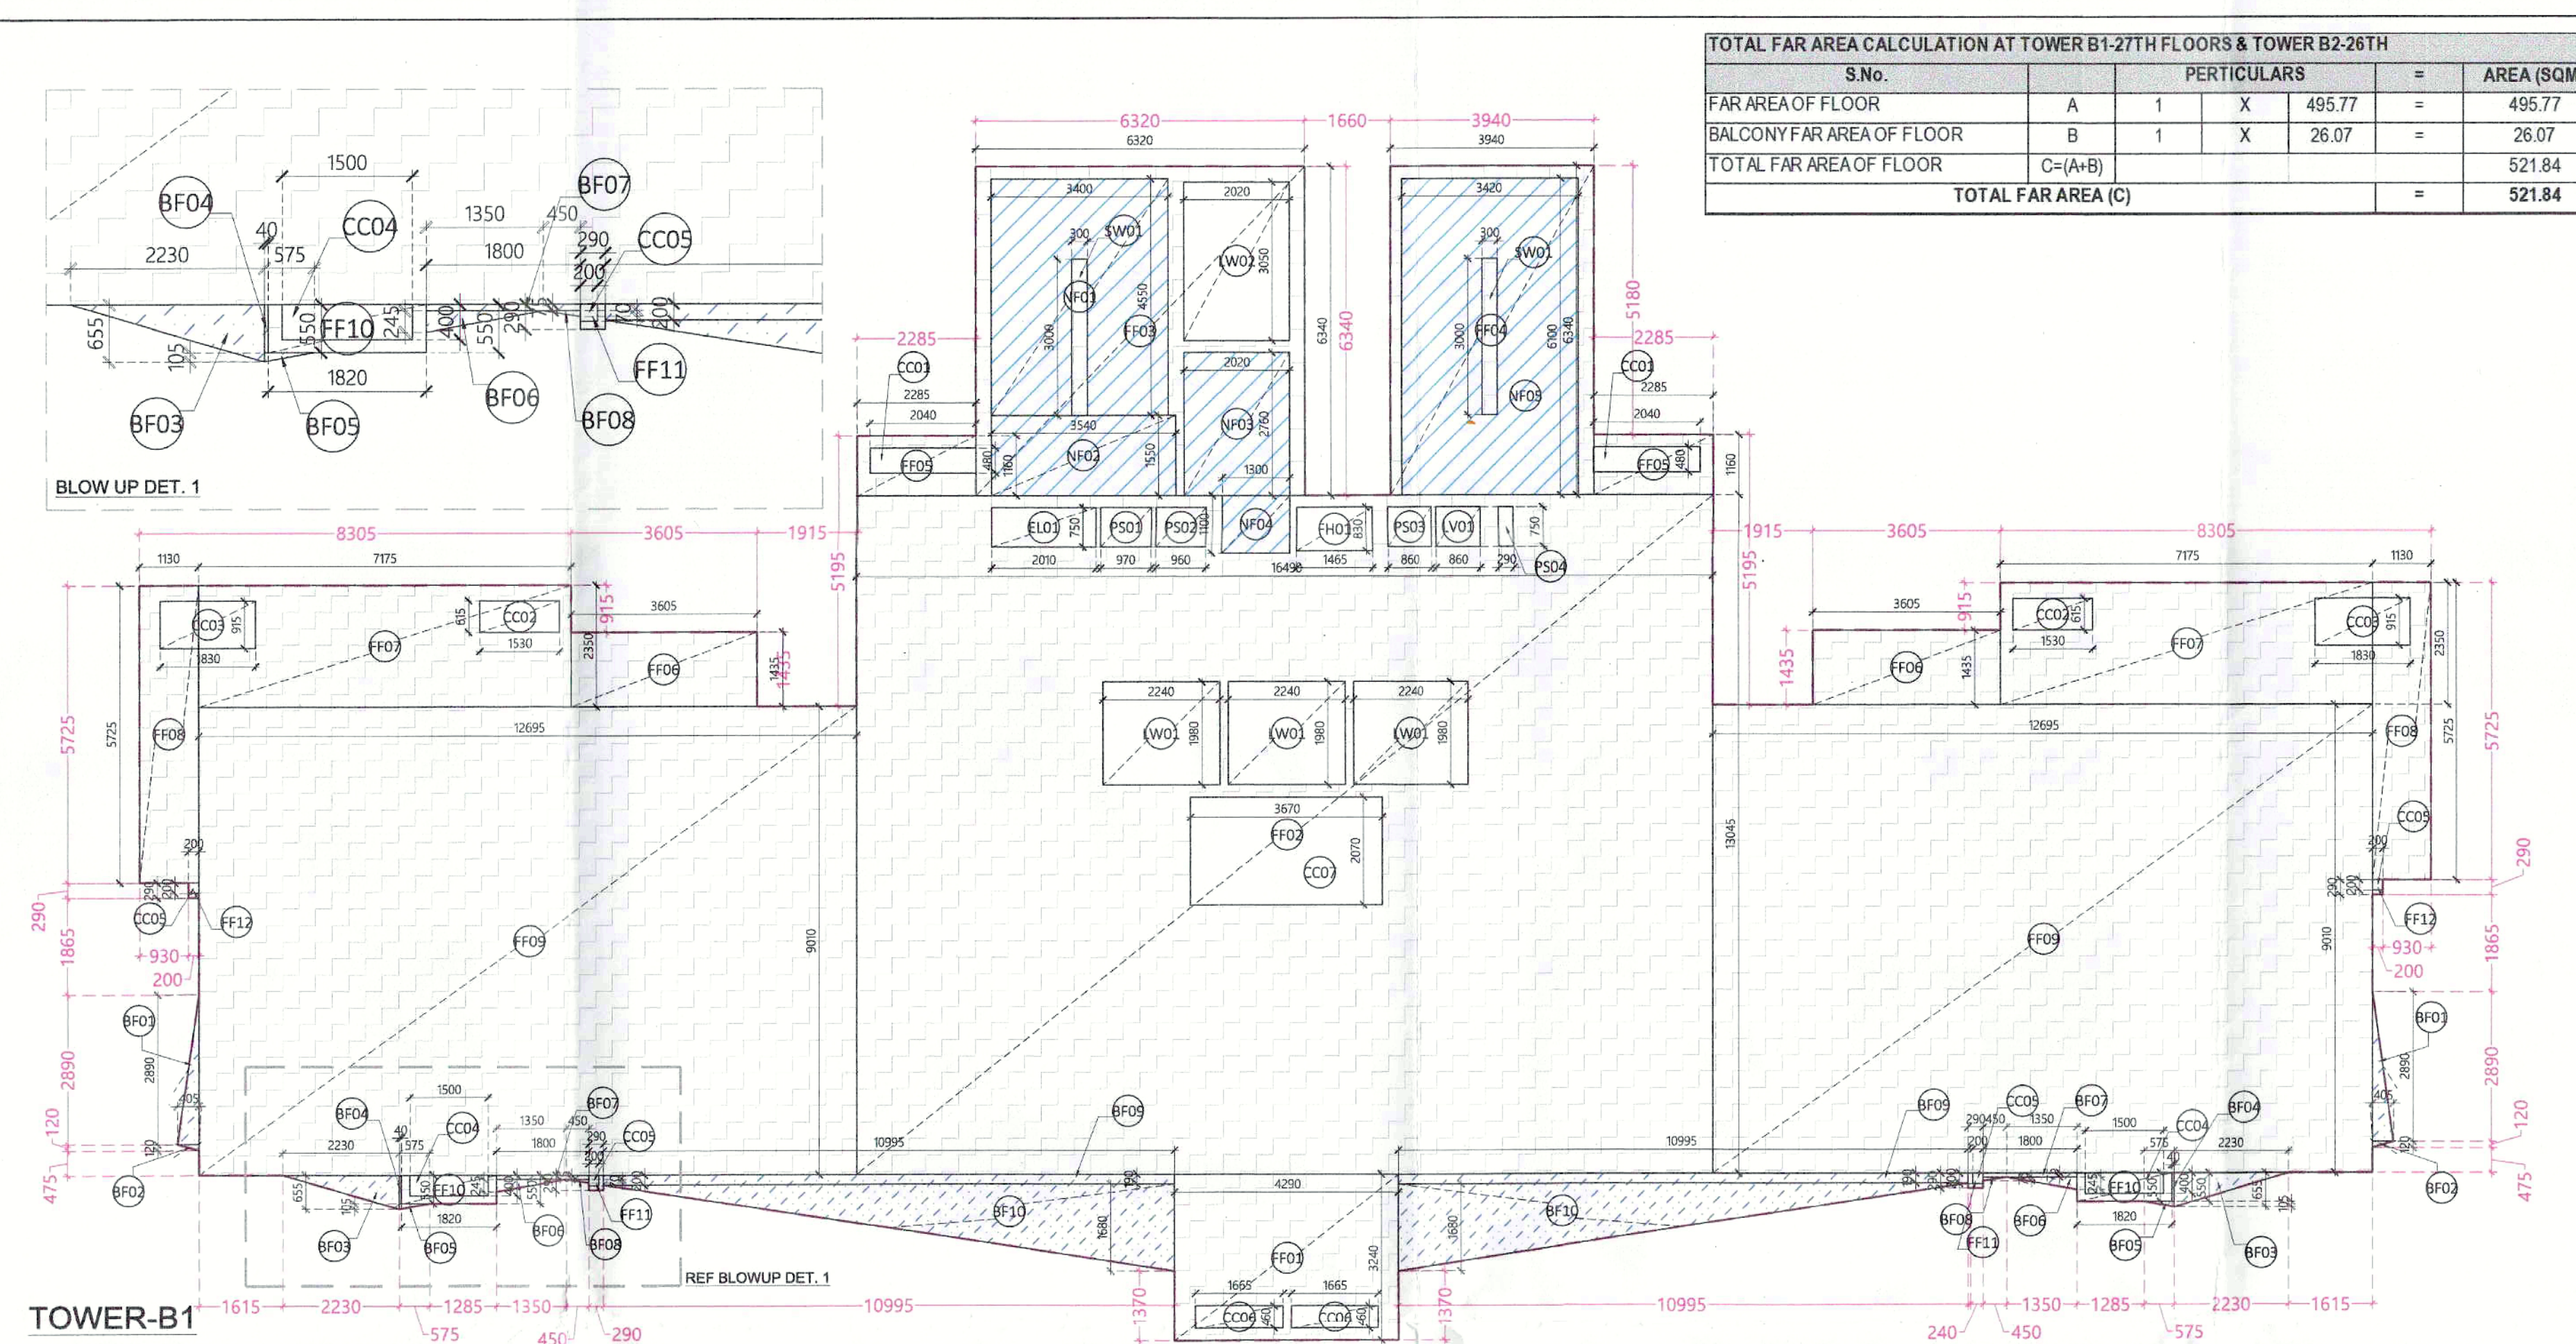

TOWER-B1
27TH FLOOR PLAN AREA DIAGRAM

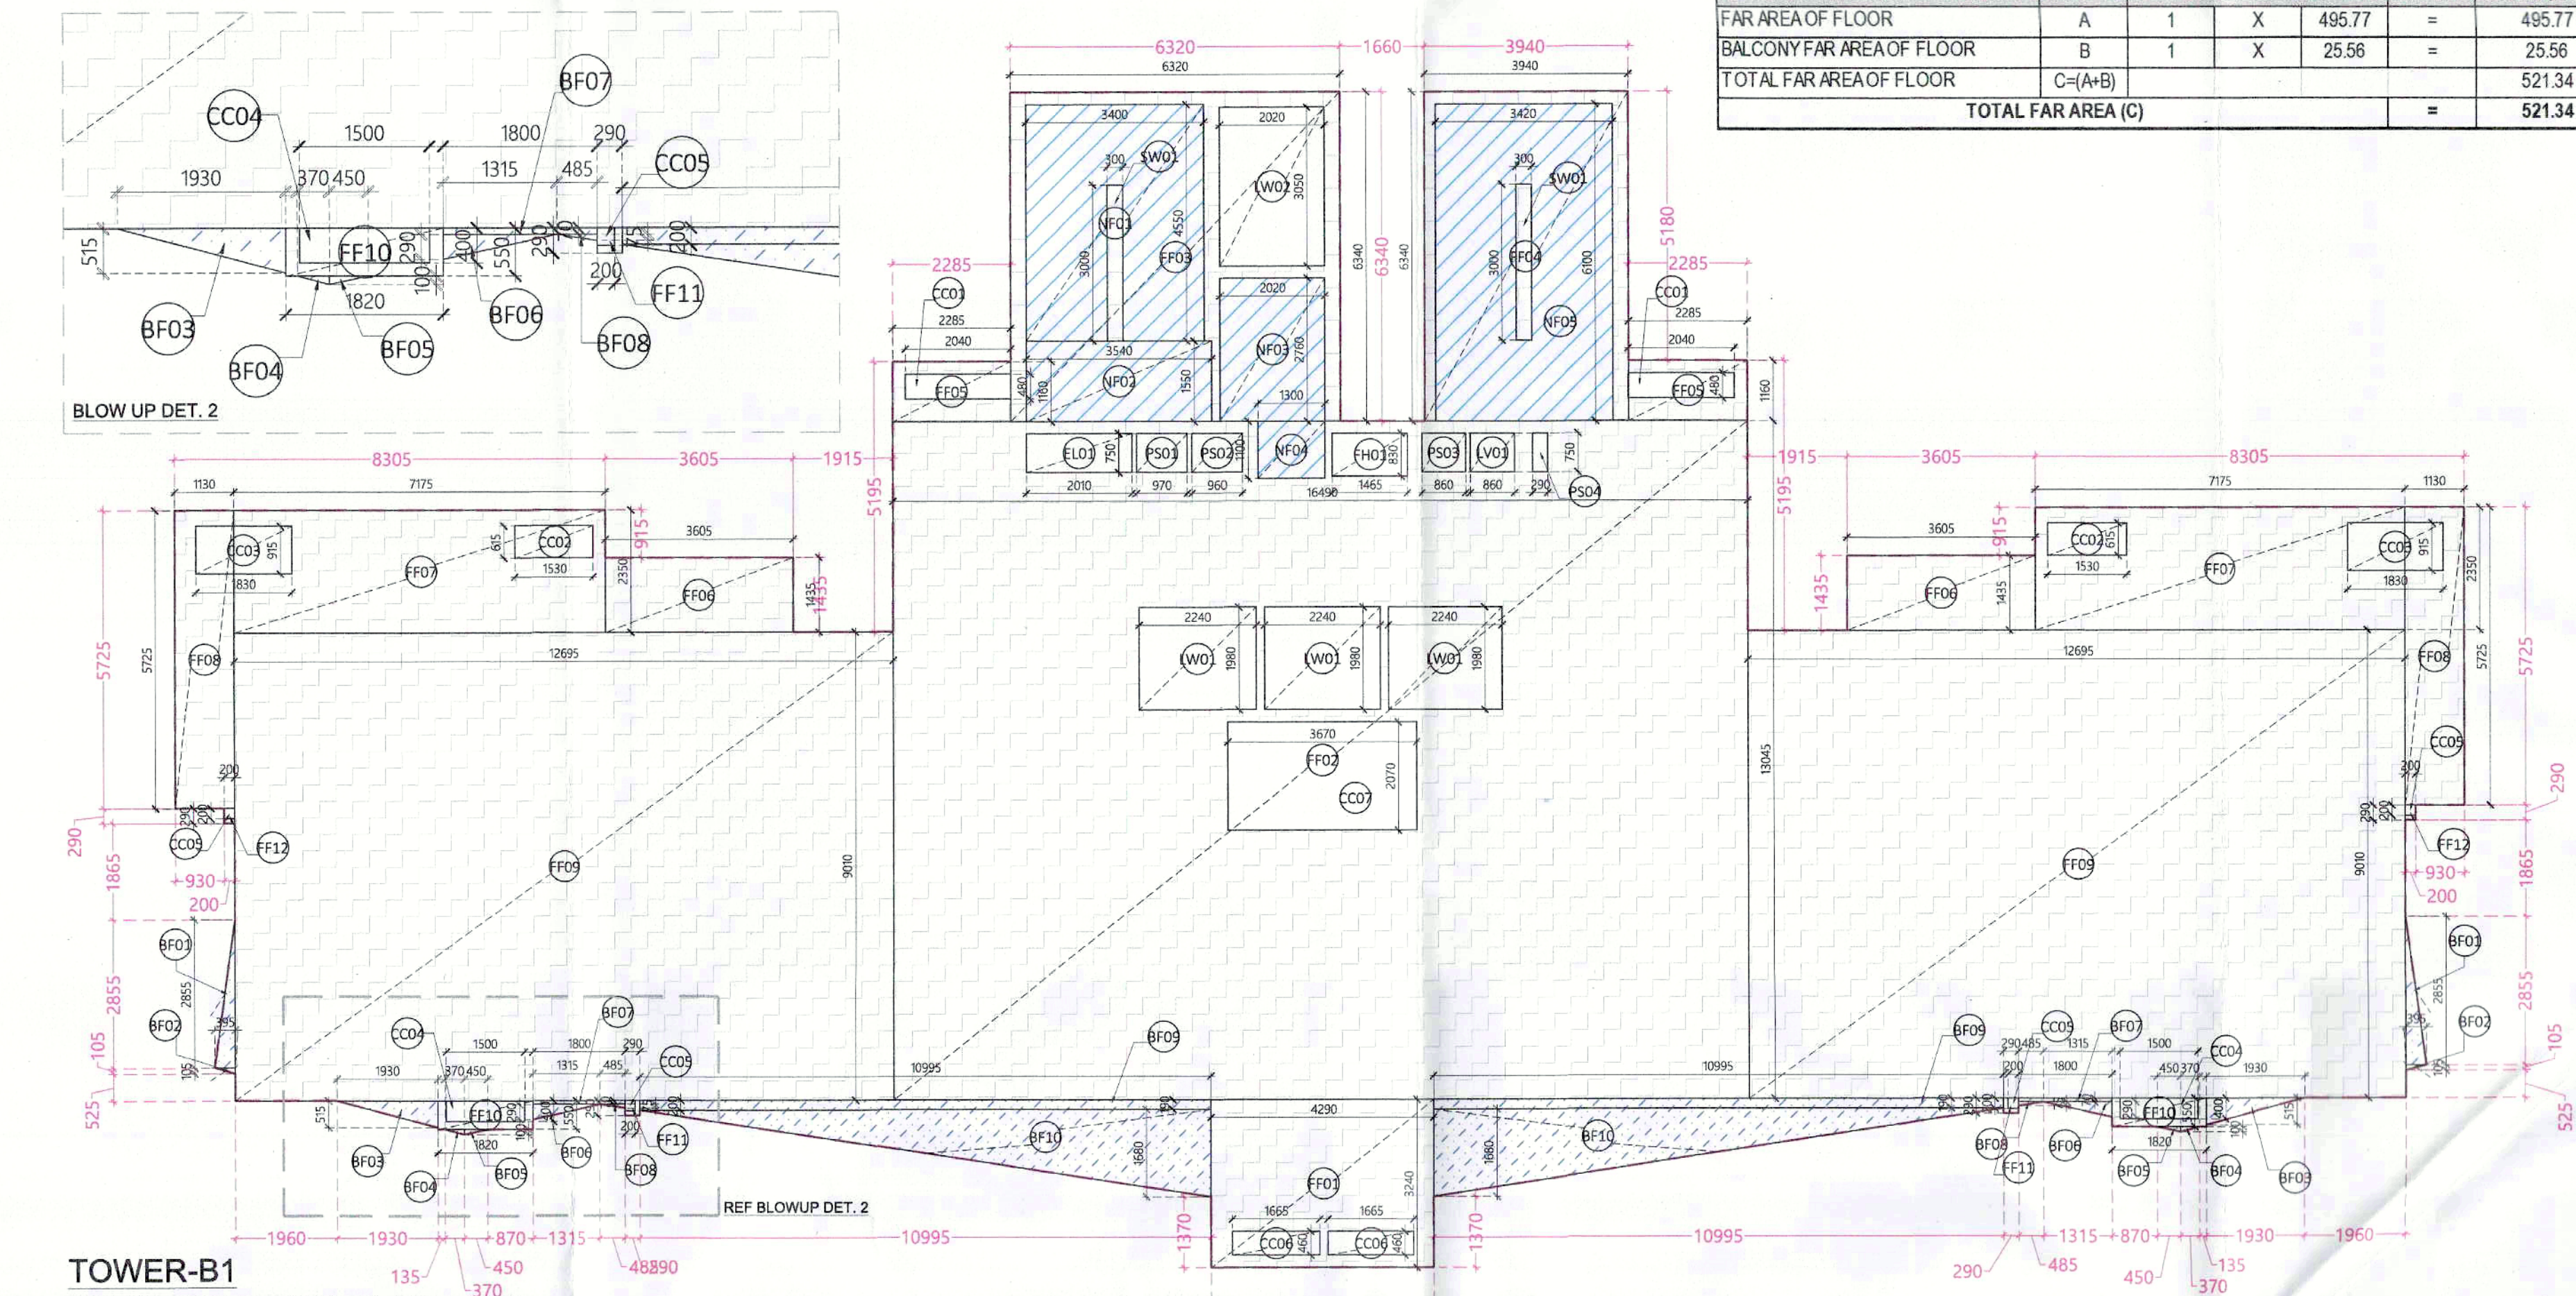

TOWER-B1
28TH FLOOR PLAN AREA DIAGRAM

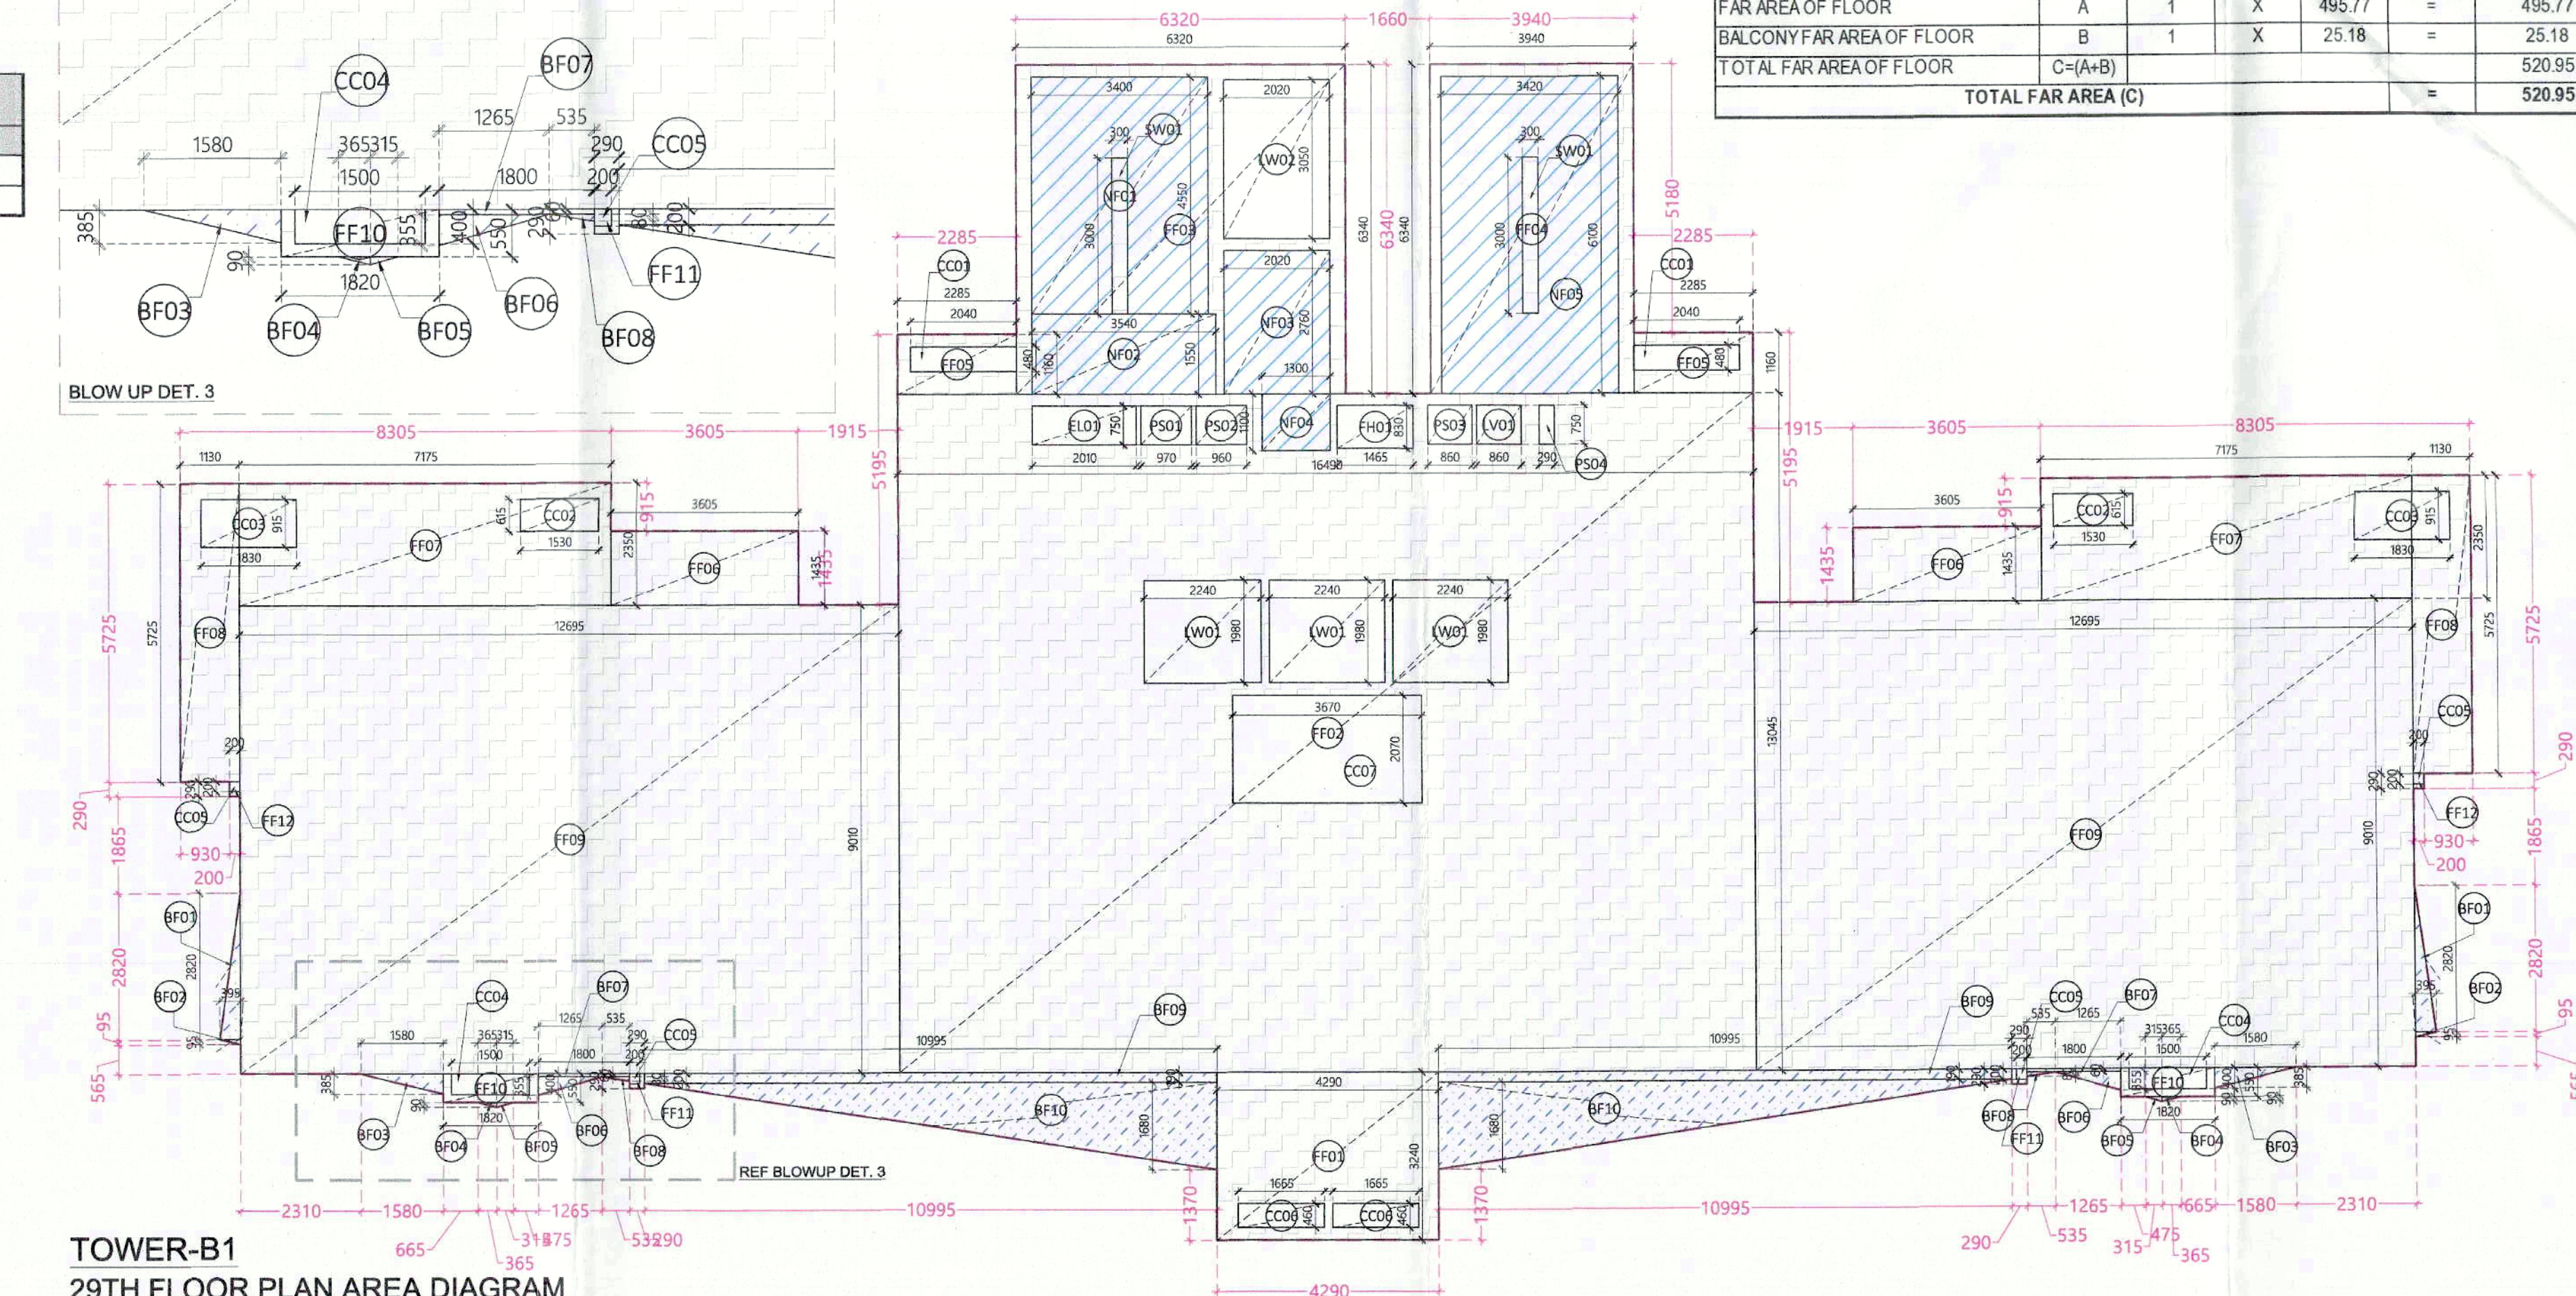

TOWER-B1
29TH FLOOR PLAN AREA DIAGRAM

TOTAL FAR AREA CALCULATION AT TOWER B1-27TH FLOORS & TOWER B2-26TH

S.No.	Particulars	Area (sqm)
1	FAR AREA OF FLOOR	495.77
2	BALCONY FAR AREA OF FLOOR	26.07
3	TOTAL FAR AREA OF FLOOR	521.84

TOTAL AREA "A"

ID	X	Y	Multi	x Count	Area (sqm)
FF01	4.250	3.240	1.0	1	13.90
FF02	16.490	13.045	1.0	1	215.11
FF03	6.320	6.340	1.0	1	40.07
FF04	3.940	6.340	1.0	1	24.98
FF05	2.285	1.160	1.0	2	5.30
FF06	3.605	1.435	1.0	2	10.35
FF07	1.715	2.350	1.0	2	33.72
FF08	1.130	5.725	1.0	2	12.94
FF09	12.695	9.010	1.0	2	228.76
FF10	1.820	0.550	1.0	2	2.00
FF11	0.290	0.290	1.0	2	0.17
FF12	0.200	0.290	1.0	2	0.12

TOTAL AREA "A"

ID	X	Y	Multi	x Count	Area (sqm)
CC01	2.540	0.480	1.0	2	1.96
CC02	1.530	0.615	1.0	2	1.88
CC03	1.830	0.915	1.0	2	3.35
CC04	1.500	0.400	1.0	2	1.20
CC05	0.200	0.200	1.0	4	0.16
CC06	1.665	0.480	1.0	2	1.53
CC07	3.670	2.070	1.0	1	7.60
EL01	2.010	0.750	1.0	1	1.51

BF04	0.370	0.100	0.5	2	=	0.04
BF05	0.450	0.100	0.5	2	=	0.05
BF06	1.315	0.290	0.5	2	=	0.38
BF07	1.800	0.070	1.0	2	=	0.25
BF08	0.485	0.075	0.5	2	=	0.04
BF09	10.995	0.190	1.0	2	=	4.18
BF10	10.995	1.680	0.5	2	=	18.47
TOTAL AREA "A"						25.56