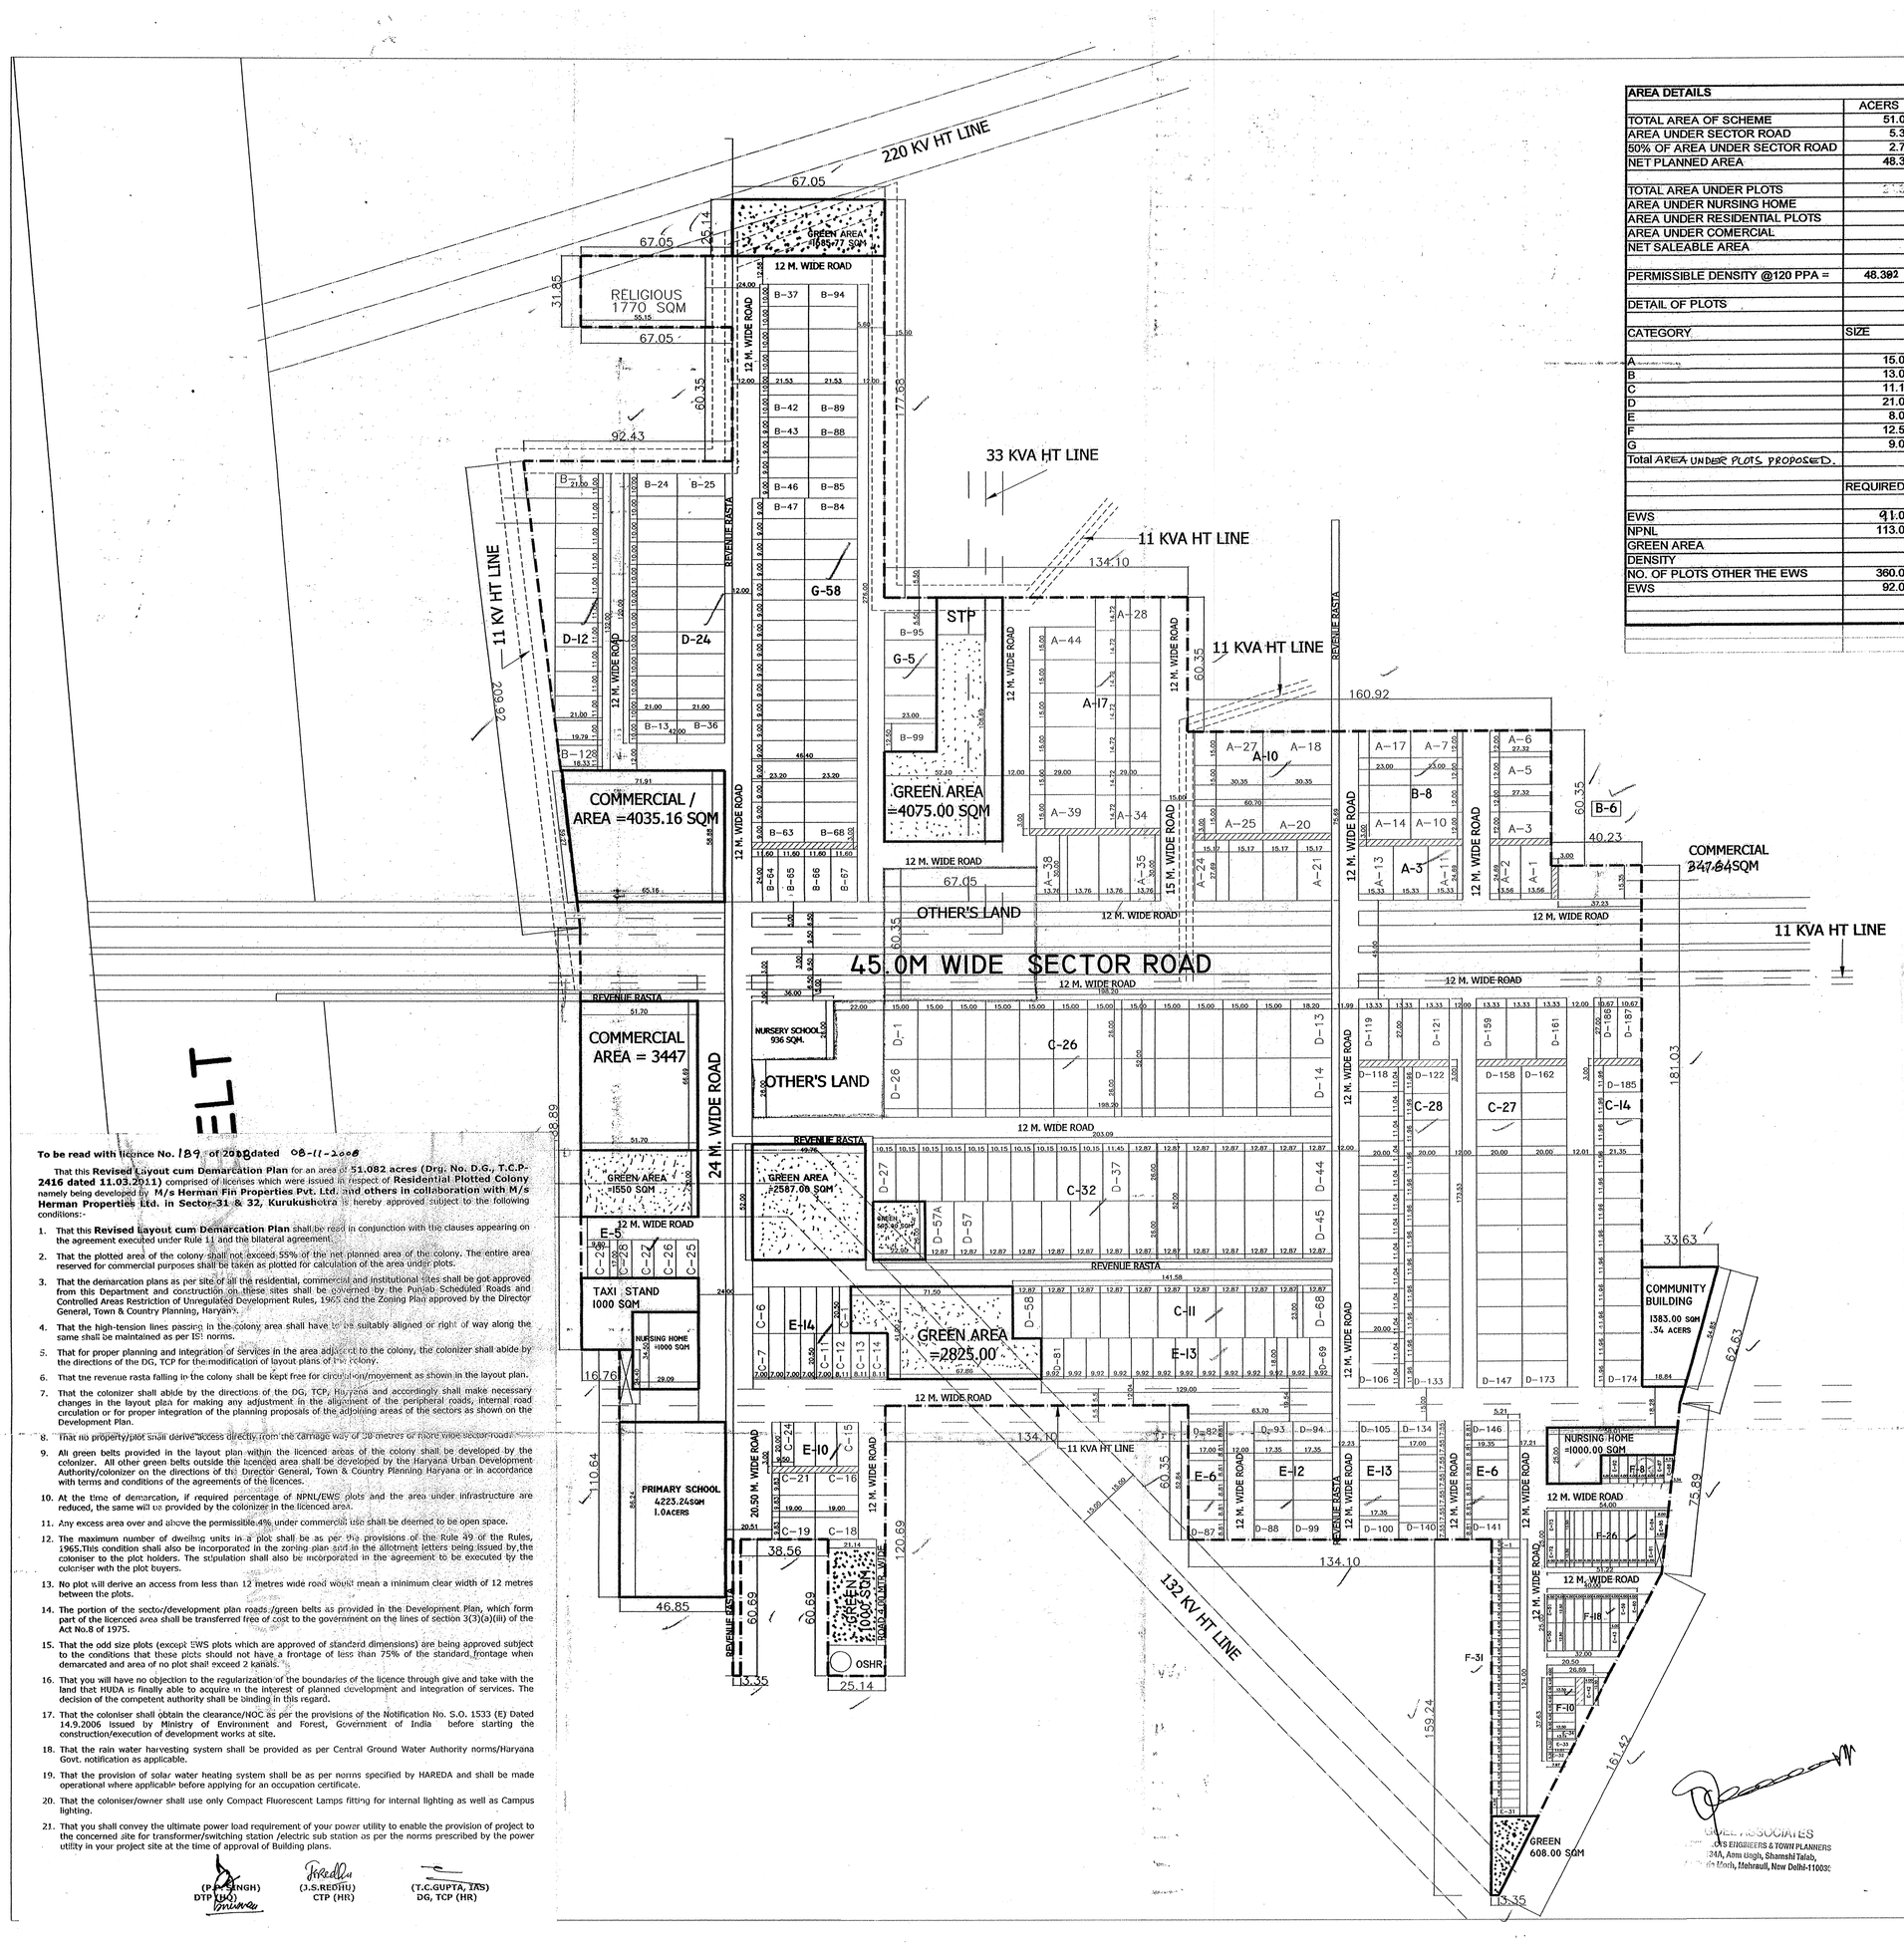


AREA DETAILS										
	ACERS									
TOTAL AREA OF SCHEME	51.082	ACERS								
AREA UNDER SECTOR ROAD	5.39	ACERS								
50% OF AREA UNDER SECTOR ROAD	2.70	ACERS								
NET PLANNED AREA	48.392	X	4046.85	=	195795.96	SQM				
TOTAL AREA UNDER PLOTS				=	97826.46	SQM	49.95%			
AREA UNDER NURSING HOME				=	2000.00	SQM	1.01%			
AREA UNDER RESIDENTIAL PLOTS					97826.46	SQM	49.95%			
AREA UNDER COMERCIAL				=	7852.48	SQM	4.00%			
NET SALEABLE AREA				=	107656.86	SQM	54.96%			
PERMISSIBLE DENSITY @120 PPA =	48.392	X	120.00	=	5806.00	PERSON				
DETAIL OF PLOTS										
CATEGORY	SIZE			AREA	NOS.	TOTAL				
A	15.00	X	30.00	450.00	30.00	13500.00	SQM	538.16	SQYDS	
B	13.00	X	29.00	377.00	15.00	5655.00	SQM	450.85	SQYDS	
C	11.13	X	26.00	289.38	137.00	39645.06	SQM	346.09	SQYDS	
D	21.00	X	11.00	231.00	36.00	8316.00	SQM	276.25	SQYDS	
E	8.00	X	20.50	164.00	79.00	12956.00	SQM	196.13	SQYDS	
F	12.50	X	4.00	50.00	92.00	4600.00	SQM	59.80	SQYDS	
G	9.00	X	23.20	208.80	63.00	13154.40	SQM	249.70	SQYDS	
Total AREA UNDER PLOTS PROPOSED.					452.00	97826.46	SQM	49.95%		
	REQUIRED		PROPOSED							
EWS	91.00		92.00							
NPNL	113.00		142.00							
GREEN AREA					13722.77	7.01 %				
DENSITY										
NO. OF PLOTS OTHER THE EWS	360.00	X	13.50		4860.00					
EWS	92.00	X	9.00		828.00					
					5688.00					

		REQUIRED	PROVIDED
	E.W.S	91	92
	N.P.N.L	113	142

POPULATION	NO. OF PLOTS OTHER THAN EWS	360	13.5	4860
	EWS PLOTS	92	9	828
				5688
	DENSITY	=5688/48.392=117.56AGAINEST 120.00 PPA		

FACILITIES	REQUIRED	PROVIDED
PRIMARY SCHOOL	1	1
NURSERY SCHOOL	1	1
MILK & VEG.BOOTH	2	5
NURSING HOME	2	2
TAXI STAND	1	1
O.S.H.R.	1	1
S.T.P.	1	1
RELIGIOUS/COMMUNITY BUILDING		1
GREEN AREA %		7.13 %

To be read with licence No. 189 of 2008 dated 08-11-2008

That this **Revised Layout cum Demarcation Plan** for an area of **51.082 acres (Drg. No. D.G, T.C.P-2416 dated 11.03.2011)** comprised of licenses which were issued in respect of **Residential Plotted Colony** namely being developed by **M/s Herman Fin Properties Pvt. Ltd. and others in collaboration with M/s Herman Properties Ltd. in Sector-31 & 32, Kurukushetra** is hereby approved subject to the following conditions:-

1. That this **Revised Layout cum Demarcation Plan** shall be read in conjunction with the clauses appearing on the agreement executed under Rule 11 and the bilateral agreement.
2. That the plotted area of the colony shall not exceed 55% of the net planned area of the colony. The entire area reserved for commercial purposes shall be taken as plotted for calculation of the area under plots.
3. That the demarcation plans as per site of all the residential, commercial and institutional sites shall be got approved from this Department and construction on these sites shall be governed by the Punjab Scheduled Roads and Controlled Areas Restriction of Unregulated Development Rules, 1965 and the Zoning Plan approved by the Director General, Town & Country Planning, Haryana.
4. That the high-tension lines passing in the colony area shall have to be suitably aligned or right of way along the same shall be maintained as per ISI norms.
5. That for proper planning and integration of services in the area adjacent to the colony, the colonizer shall abide by the directions of the DG, TCP for the modification of layout plans of the colony.
6. That the revenue rasta falling in the colony shall be kept free for circulation/movement as shown in the layout plan.
7. That the colonizer shall abide by the directions of the DG, TCP, Haryana and accordingly shall make necessary changes in the layout plan for making any adjustment in the alignment of the peripheral roads, internal road circulation or for proper integration of the planning proposals of the adjoining areas of the sectors as shown on the Development Plan.
8. That no property/plot shall derive access directly from the carriage way of 30 metres or more wide sector road.
9. All green belts provided in the layout plan within the licenced areas of the colony shall be developed by the colonizer. All other green belts outside the licenced area shall be developed by the Haryana Urban Development Authority/colonizer on the directions of the Director General, Town & Country Planning Haryana or in accordance with terms and conditions of the agreements of the licences.
10. At the time of demarcation, if required percentage of NPNL/EWS plots and the area under infrastructure are reduced, the same will be provided by the colonizer in the licenced area.
11. Any excess area over and above the permissible 4% under commercial use shall be deemed to be open space.
12. The maximum number of dwelling units in a plot shall be as per the provisions of the Rule 49 of the Rules, 1965.This condition shall also be incorporated in the zoning plan and in the allotment letters being issued by the colonizer to the plot holders. The stipulation shall also be incorporated in the agreement to be executed by the colonizer with the plot buyers.
13. No plot will derive an access from less than 12 metres wide road would mean a minimum clear width of 12 metres between the plots.
14. The portion of the sector/development plan roads /green belts as provided in the Development Plan, which form part of the licenced area shall be transferred free of cost to the government on the lines of section 3(3)(a)(iii) of the Act No.8 of 1975.
15. That the odd size plots (except EWS plots which are approved of standard dimensions) are being approved subject to the conditions that these plots should not have a frontage of less than 75% of the standard frontage when demarcated and area of no plot shall exceed 2 kanals.
16. That you will have no objection to the regularization of the boundaries of the licence through give and take with the land that HUDA is finally able to acquire in the interest of planned development and integration of services. The decision of the competent authority shall be binding in this regard.
17. That the coloniser shall obtain the clearance/NOC as per the provisions of the Notification No. S.O. 1533 (E) Dated 14.9.2006 issued by Ministry of Environment and Forest, Government of India before starting the construction/execution of development works at site.
18. That the rain water harvesting system shall be provided as per Central Ground Water Authority norms/Haryana Govt. notification as applicable.
19. That the provision of solar water heating system shall be as per norms specified by HAREDA and shall be made operational where applicable before applying for an occupation certificate.
20. That the coloniser/owner shall use only Compact Fluorescent Lamps fitting for internal lighting as well as Campus lighting.
21. That you shall convey the ultimate power load requirement of your power utility to enable the provision of project to the concerned site for transformer/switching station /electric sub station as per the norms prescribed by the power utility in your project site at the time of approval of Building plans.

(P.P. SINGH)	(J.S.REDHU)	(T.C.GUPTA, IAS)
DTP (HQ)	CTP (HR)	DG, TCP (HR)

For HERMAN PROPERTIES LTD.

Manag[illegible]

PROJECT :

REVISED LAYOUT CUM DEMARCATION PLAN OF RESIDENTIAL COLONY MEASURING 51.082 ACRES OF M/S. HERMAN PROPERTIES LTD. IN SECTOR 31 AND 32 KURUKSHETRA, HARYANA.

N

DATE: MAY 2010

DRAWN BY:

CHECKED BY : MPG

SHEET TITLE:

DRAWING TITLE: REVISED LAYOUT PLAN

ARCHITECTS

GOEL ASSOCIATES

ARCHITECTS ENGINEERS AND PLANNERS

T-134A, AAM BAGH FARM HOUSES, SHAMSHI TALAB NEAR ANDHERIA MORH, NEW DELHI -30

PH - 26644052, 26644831, 26894301

FAX - 91-011-26643806

EMAIL - mpgoel12@ hotmail .com

GOEL ASSOCIATES
CONSULTING ENGINEERS & TOWN PLANNERS
134A, Aam Bagh, Shamshi Talab,
Nr. Morh, Mehraull, New Delhi-110030