ELEVATION -1
SCALE-1:200

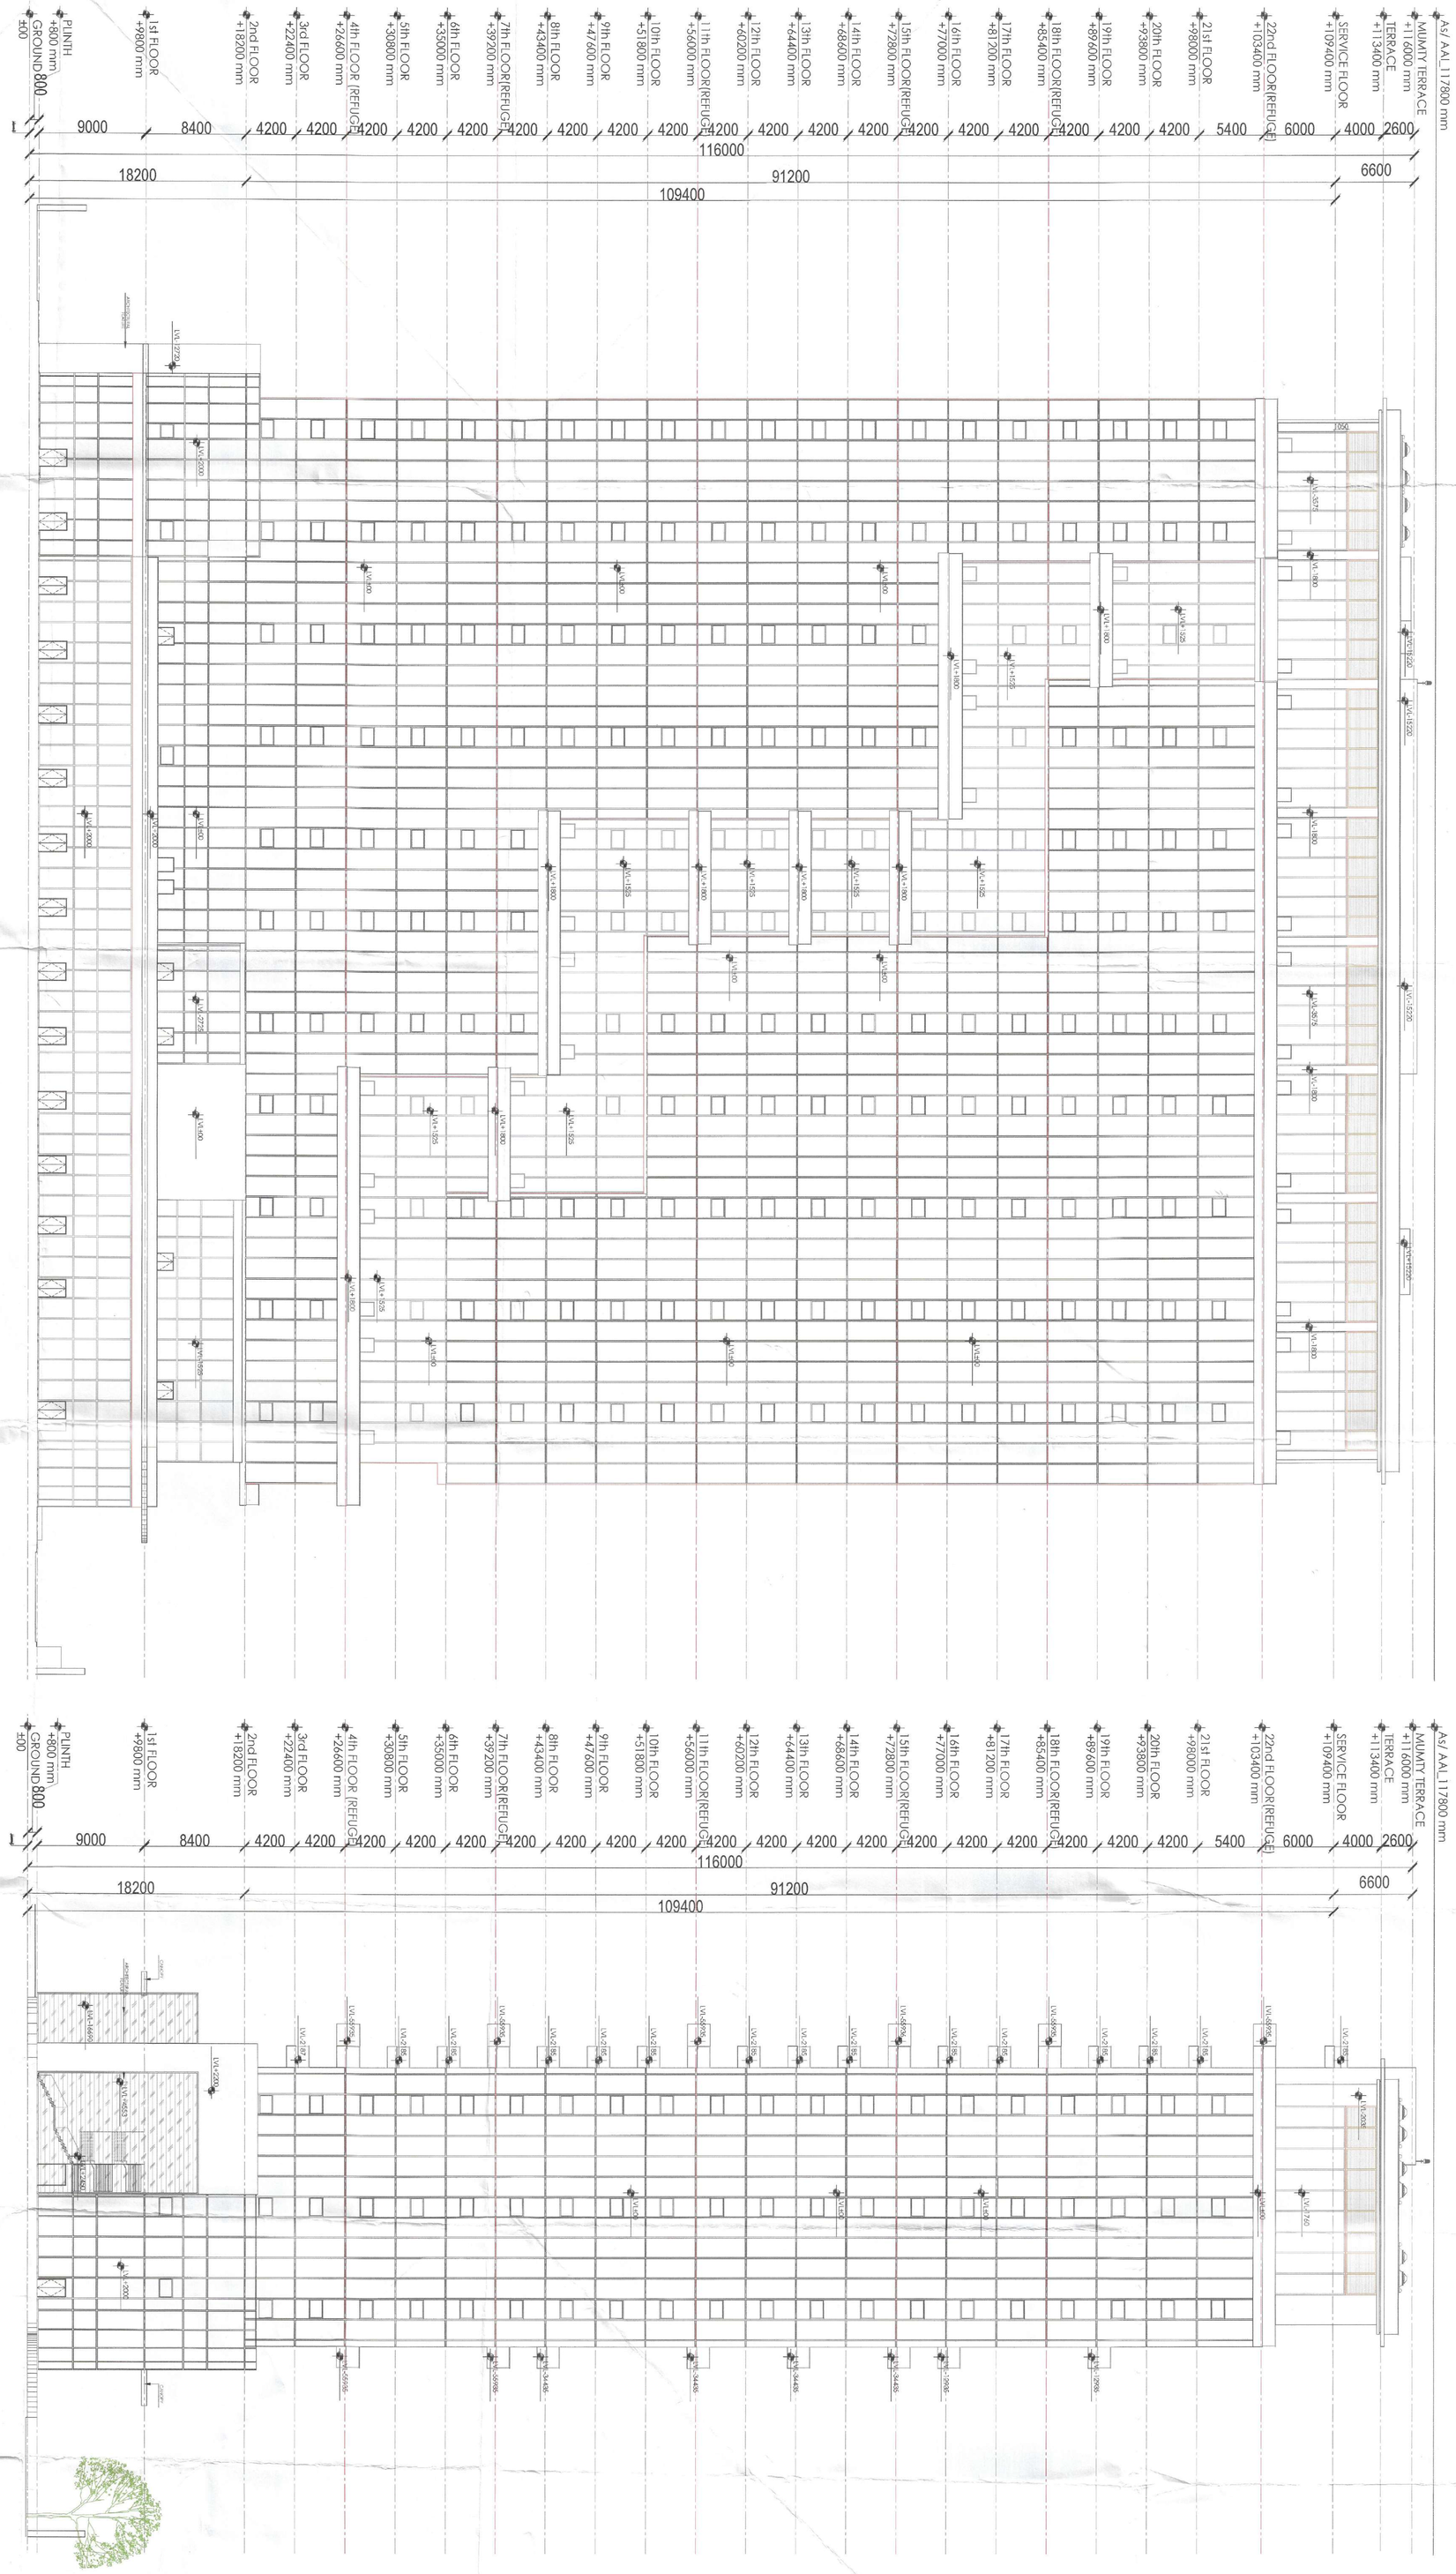

ELEVATION -2
SCALE-1:200

PLINTH +800 mm
GROUND ±00
800
1st FLOOR +9800 mm
2nd FLOOR +18200 mm
3rd FLOOR +22400 mm
4th FLOOR (REFUGE) +26600 mm
5th FLOOR +30800 mm
6th FLOOR +35000 mm
7th FLOOR(REFUGE) +39200 mm
8th FLOOR +43400 mm
9th FLOOR +47600 mm
10th FLOOR +51800 mm
11th FLOOR(REFUGE) +56000 mm
12th FLOOR +60200 mm
13th FLOOR +64400 mm
14th FLOOR +68600 mm
15th FLOOR(REFUGE) +72800 mm
16th FLOOR +77000 mm
17th FLOOR +81200 mm
18th FLOOR(REFUGE) +85400 mm
19th FLOOR +89600 mm
20th FLOOR +93800 mm
21st FLOOR +98000 mm
22nd FLOOR(REFUGE) +103400 mm
SERVICE FLOOR +109400 mm
TERRACE +113400 mm
MUMTY TERRACE +116000 mm
As/ AAL_117800 mm
9000
8400
4200
5400
6000
4000
2600
116000
18200
91200
6600
109400

S.T.P.(HQ)
Member Secretary
B.P.A.C.

S.T.P.(G)
CHIEF (HR)
Member
B.P.A.C.

AGM (HQ)
Member
BPAC

FSO (HQ)
Member
BPAC

AT (HQ)

DTP(HQ)

DG-AR-124

AD

PA

ATP

SANCTIONED
TO BE READ WITH THIS OFFICE
MEMO NOS: 2114
DATED: 16/06/2024

Rajeev Dutt
Secretary (HQ)

CLIENT
PNB CONSTRUCTION PVT. LTD.
1 KB GROUND FLOOR,
NEW DELHI 110001

PURI

STRUCTURES
Planning and Design Bureau
(An ISO 9001:2015 Company)
C-3/3, Janakpuri, Kotkhai
New Delhi - 110058
Ph.: 011-29210981, 011-41436775
E-mail: pdbcon@gmail.com

MEP
ACCON Integrate Building Consultants
A-122, 4th Floor, Sector-63, Noida-201305
Ph.: 0120-6099224, 9971512007
E-mail: ashish.nath@accononsultants.in

ARCHITECTS
Arcop Associates Pvt. Ltd.
Plot - 368, Sec-32, Gurgaon-122001
Ph.: 0124-4504500, 4504577
Mumbai, Toronto, New Delhi, Boston

PROJECT
Building plan of commercial Colony measuring total land area 1 acre 0 guntha 0 sq.yds. (license no. 99) & 3.375 acres (license no. 98) of 2010 dated 19.1.2010, in sector -111, Gurgaon-Manesar Urban Complex (HSVP) Haryana, to be promoted Pvt. Ltd. in collaboration with M/s Puri Constructions Pvt. Ltd.

ARCHITECTS SIGNATURE

OWNERS SIGNATURE
For Puri Construction Pvt. Ltd.
Authorised Signatory

DRAWING TITLE
ELEVATION 1& 2

DRAWING NO.
DG-AR-124

(24)

ELEVATION 3 & 4

DWG.NO DC-AR-125

OWNERS SIGNATURE

For Puri Construction Pvt.Ltd.,
Authorised Signatory

ARCHITECTS SIGNATURE






MAP

CLIENT

N

PLOT

ERRORS/OMISSIONS




ISSUED FOR
BUILDING PLAN APPROVAL

DRAWING TITLE
ELEVATION 3 & 4

DRAWING NO.
DC-AR-125

SCALE
1:200

DATE
16/04/2016

REVISION NO.
2

SUBMITTED TO BE READ WITH THIS OFFICE MEMO NO.: 2136

Rajesh Puri (HO)

AD PA ATP

DTP(HO) ATP(HO)

S.T.P.(G) C.T.P.(HR)

Member Secretary Member Chairman
B.P.A.C. B.P.A.C. B.P.A.C.

Member (HO) Member BPAC

FDC (HO) Member BPAC

ELEVATION -4
SCALE-1:200

ELEVATION -3
SCALE-1:200

GROUND 800
PLINTH +800 mm
1st FLOOR +9800 mm
2nd FLOOR +18200 mm
3rd FLOOR +22400 mm
4th FLOOR (REFUGE) +26600 mm
5th FLOOR +30800 mm
6th FLOOR +35000 mm
7th FLOOR(REFUGE) +39200 mm
8th FLOOR +43400 mm
9th FLOOR +47600 mm
10th FLOOR +51800 mm
11th FLOOR(REFUGE) +56000 mm
12th FLOOR +60200 mm
13th FLOOR +64400 mm
14th FLOOR +68600 mm
15th FLOOR(REFUGE) +72800 mm
16th FLOOR +77000 mm
17th FLOOR +81200 mm
18th FLOOR(REFUGE) +85400 mm
19th FLOOR +89600 mm
20th FLOOR +93800 mm
21st FLOOR +98000 mm
22nd FLOOR(REFUGE) +103400 mm
SERVICE FLOOR +109400 mm
TERRACE +113400 mm
MUMTY TERRACE +116000 mm
AS/ AAL.117800 mm

500
9000
8400
4200 4200 4200