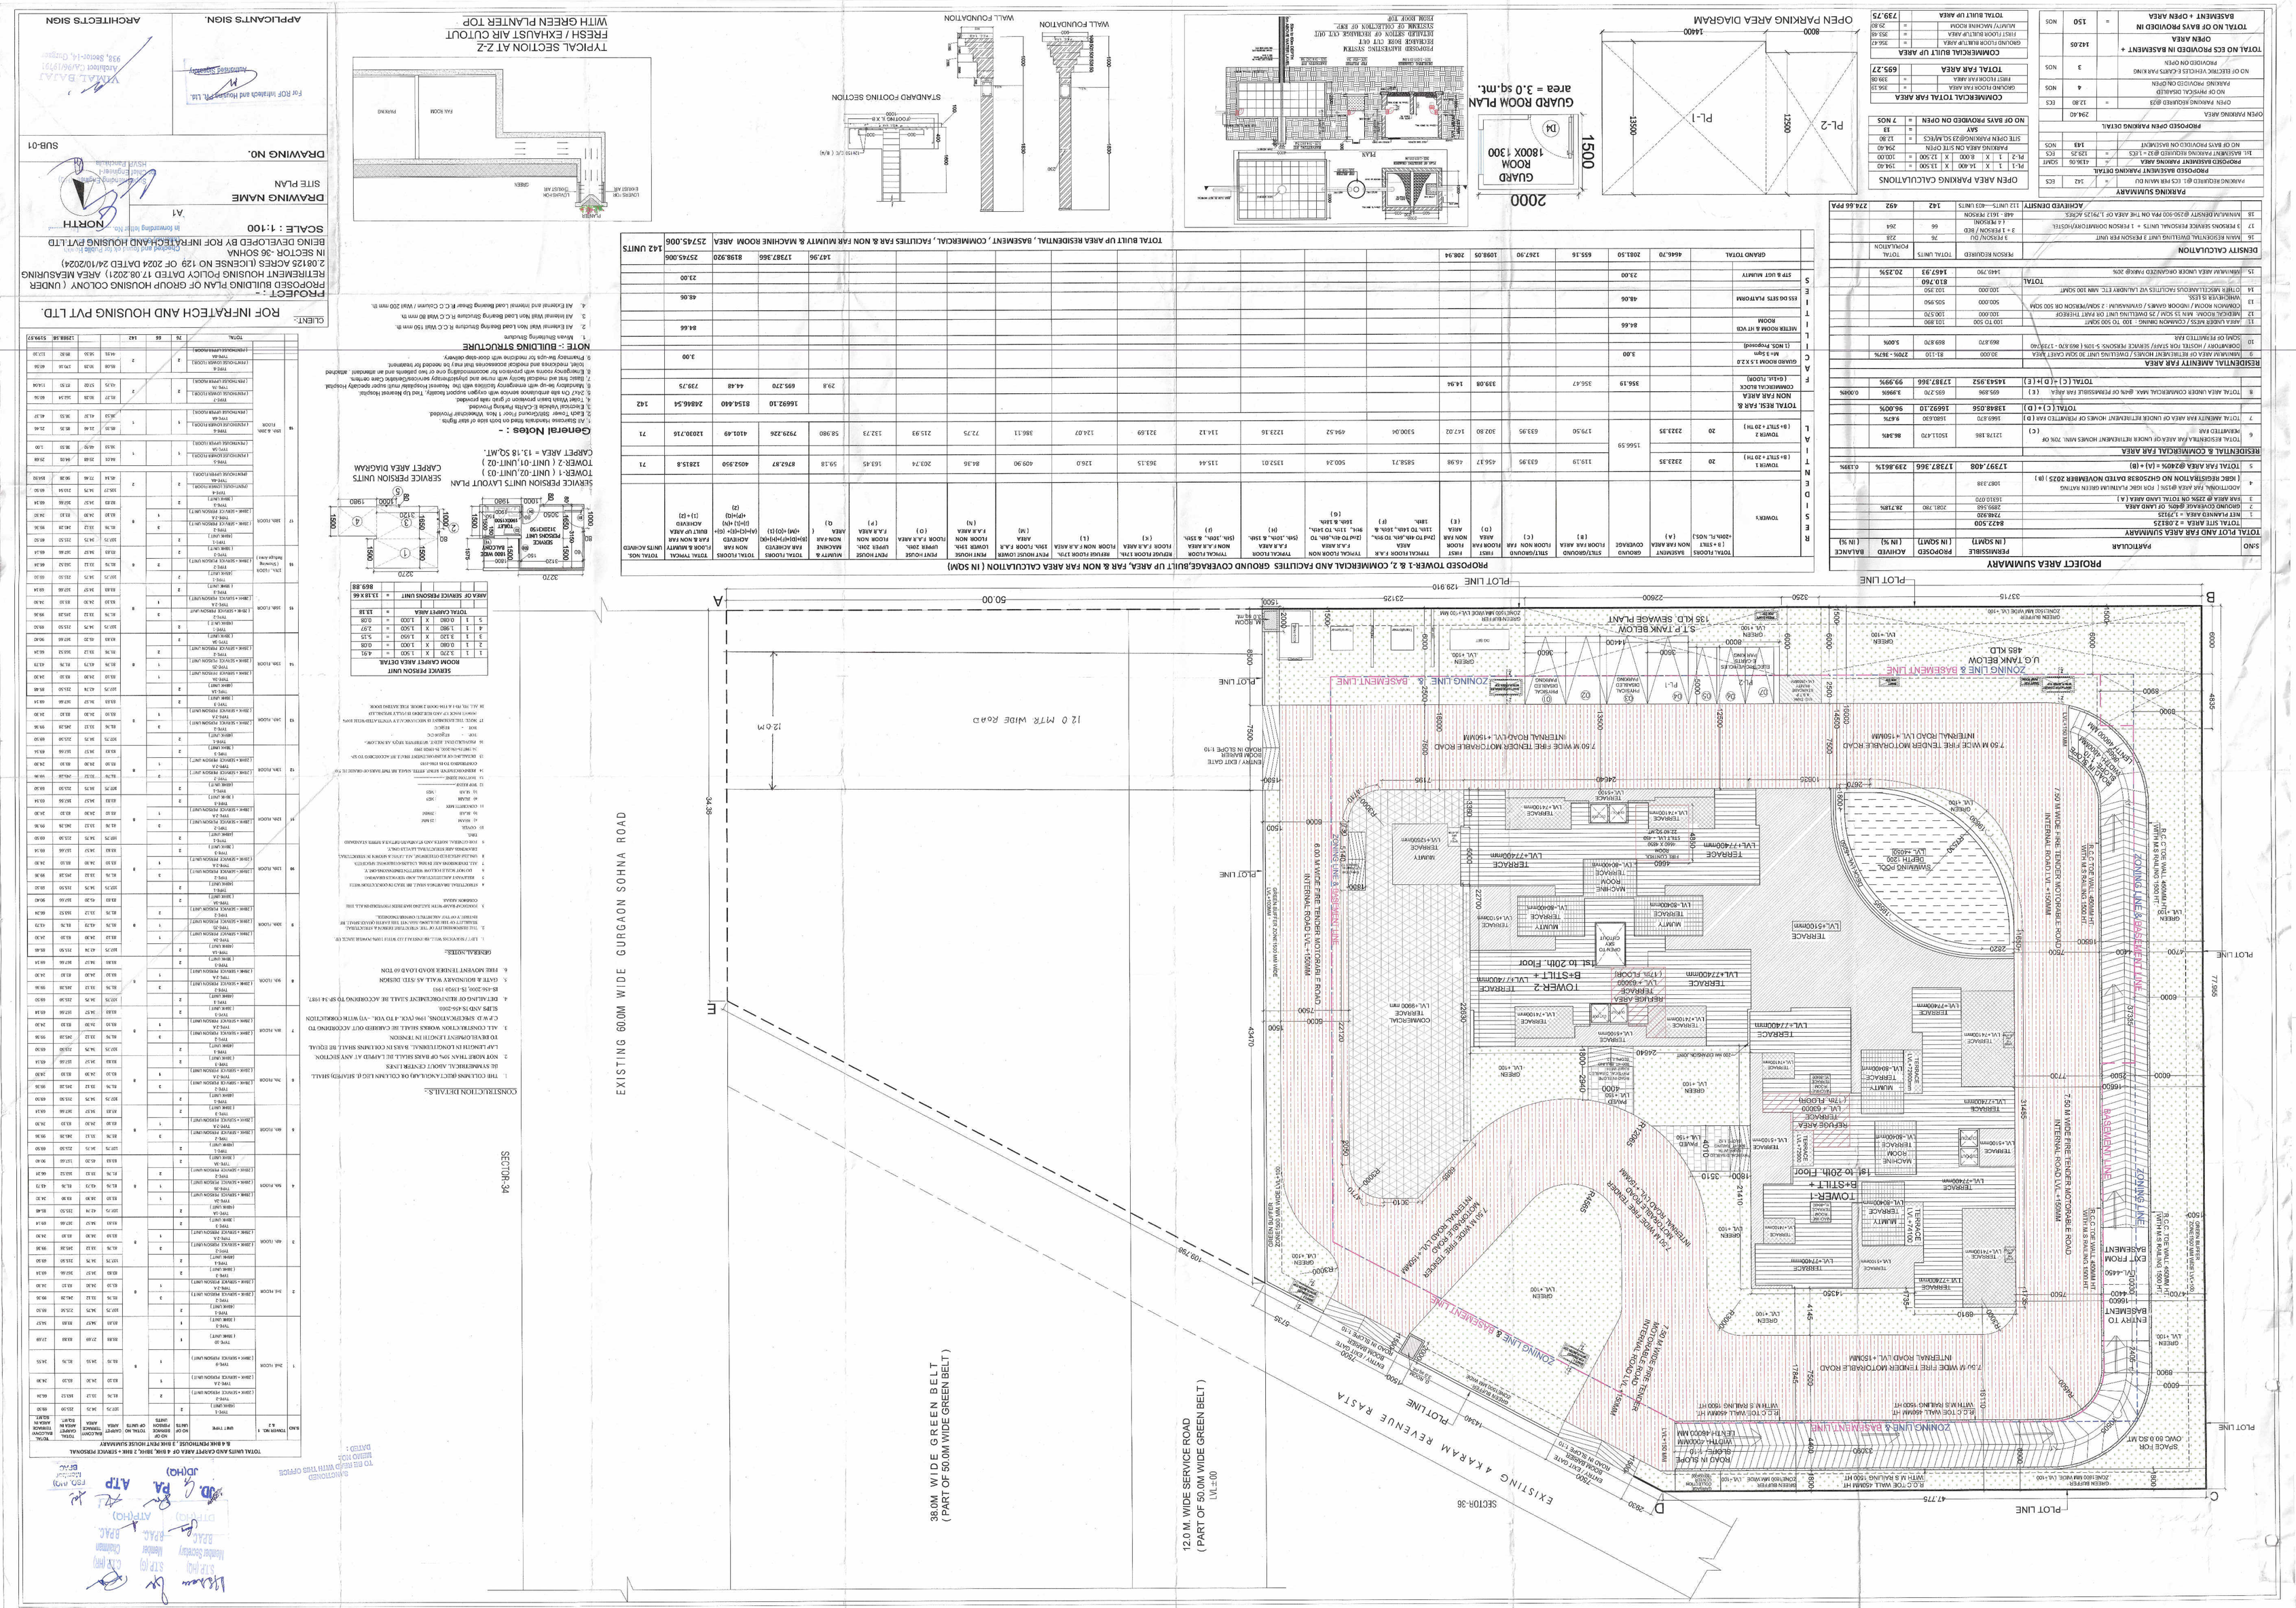
EXISTING 60.0M WIDE GURGAON SOHNA ROAD
SECTOR-34
38.0M WIDE GREEN BELT
(PART OF 50.0M WIDE GREEN BELT)
12.0 M. WIDE SERVICE ROAD
(PART OF 50.0M WIDE GREEN BELT)
EXISTING KARAM REVENUE RASTA
SECTOR-36
12.0 M WIDE ROAD
PLOT LINE
ZONING LINE & BASEMENT LINE
TOWER-1
TOWER-2
U.G. TANK BELOW
185 KLD.
S.T.P. TANK BELOW
135 KLD. SEWAGE PLANT
INTERNAL ROAD LVL.+150MM
INTERNAL ROAD LVL.+150MM
INTERNAL ROAD LVL.+150MM
INTERNAL ROAD LVL.+150MM
7.50 M WIDE FIRE TENDER MOTORABLE ROAD