
| OWNER SIGN | ARCHITECT SIGN |
|---|---|
| | |

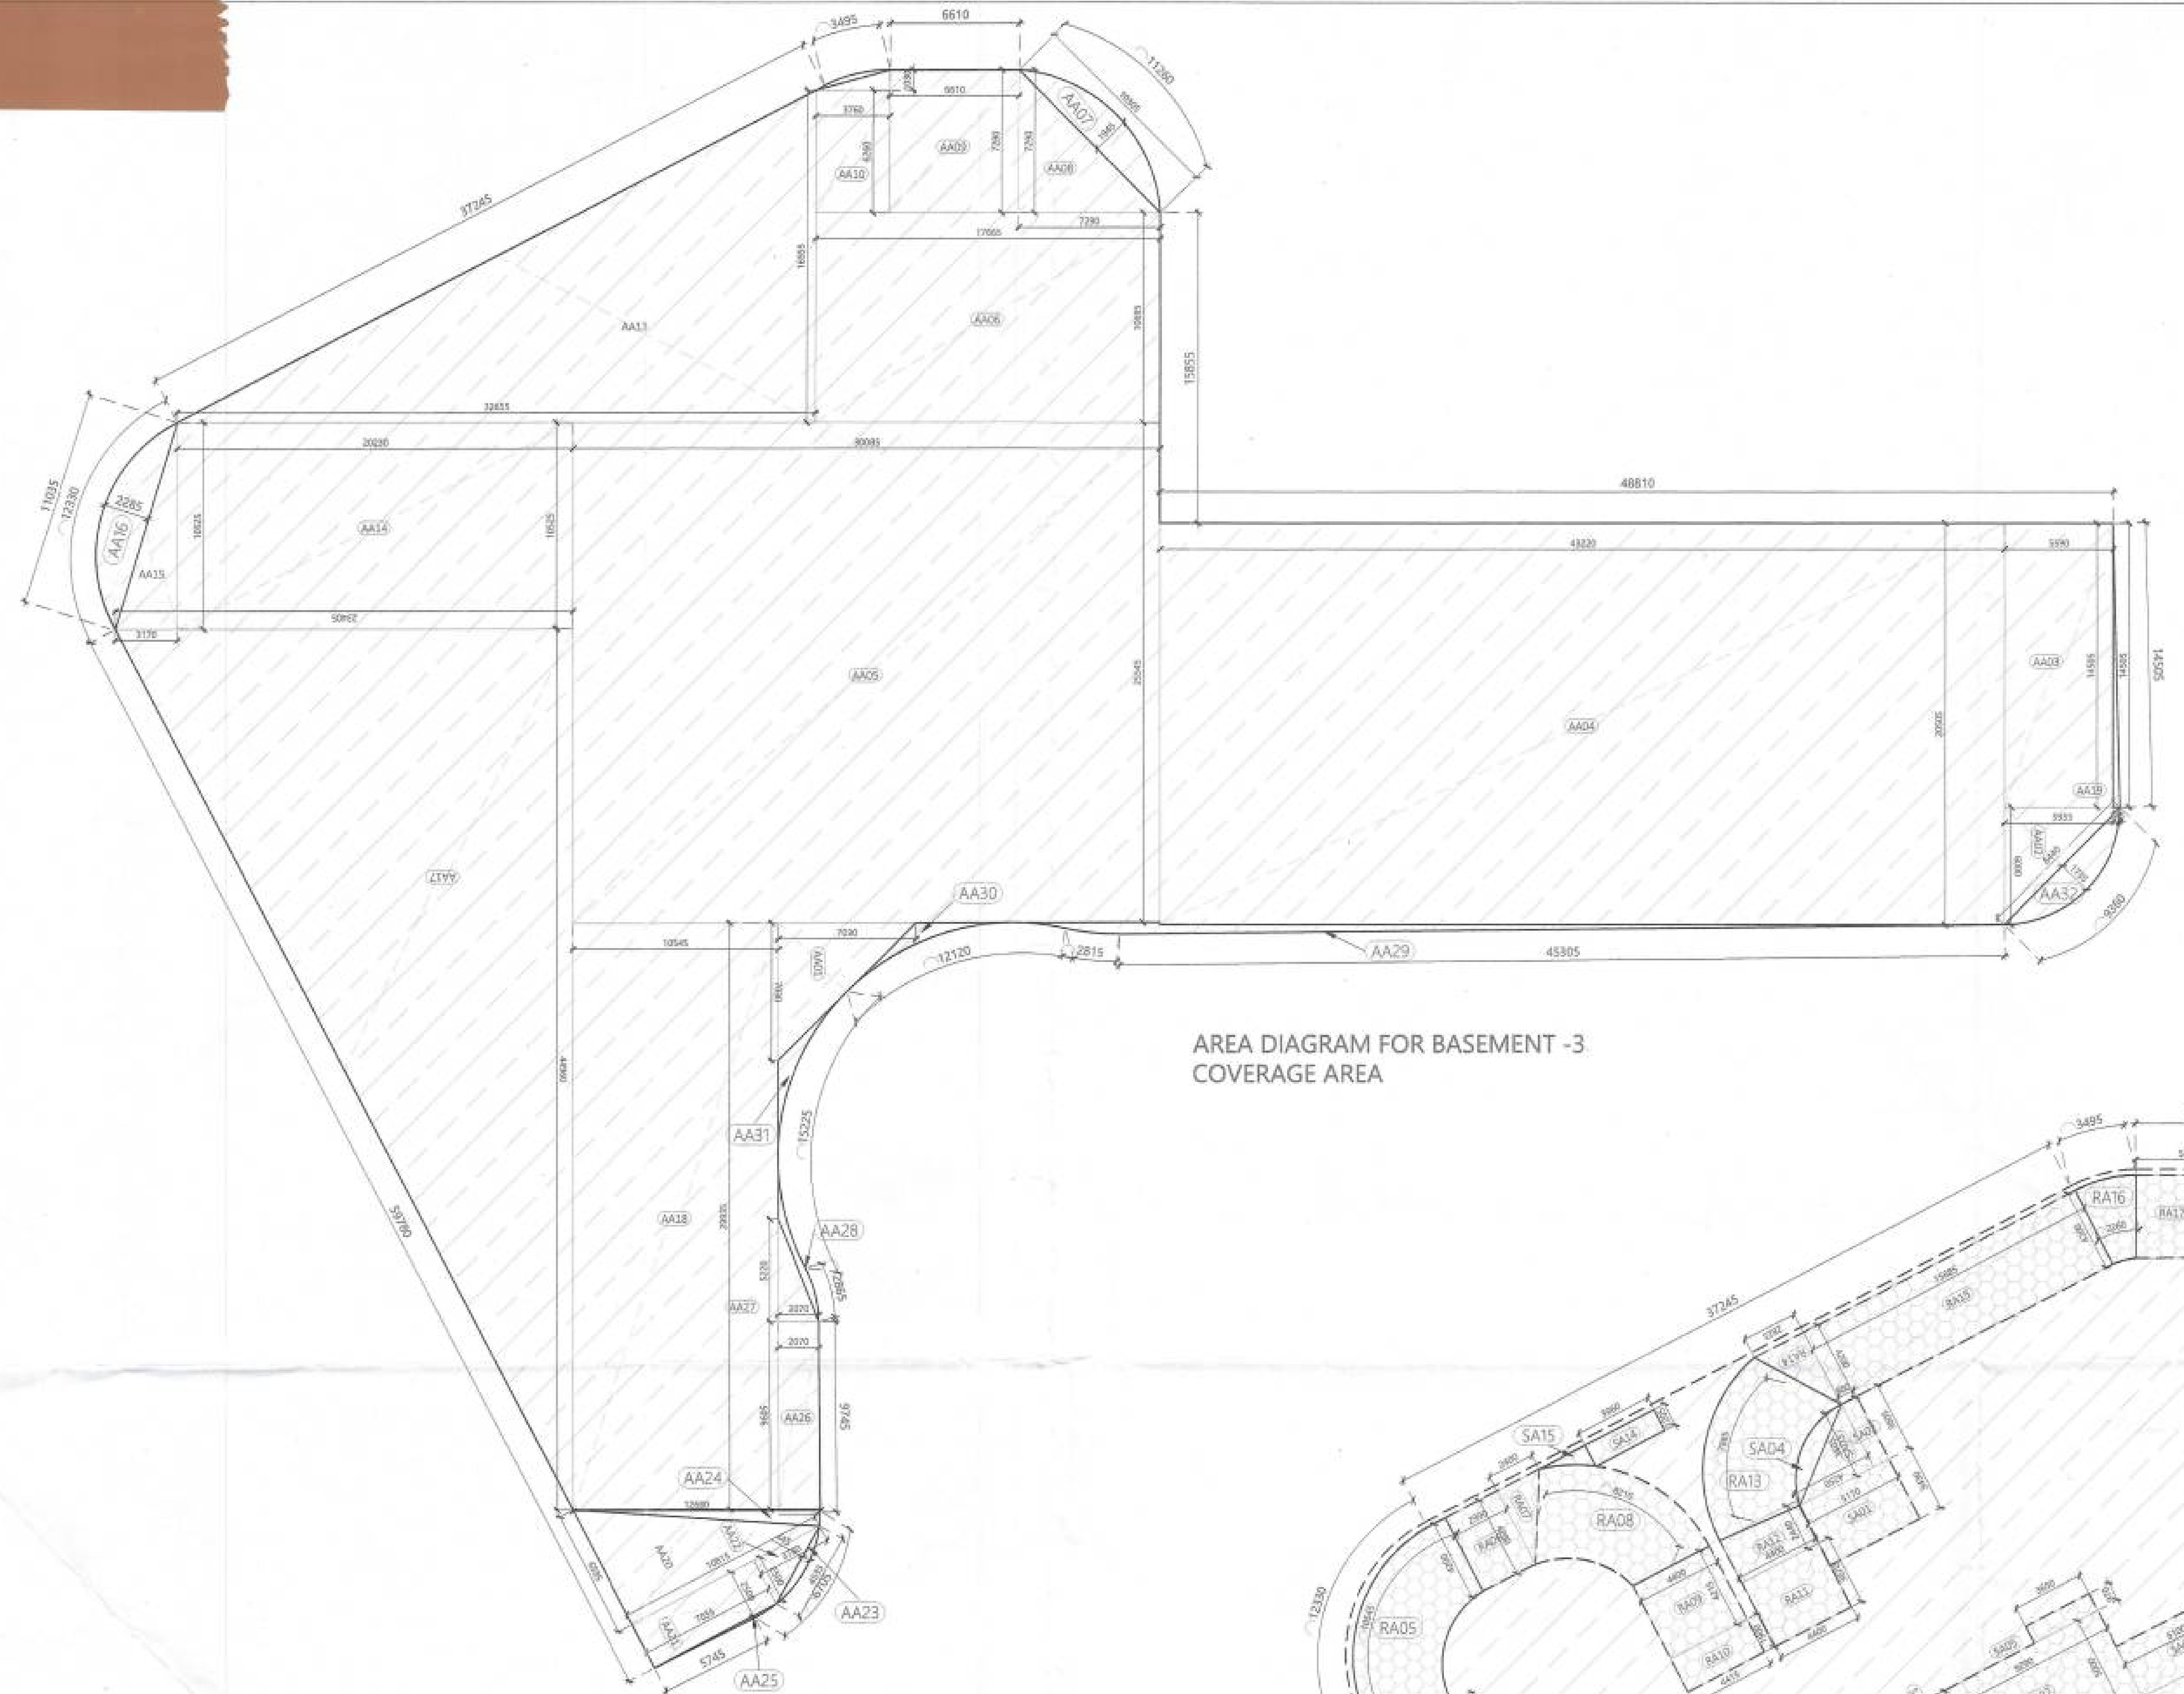

AREA DIAGRAM FOR BASEMENT -3
COVERAGE AREA

| BASEMENT-3 | COVERED AREA | | | | | |
|---|---|---|---|---|---|---|
| ID | X x (m) | Y (m) | x Multiplier | x Count (nos) | = | Area (sqm) |
| A. COVERED AREA | | | | | | |
| AA01 | 7.030 | 7.030 | 0.5 | 1 | = | 24.71 |
| AA02 | 6.000 | 5.935 | 0.5 | 1 | = | 17.81 |
| AA03 | 5.590 | 14.505 | 1.0 | 1 | = | 81.08 |
| AA04 | 43.220 | 20.505 | 1.0 | 1 | = | 886.23 |
| AA05 | 30.085 | 25.545 | 1.0 | 1 | = | 768.52 |
| AA06 | 17.665 | 10.695 | 1.0 | 1 | = | 188.93 |
| AA07 | 1.000 | 1.000 | 13.7 | 1 | = | 13.73 |
| AA08 | 7.290 | 7.290 | 0.5 | 1 | = | 26.57 |
| AA09 | 6.610 | 7.290 | 1.0 | 1 | = | 48.19 |
| AA10 | 3.760 | 6.260 | 1.0 | 1 | = | 23.54 |
| AA11 | 3.760 | 1.030 | 0.5 | 1 | = | 1.94 |
| AA12 | 1.000 | 1.000 | 0.7 | 1 | = | 0.66 |
| AA13 | 32.655 | 16.955 | 0.5 | 1 | = | 276.83 |
| AA14 | 20.230 | 10.525 | 1.0 | 1 | = | 212.92 |
| AA15 | 3.170 | 10.525 | 0.5 | 1 | = | 16.68 |
| AA16 | 1.000 | 1.000 | 17.9 | 1 | = | 17.91 |
| AA17 | 23.405 | 44.960 | 0.5 | 1 | = | 526.14 |
| AA18 | 10.545 | 29.935 | 1.0 | 1 | = | 315.66 |
| AA19 | 0.345 | 14.505 | 0.5 | 1 | = | 2.50 |
| AA20 | 6.595 | 10.815 | 0.5 | 1 | = | 35.66 |
| AA21 | 2.500 | 7.035 | 1.0 | 1 | = | 17.59 |
| AA22 | 2.500 | 3.780 | 0.5 | 1 | = | 4.73 |
| AA23 | 1.000 | 1.000 | 1.4 | 1 | = | 1.35 |
| AA24 | 1.000 | 1.000 | 5.4 | 1 | = | 5.42 |
| AA25 | 1.000 | 1.000 | 0.4 | 1 | = | 0.43 |
| AA26 | 2.070 | 9.605 | 1.0 | 1 | = | 19.88 |
| AA27 | 2.070 | 5.220 | 0.5 | 1 | = | 5.40 |
| AA28 | 1.000 | 1.000 | 2.2 | 1 | = | 2.17 |
| AA29 | 1.000 | 1.000 | 12.8 | 1 | = | 12.76 |
| AA30 | 1.000 | 1.000 | 3.1 | 1 | = | 3.08 |
| AA31 | 1.000 | 1.000 | 3.1 | 1 | = | 3.09 |
| AA32 | 1.000 | 1.000 | 10.1 | 1 | = | 10.08 |
| TOTAL AREA "A" | | | | | | 3,572.19 |
| B. AREA SUBTRACTION | | | | | | |
| TOTAL AREA "B" | | | | | | 0.00 |
| NET AREA "A-B" BASEMENT-3, COVERED AREA | | | | | | 3,572.19 |


| BASEMENT-3 | AREA UNDER SERVICES | | | | | |
|---|---|---|---|---|---|---|
| ID | X x (m) | Y (m) | x Multiplier | x Count (nos) | = | Area (sqm) |
| A. COVERED AREA | | | | | | |
| SA01 | 5.170 | 3.430 | 1.0 | 1 | = | 17.73 |
| SA02 | 3.605 | 0.880 | 1.0 | 1 | = | 3.17 |
| SA03 | 4.250 | 3.605 | 0.5 | 1 | = | 7.66 |
| SA04 | 1.000 | 1.000 | 3.9 | 1 | = | 3.86 |
| SA05 | 3.650 | 0.970 | 1.0 | 1 | = | 3.54 |
| SA06 | 2.645 | 0.490 | 1.0 | 1 | = | 1.30 |
| SA07 | 9.290 | 5.000 | 1.0 | 1 | = | 46.45 |
| SA08 | 6.100 | 2.900 | 1.0 | 1 | = | 17.69 |
| SA09 | 17.330 | 7.890 | 1.0 | 1 | = | 136.73 |
| SA10 | 9.330 | 2.800 | 1.0 | 1 | = | 26.12 |
| SA11 | 2.585 | 0.200 | 1.0 | 1 | = | 0.52 |
| SA12 | 4.240 | 5.150 | 1.0 | 1 | = | 21.84 |
| SA13 | 1.000 | 1.000 | 0.3 | 1 | = | 0.26 |
| SA14 | 3.960 | 1.205 | 1.0 | 1 | = | 4.77 |
| SA15 | 1.000 | 1.000 | 1.3 | 1 | = | 1.33 |
| SA16 | 4.255 | 0.600 | 1.0 | 1 | = | 2.55 |
| SA17 | 5.440 | 5.400 | 1.0 | 1 | = | 29.38 |
| SA18 | 3.725 | 4.215 | 1.0 | 1 | = | 15.70 |
| SA19 | 4.215 | 2.690 | 0.5 | 1 | = | 5.67 |
| SA20 | 1.180 | 3.725 | 0.5 | 1 | = | 2.20 |
| SA21 | 1.000 | 1.000 | 1.4 | 1 | = | 1.43 |
| SA22 | 1.000 | 1.000 | 0.8 | 1 | = | 0.83 |
| SA23 | 6.040 | 3.920 | 1.0 | 1 | = | 23.68 |
| SA24 | 8.645 | 6.600 | 1.0 | 1 | = | 57.06 |
| SA25 | 4.495 | 10.145 | 1.0 | 1 | = | 45.60 |
| SA26 | 0.240 | 10.145 | 0.5 | 1 | = | 1.22 |
| SA27 | 4.685 | 4.755 | 0.5 | 1 | = | 11.14 |
| SA28 | 1.000 | 1.000 | 4.8 | 1 | = | 4.84 |
| SA29 | 1.690 | 4.855 | 1.0 | 1 | = | 8.20 |
| SA30 | 0.800 | 2.580 | 1.0 | 1 | = | 2.06 |
| SA31 | 0.150 | 7.475 | 1.0 | 1 | = | 1.12 |
| TOTAL AREA "A" | | | | | | 505.66 |
| B. AREA SUBTRACTION | | | | | | |
| TOTAL AREA "B" | | | | | | 0.00 |
| NET AREA "A-B" BASEMENT-3, AREA UNDER SE | | | | | | 505.66 |

| BASEMENT-3 | RAMP | | | | | |
|---|---|---|---|---|---|---|
| ID | X x (m) | Y (m) | x Multiplier | x Count (nos) | = | Area (sqm) |
| A. COVERED AREA | | | | | | |
| RA01 | 4.385 | 0.200 | 1.0 | 1 | = | 0.88 |
| RA02 | 1.000 | 1.000 | 43.0 | 1 | = | 43.00 |
| RA03 | 2.745 | 4.200 | 0.5 | 1 | = | 5.76 |
| RA04 | 4.200 | 22.230 | 1.0 | 1 | = | 93.37 |
| RA05 | 1.000 | 1.000 | 44.9 | 1 | = | 44.91 |
| RA06 | 2.990 | 4.200 | 1.0 | 1 | = | 12.56 |
| RA07 | 4.200 | 2.400 | 0.5 | 1 | = | 5.04 |
| RA08 | 1.000 | 1.000 | 36.9 | 1 | = | 36.92 |
| RA09 | 4.400 | 4.215 | 1.0 | 1 | = | 18.55 |
| RA10 | 4.415 | 1.900 | 1.0 | 1 | = | 8.39 |
| RA11 | 4.400 | 3.670 | 1.0 | 1 | = | 16.15 |
| RA12 | 4.400 | 2.440 | 1.0 | 1 | = | 10.74 |
| RA13 | 1.000 | 1.000 | 38.4 | 1 | = | 38.44 |
| RA14 | 2.825 | 4.200 | 0.5 | 1 | = | 5.93 |
| RA15 | 15.685 | 4.200 | 1.0 | 1 | = | 65.88 |
| RA16 | 1.000 | 1.000 | 9.5 | 1 | = | 9.54 |
| RA17 | 5.330 | 4.200 | 1.0 | 1 | = | 22.39 |
| RA18 | 1.360 | 4.200 | 0.5 | 1 | = | 2.86 |
| RA19 | 1.000 | 1.000 | 39.6 | 1 | = | 39.59 |
| RA20 | 0.670 | 4.200 | 0.5 | 1 | = | 1.41 |
| RA21 | 4.200 | 9.845 | 1.0 | 1 | = | 41.35 |
| TOTAL AREA "A" | | | | | | 523.64 |
| B. AREA SUBTRACTION | | | | | | |
| TOTAL AREA "B" | | | | | | 0.00 |
| NET AREA "A-B" BASEMENT-3, RAMP | | | | | | 523.64 |

AREA LEGEND

COVERED AREA

NON FAR SERVICES AREA

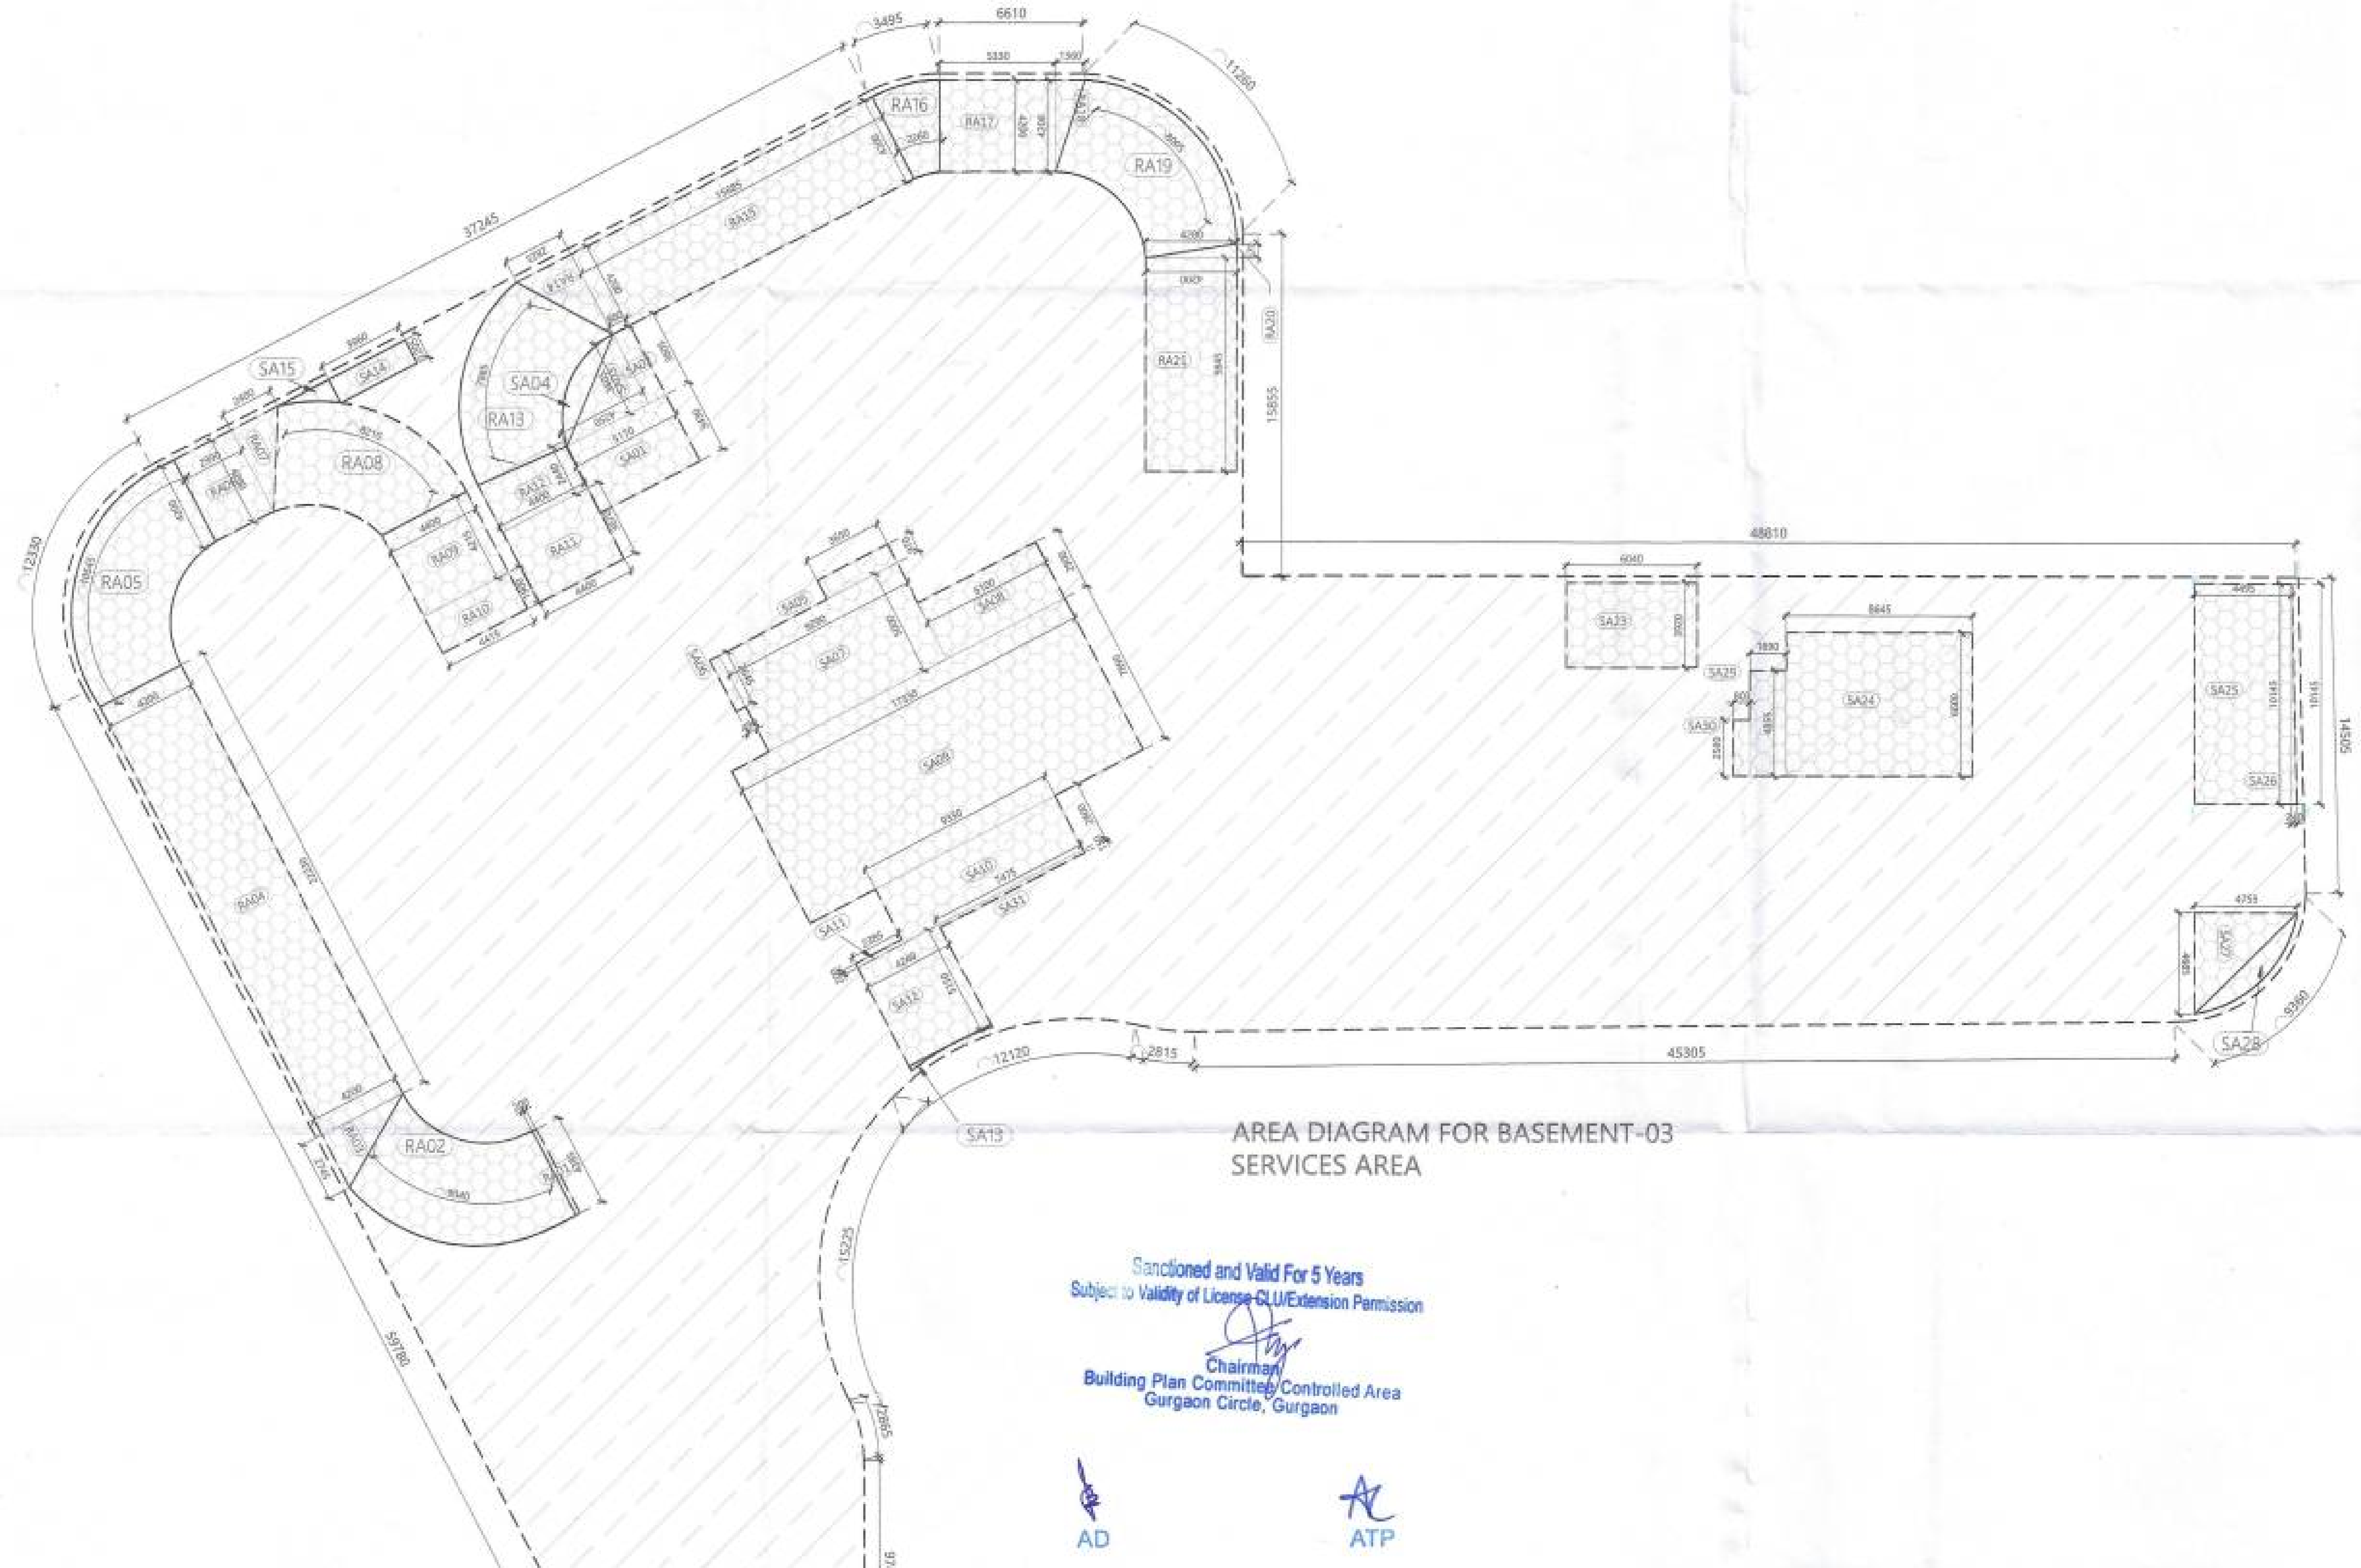

AREA DIAGRAM FOR BASEMENT-03
SERVICES AREA

| BASEMENT-3 | PARKING AREA | | | | | |
|---|---|---|---|---|---|---|
| ID | X x (m) | Y (m) | x Multiplier | x Count (nos) | = | Area (sqm) |
| A. COVERED AREA | | | | | | |
| AA01 | 7.030 | 7.030 | 0.5 | 1 | = | 24.71 |
| AA02 | 6.000 | 5.935 | 0.5 | 1 | = | 17.81 |
| AA03 | 5.590 | 14.505 | 1.0 | 1 | = | 81.08 |
| AA04 | 43.220 | 20.505 | 1.0 | 1 | = | 886.23 |
| AA05 | 30.085 | 25.545 | 1.0 | 1 | = | 768.52 |
| AA06 | 17.665 | 10.695 | 1.0 | 1 | = | 188.93 |
| AA07 | 1.000 | 1.000 | 13.7 | 1 | = | 13.73 |
| AA08 | 7.290 | 7.290 | 0.5 | 1 | = | 26.57 |
| AA09 | 6.610 | 7.290 | 1.0 | 1 | = | 48.19 |
| AA10 | 3.760 | 6.260 | 1.0 | 1 | = | 23.54 |
| AA11 | 3.760 | 1.030 | 0.5 | 1 | = | 1.94 |
| AA12 | 1.000 | 1.000 | 0.7 | 1 | = | 0.66 |
| AA13 | 32.655 | 16.955 | 0.5 | 1 | = | 276.83 |
| AA14 | 20.230 | 10.525 | 1.0 | 1 | = | 212.92 |
| AA15 | 3.170 | 10.525 | 0.5 | 1 | = | 16.68 |
| AA16 | 1.000 | 1.000 | 17.9 | 1 | = | 17.91 |
| AA17 | 23.405 | 44.960 | 0.5 | 1 | = | 526.14 |
| AA18 | 10.545 | 29.935 | 1.0 | 1 | = | 315.66 |
| AA19 | 0.345 | 14.505 | 0.5 | 1 | = | 2.50 |
| AA20 | 6.595 | 10.815 | 0.5 | 1 | = | 35.66 |
| AA21 | 2.500 | 7.035 | 1.0 | 1 | = | 17.59 |
| AA22 | 2.500 | 3.780 | 0.5 | 1 | = | 4.73 |
| AA23 | 1.000 | 1.000 | 1.4 | 1 | = | 1.35 |
| AA24 | 1.000 | 1.000 | 5.4 | 1 | = | 5.42 |
| AA25 | 1.000 | 1.000 | 0.4 | 1 | = | 0.43 |
| AA26 | 2.070 | 9.605 | 1.0 | 1 | = | 19.88 |
| AA27 | 2.070 | 5.220 | 0.5 | 1 | = | 5.40 |
| AA28 | 1.000 | 1.000 | 2.2 | 1 | = | 2.17 |
| AA29 | 1.000 | 1.000 | 12.8 | 1 | = | 12.76 |
| AA30 | 1.000 | 1.000 | 3.1 | 1 | = | 3.08 |
| AA31 | 1.000 | 1.000 | 3.1 | 1 | = | 3.09 |
| AA32 | 1.000 | 1.000 | 10.1 | 1 | = | 10.08 |
| TOTAL AREA "A" | | | | | | 3,572.19 |
| B. AREA SUBTRACTION | | | | | | |
| RA01 | 4.385 | 0.200 | 1.0 | 1 | = | 0.88 |
| RA02 | 1.000 | 1.000 | 43.0 | 1 | = | 43.00 |
| RA03 | 2.745 | 4.200 | 0.5 | 1 | = | 5.76 |
| RA04 | 4.200 | 22.230 | 1.0 | 1 | = | 93.37 |
| RA05 | 1.000 | 1.000 | 44.9 | 1 | = | 44.91 |
| RA06 | 2.990 | 4.200 | 1.0 | 1 | = | 12.56 |
| RA07 | 4.200 | 2.400 | 0.5 | 1 | = | 5.04 |
| RA08 | 1.000 | 1.000 | 36.9 | 1 | = | 36.92 |
| RA09 | 4.400 | 4.215 | 1.0 | 1 | = | 18.55 |
| RA10 | 4.415 | 1.900 | 1.0 | 1 | = | 8.39 |
| RA11 | 4.400 | 3.670 | 1.0 | 1 | = | 16.15 |
| RA12 | 4.400 | 2.440 | 1.0 | 1 | = | 10.74 |
| RA13 | 1.000 | 1.000 | 38.4 | 1 | = | 38.44 |
| RA14 | 2.825 | 4.200 | 0.5 | 1 | = | 5.93 |
| RA15 | 15.685 | 4.200 | 1.0 | 1 | = | 65.88 |
| RA16 | 1.000 | 1.000 | 9.5 | 1 | = | 9.54 |
| RA17 | 5.330 | 4.200 | 1.0 | 1 | = | 22.39 |
| RA18 | 1.360 | 4.200 | 0.5 | 1 | = | 2.86 |
| RA19 | 1.000 | 1.000 | 39.6 | 1 | = | 39.59 |
| RA20 | 0.670 | 4.200 | 0.5 | 1 | = | 1.41 |
| RA21 | 4.200 | 9.845 | 1.0 | 1 | = | 41.35 |
| SA01 | 5.170 | 3.430 | 1.0 | 1 | = | 17.73 |
| SA02 | 3.605 | 0.880 | 1.0 | 1 | = | 3.17 |
| SA03 | 4.250 | 3.605 | 0.5 | 1 | = | 7.66 |
| SA04 | 1.000 | 1.000 | 3.9 | 1 | = | 3.86 |
| SA05 | 3.650 | 0.970 | 1.0 | 1 | = | 3.54 |
| SA06 | 2.645 | 0.490 | 1.0 | 1 | = | 1.30 |
| SA07 | 9.290 | 5.000 | 1.0 | 1 | = | 46.45 |
| SA08 | 6.100 | 2.900 | 1.0 | 1 | = | 17.69 |
| SA09 | 17.330 | 7.890 | 1.0 | 1 | = | 136.73 |
| SA10 | 9.330 | 2.800 | 1.0 | 1 | = | 26.12 |
| SA11 | 2.585 | 0.200 | 1.0 | 1 | = | 0.52 |
| SA12 | 4.240 | 5.150 | 1.0 | 1 | = | 21.84 |
| SA13 | 1.000 | 1.000 | 0.3 | 1 | = | 0.26 |
| SA14 | 3.960 | 1.205 | 1.0 | 1 | = | 4.77 |
| SA15 | 1.000 | 1.000 | 1.3 | 1 | = | 1.33 |
| SA16 | 4.255 | 0.600 | 1.0 | 1 | = | 2.55 |
| SA17 | 5.440 | 5.400 | 1.0 | 1 | = | 29.38 |
| SA18 | 3.725 | 4.215 | 1.0 | 1 | = | 15.70 |
| SA19 | 4.215 | 2.690 | 0.5 | 1 | = | 5.67 |
| SA20 | 1.180 | 3.725 | 0.5 | 1 | = | 2.20 |
| SA21 | 1.000 | 1.000 | 1.4 | 1 | = | 1.43 |
| SA22 | 1.000 | 1.000 | 0.8 | 1 | = | 0.83 |
| SA23 | 6.040 | 3.920 | 1.0 | 1 | = | 23.68 |
| SA24 | 8.645 | 6.600 | 1.0 | 1 | = | 57.06 |
| SA25 | 4.495 | 10.145 | 1.0 | 1 | = | 45.60 |
| SA26 | 0.240 | 10.145 | 0.5 | 1 | = | 1.22 |
| SA27 | 4.685 | 4.755 | 0.5 | 1 | = | 11.14 |
| SA28 | 1.000 | 1.000 | 4.8 | 1 | = | 4.84 |
| SA29 | 1.690 | 4.855 | 1.0 | 1 | = | 8.20 |
| SA30 | 0.800 | 2.580 | 1.0 | 1 | = | 2.06 |
| SA31 | 0.150 | 7.475 | 1.0 | 1 | = | 1.12 |
| TOTAL AREA "B" | | | | | | 1,029.30 |
| NET AREA "A-B" BASEMENT-3, PARKING AREA | | | | | | 2,542.90 |

Sanctioned and Valid For 5 Years
Subject to Validity of License/CLU/Extension Permission
Chairman
Building Plan Committee/Controlled Area
Gurgaon Circle, Gurgaon

AD


ATP

| BASEMENT -3 PARKING AREA CALCULATION | | | |
|---|---|---|---|
| TYPE | | AREA | SQMT |
| **TOTAL BASEMENT -3 COVERED AREA (A)** | = | **3572.195** | **SQMT** |
| **SUBTRACTION** | | | |
| BASEMENT -3 AREA UNDER SERVICES (B) | = | 505.658 | SQMT |
| BASEMENT -3 RAMP AREA ( C) | = | 523.641 | SQMT |
| TOTAL AREA = D ( B+C ) | = | 1029.298 | SQMT |
| **TOTAL PARKING AREA IN BASEMENT -3 = E ( A - D )** | = | **2542.896** | **SQMT** |
| **BASEMENT-3 PARKING @ 20 SQM PER CAR** | = | **127.145** | **ECS** |
| **TOTAL NO OF CAR IN BASEMENT-3** | = | **127** | **ECS** |

OWNER
M/S EMAAR INDIA LIMITED

SUBMISSION DRAWING

KEYPLAN

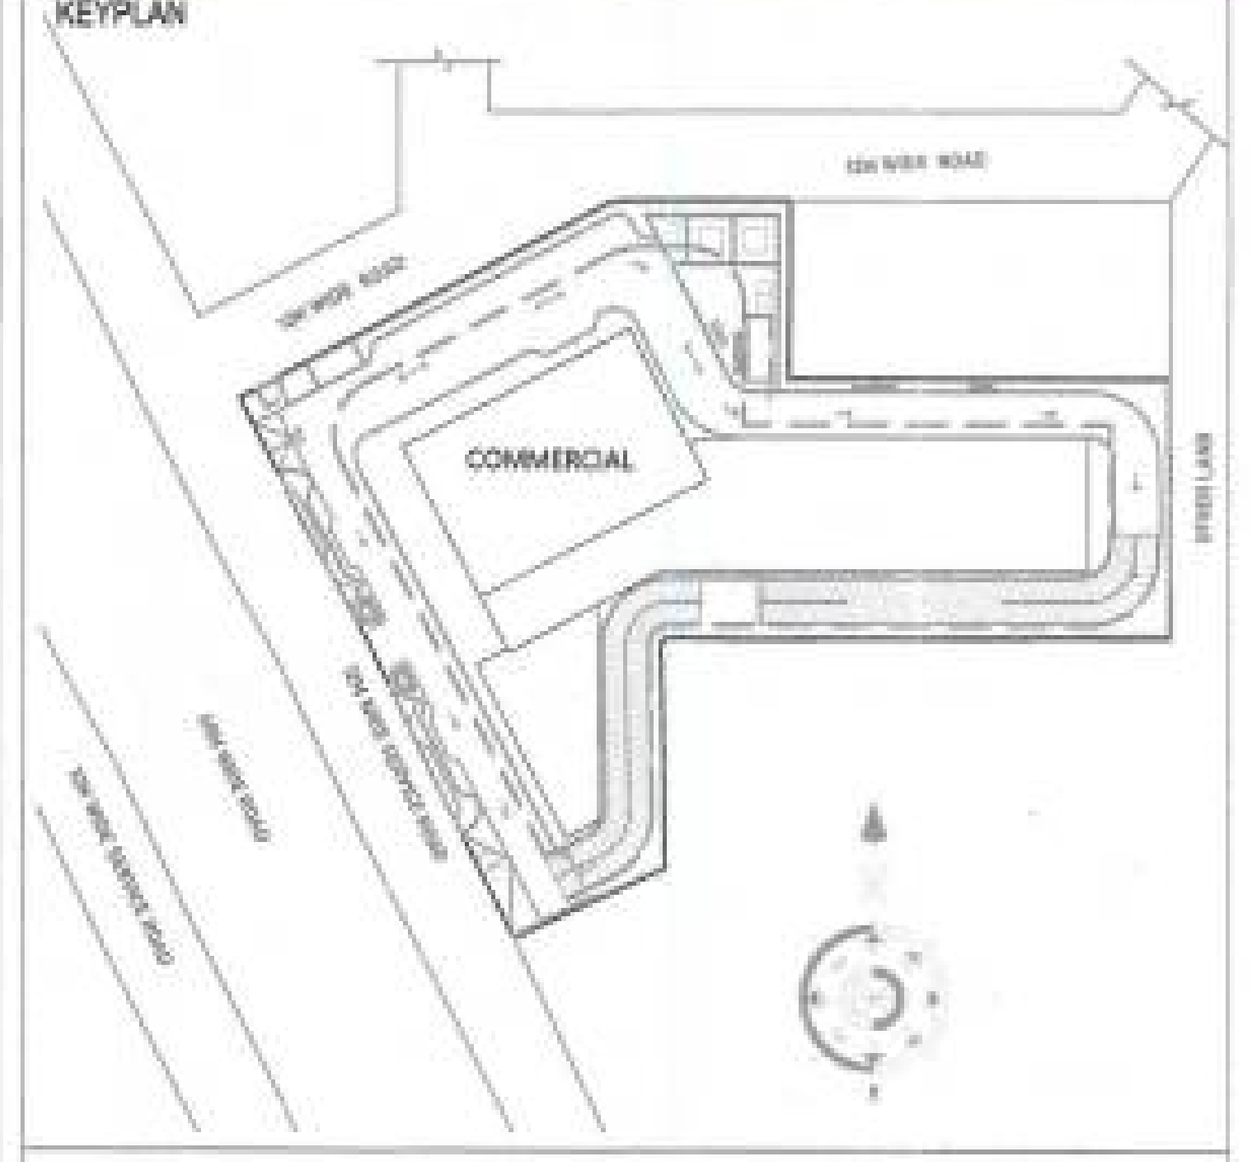

PROJECT NAME
EMAAR SOUK 65

PROJECT ADDRESS
PROPOSED BUILDING PLAN OF COMMERCIAL-2 OF AREA MEASURING 1.548 ACRES IN RESIDENTIAL PLOTTED COLONY ON AREA MEASURING 98.194 ACRES (LICENSE NO 97OF 2010 DT.18.11.2010, LICENSE NO.41 OF 2011 DT.03.05.2011, LICENSE NO. 101 OF 2023 DT.06.05.2023 & LICENSE NO. 265 OF 2025 DT . 31.12.2025) IN SECTOR - 66 & 65 , GURUGRAM BEING DEVELOPED BY ACTIVE PROMOTERS AND OTHERS IN COLLABORATION WITH EMAAR INDIA LTD (FORMERLY KNOWN AS EMAAR MGF LAND LTD)

| DATE | PROJECT INCH. | CHECKED BY |
|---|---|---|
| 13 - 09 -2026 | PALIN SIKARI | BALRAJ SINGH |
| SCALE | DEALT BY | APPROVED BY |
| 1:100 | DHEERAJ CHAND | VINEETA P SINGHANIA |

DRAWING TITLE
BASEMENT - 3

AREA CALCULATION

ARCHITECTS
**Confluence**
NEW DELHI , INDIA
F-1, FIRST FLOOR, MIRA CORPORATE SUITES, ISHWAR NAGAR, NEW DELHI 110065
Ph- +91-11-26925684 ccs@inconfluence.com Member of IGBC
Ph- +91-11-40564768 www.inconfluence.com ISO - 9001 : 2000
architecture urban design hospitality interiors

DRAWING NO. S-09 | REVISION