This drawing is a "COPYRIGHT" contents of this drawing or part thereof may not be used or reproduced without the permission of the Architect.

Tag	Width (MM)	Height (MM)	Sill (MM)	Lintel (MM)	LOCATION
SCHEDULE OF DOORS					
SCHEDULE OF NON FIRE RATED DOORS					
D1	1250	2100	0	2100	SERVICES
D3	3000	2400	0	2400	LOBBY
SCHEDULE OF LIFT OPENINGS					
LD1	900	2400	0	2400	P. LIFT
LD2	1100	2400	0	2400	FIRE LIFT
FIRE RATED DOORS					
FD1	1250	2400	0	2100	LOBBY / SERVICES
FD3	1500	2400	0	2400	SERVICES/ STORE
FD5	1800	2400	0	2400	SERVICES/ STORE
FD6	3000	2400	0	2400	SERVICES/ STORE
SCHEDULE OF SHAFT DOORS/ LOUVERS					
L1	450	2050	350	2400	SERVICES
L2	1250	2300	100	2400	SERVICES
S2	1000	2250	150	2400	FHC
SCHEDULE OF GLAZING					
GL1	2650	2250	150	2400	ENTRANCE LOBBY
GL2	740	2250	150	2400	ENTRANCE LOBBY
GL3	2850	2250	150	2400	ENTRANCE LOBBY

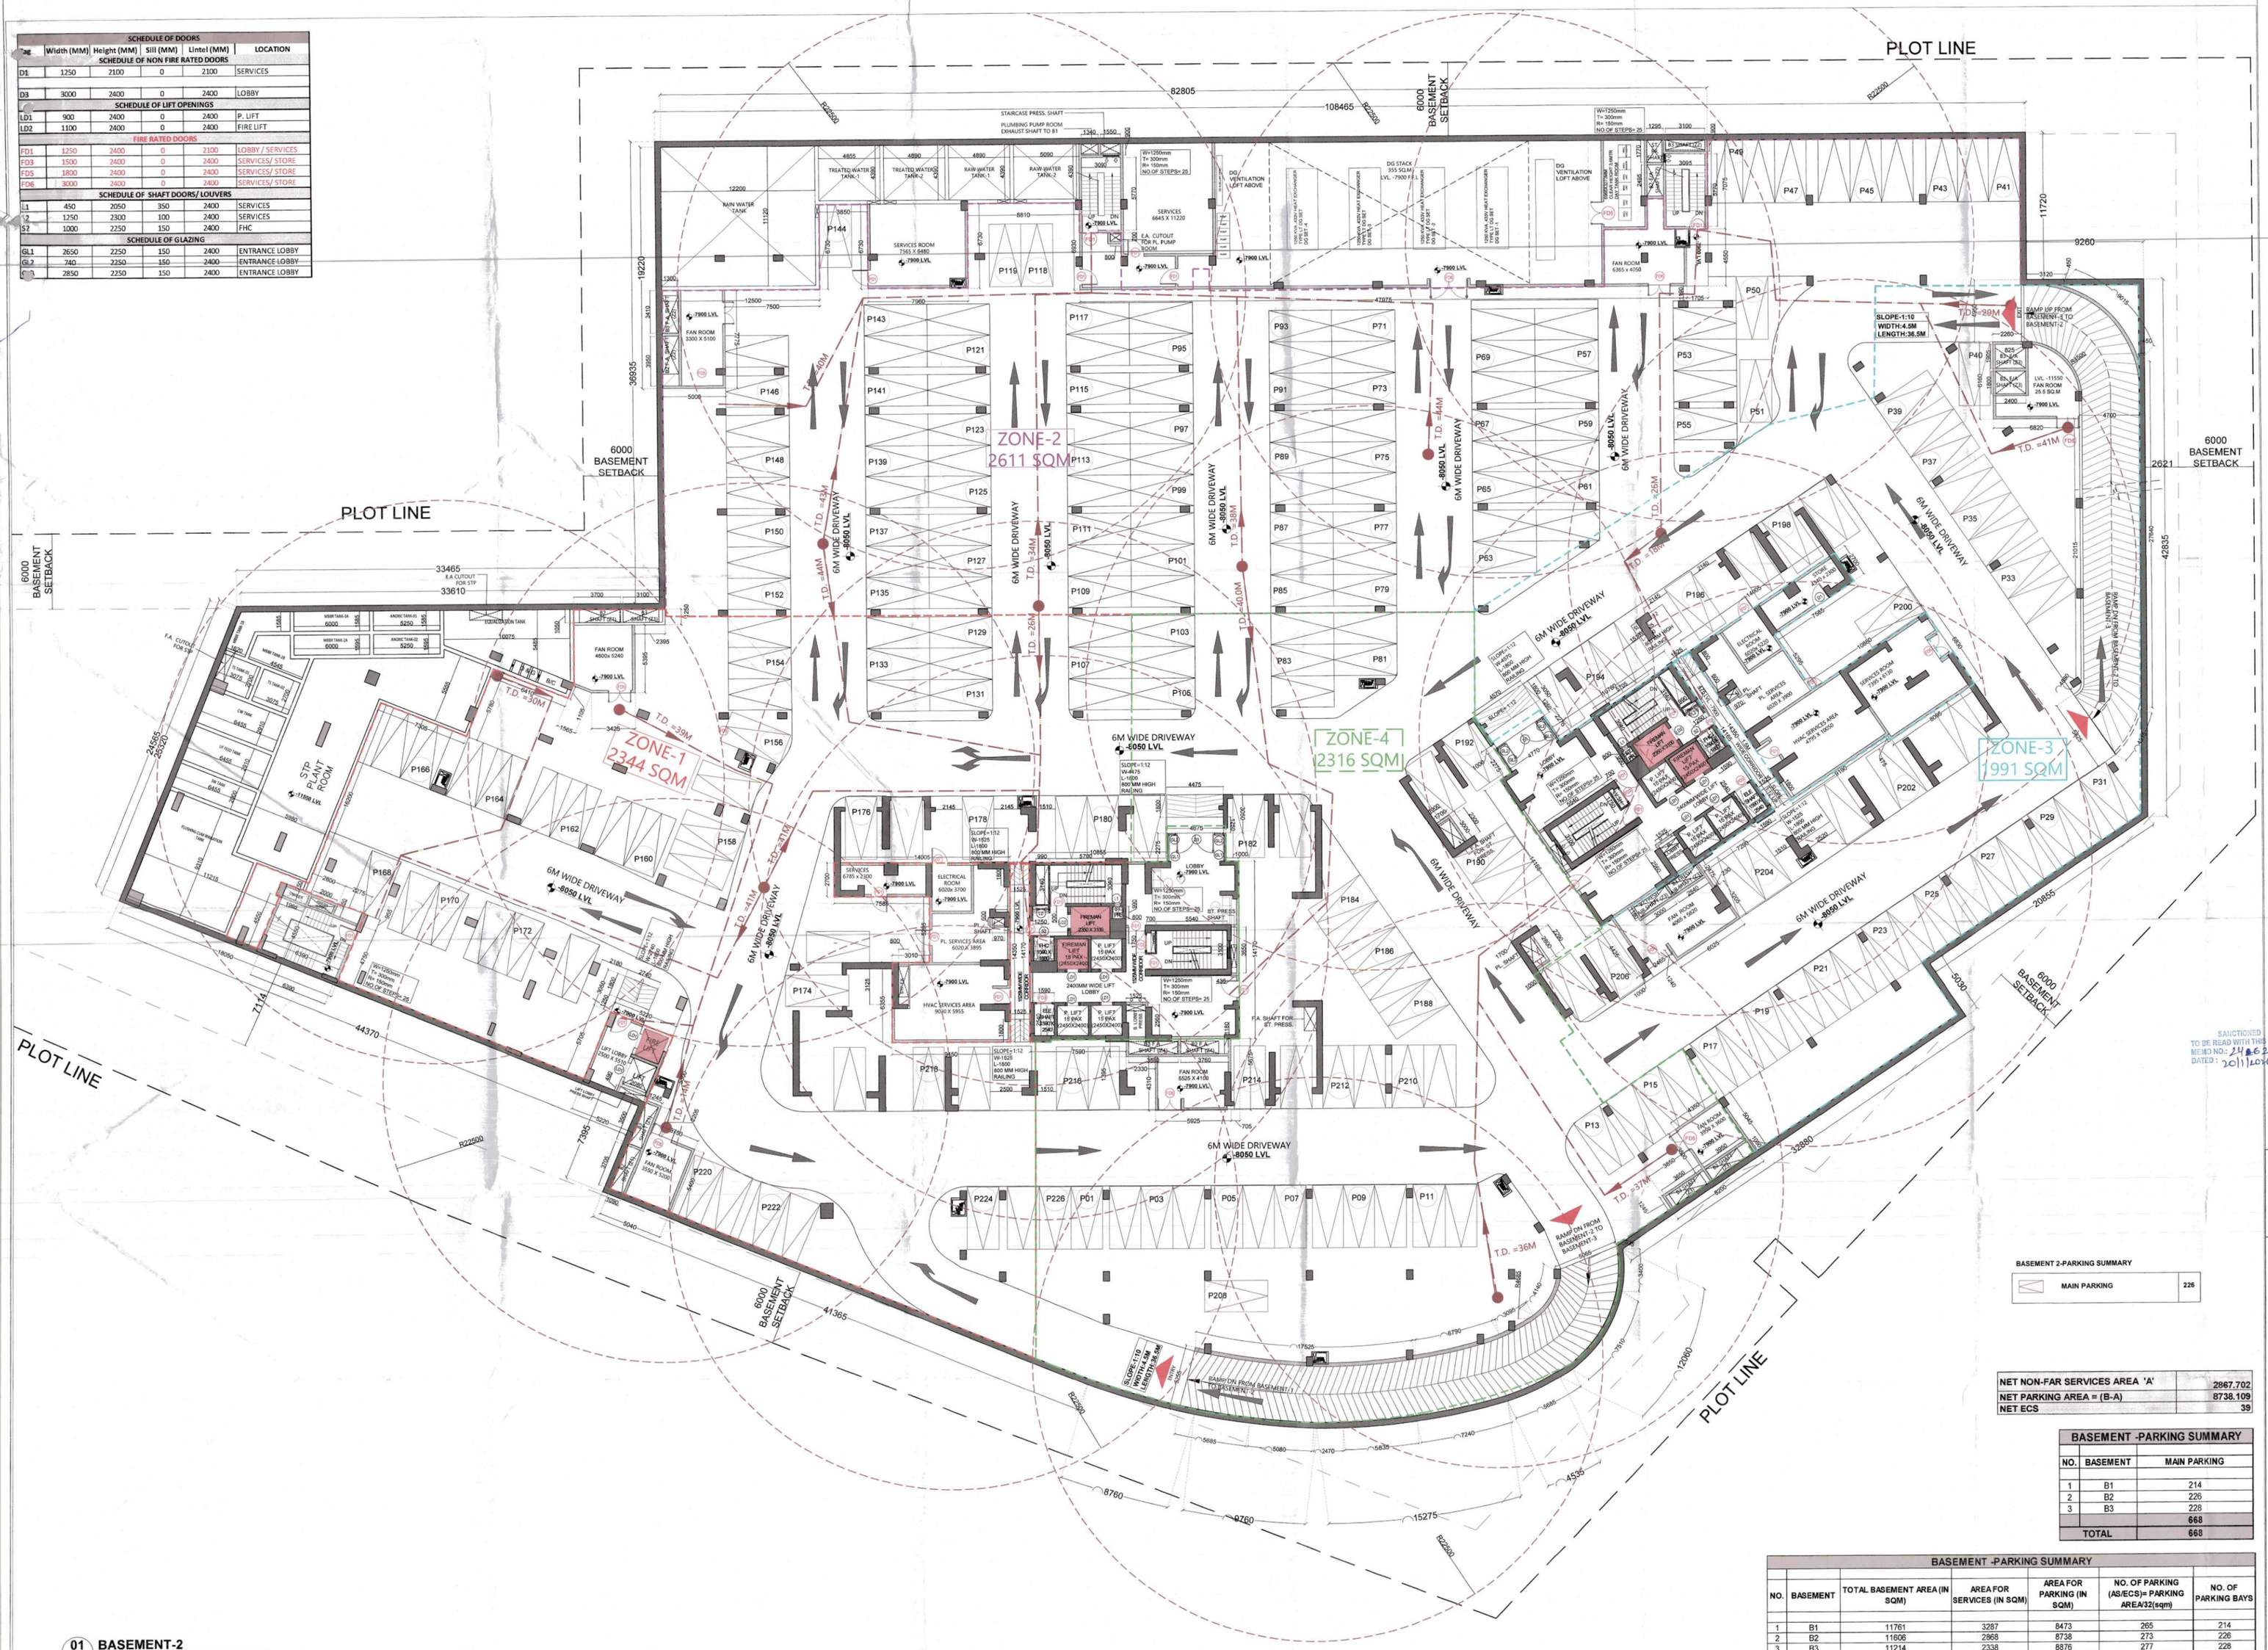

01 BASEMENT-2
1:150

BASEMENT 2-PARKING SUMMARY

MAIN PARKING	226

NET NON-FAR SERVICES AREA 'A'	2867.702
NET PARKING AREA = (B-A)	8738.109
NET ECS	39

BASEMENT -PARKING SUMMARY

NO.	BASEMENT	MAIN PARKING
1	B1	214
2	B2	226
3	B3	228
		668
	TOTAL	668

BASEMENT -PARKING SUMMARY

NO.	BASEMENT	TOTAL BASEMENT AREA (IN SQM)	AREA FOR SERVICES (IN SQM)	AREA FOR PARKING (IN SQM)	NO. OF PARKING (AS/ECS)= PARKING AREA/32(sqm)	NO. OF PARKING BAYS
1	B1	11761	3287	8473	265	214
2	B2	11606	2868	8738	273	226
3	B3	11214	2338	8876	277	228
	TOTAL	34580	8493	26087	815	668

OWNER SIGN

ARCHITECT SIGN
REENA SHARMA
B.ARCH
CA/2016/77247

KEY PLAN
PLOT-01

SUBMISSION DRAWING

OWNER
M/S RADHEY BUILDHOME PVT. LTD. IN COLLABORATION WITH M/S ADANI M2K REALTORS LLP.

PROJECT
PROPOSED RESIDENTIAL GROUP HOUSING COLONY OVER AN ADDITIONAL AREA MEASURING 0.03125 ACRE (LICENSE NO 131 OF 2025 DATED 29-07-2025) ADJOINING TO ALREADY LICENCED AREA MEASURING 5.13125 ACRES (AFTER MIGRATION OF 12.85625 ACRES INTO RESIDENTIAL PLOTTED COLONY UNDER DDJAY-2015 LICENSE N0-440F 2021 DATED 12.08.2021 OUT OF TOTAL 17.9875 ACRES UNDER LICENCE NO. 24 OF 2012) TOTAL AREA MEASURING 5.1625 ACRES IN SECTOR-102 & 102-A, GURUGRAM

SCALE 1:150
DATE 25.09.26 10.12.2026

DRAWING TITLE
BASEMENT-2 - FLOOR PLAN

ARCHITECTS
MORPHOGENESIS
41, INDUSTRIAL ESTATE, OKHLA PHASE-III, NEW DELHI 110020, INDIA
TEL: +91 11 41820070
E MAIL: STUDIO@MORPHOGENESIS.ORG

DRAWING NO. S-05
REVISION