

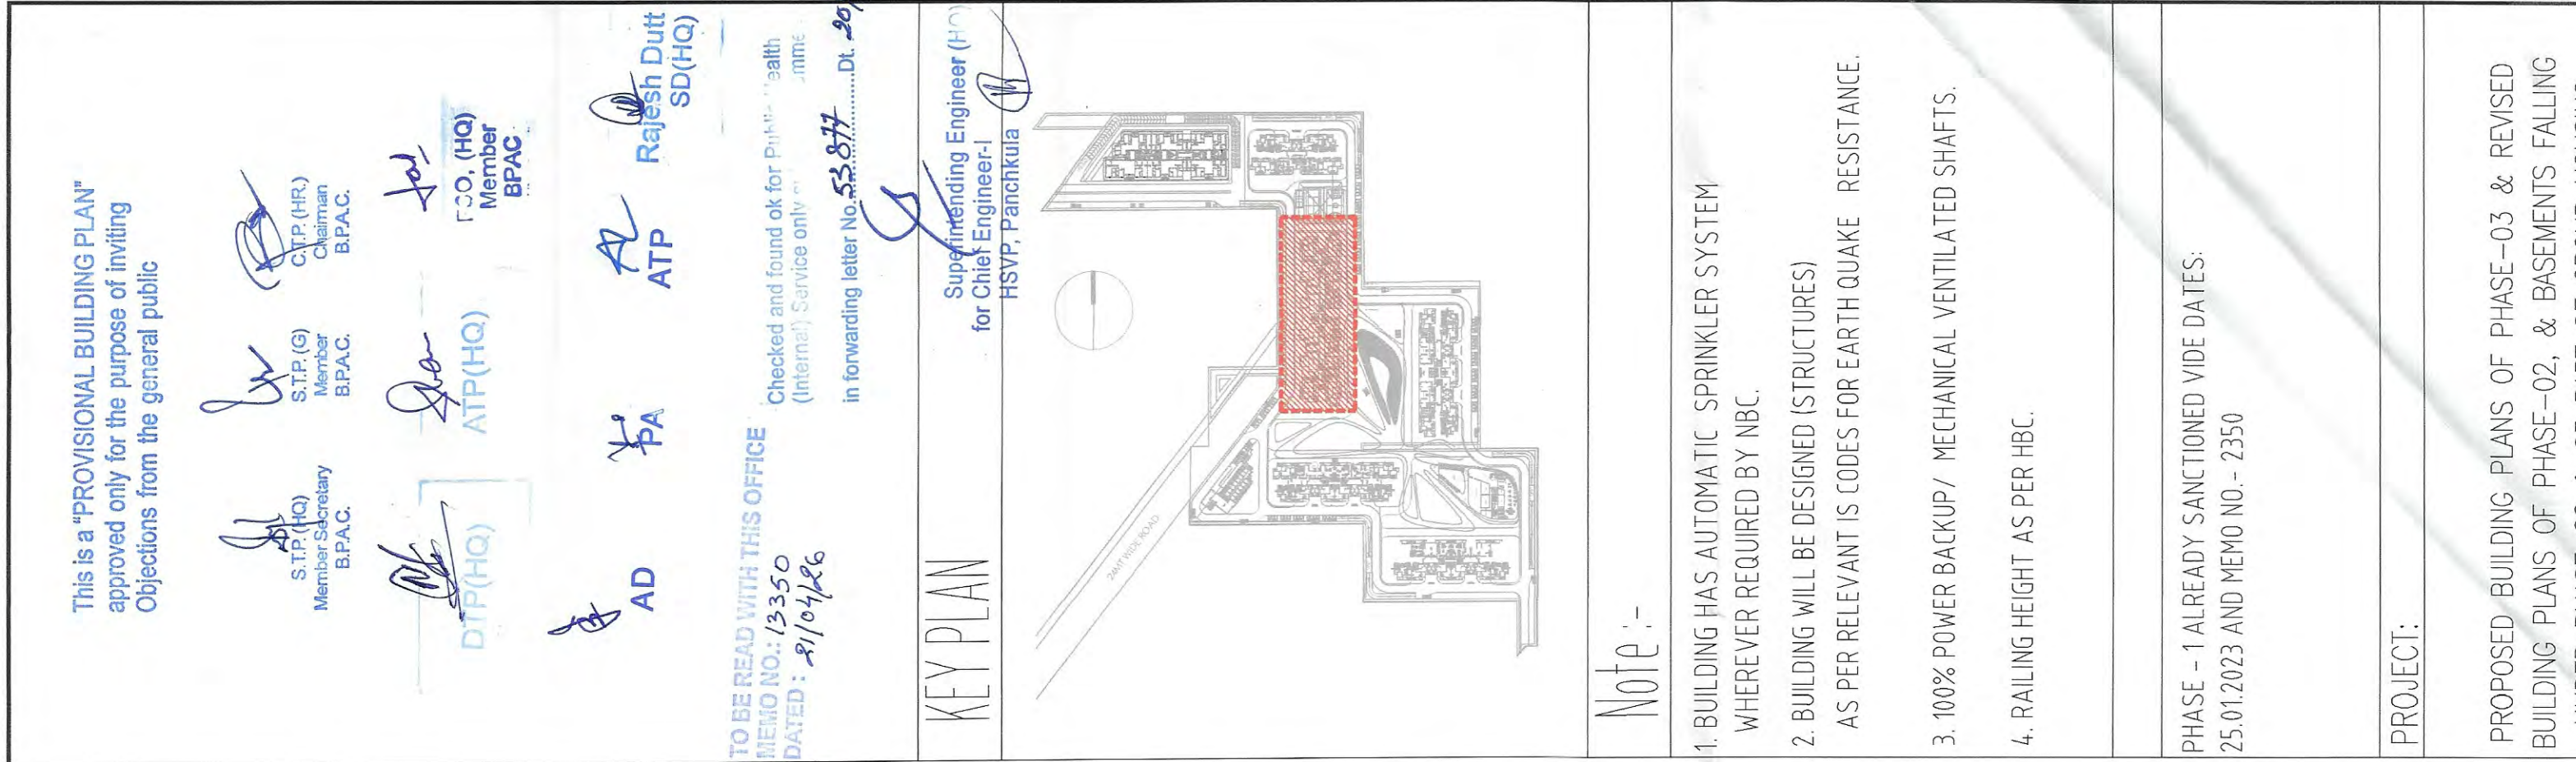


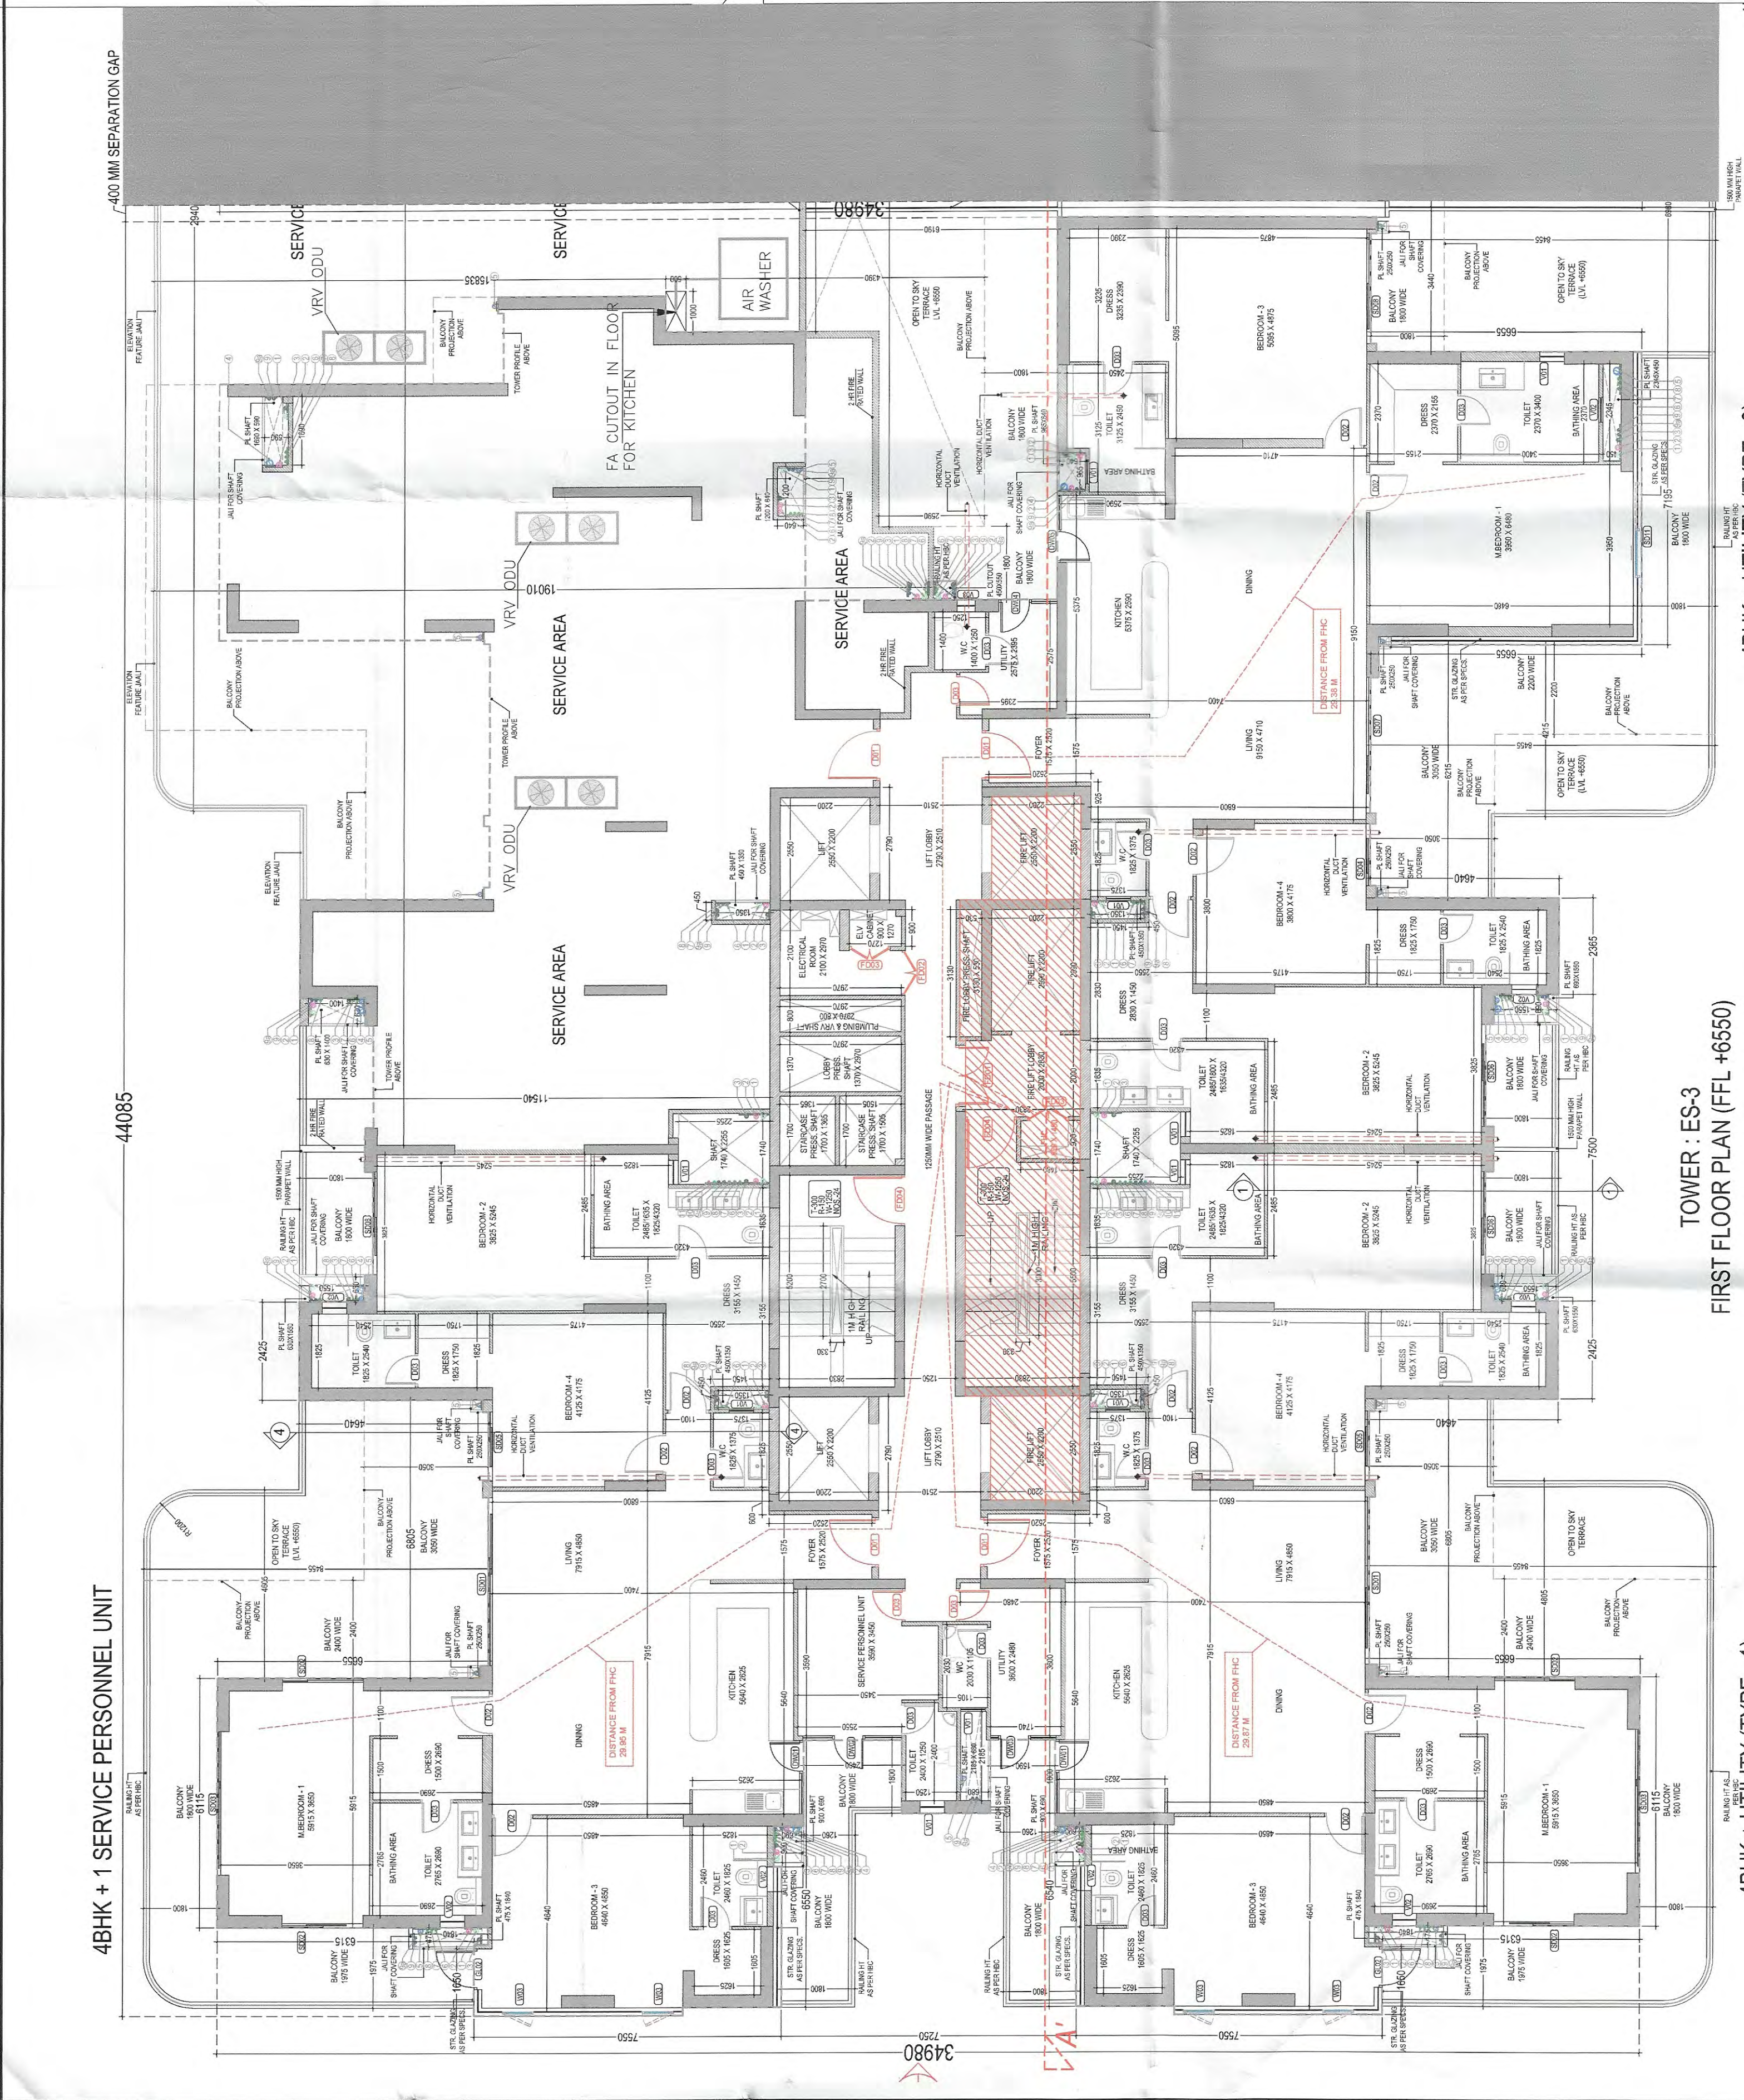


48HK + UTILITY (TYPE - 3)

TOWER - ES-3


48HK + UTILITY (TYPE - 1)

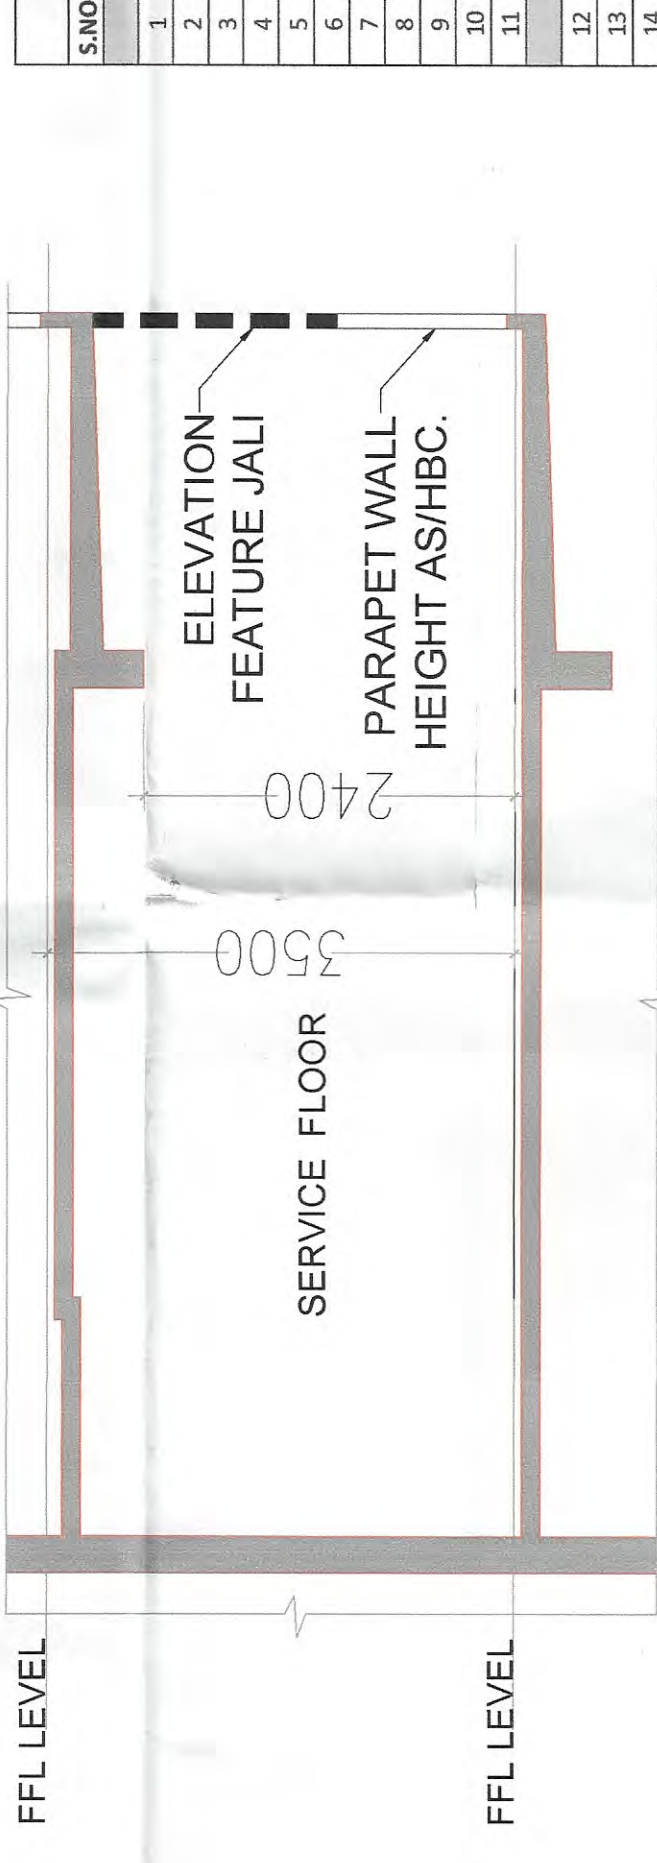

TYPICAL SECTION THROUGH SERVICE FLOOR SHOWING ELEVATION FEATURE JALI

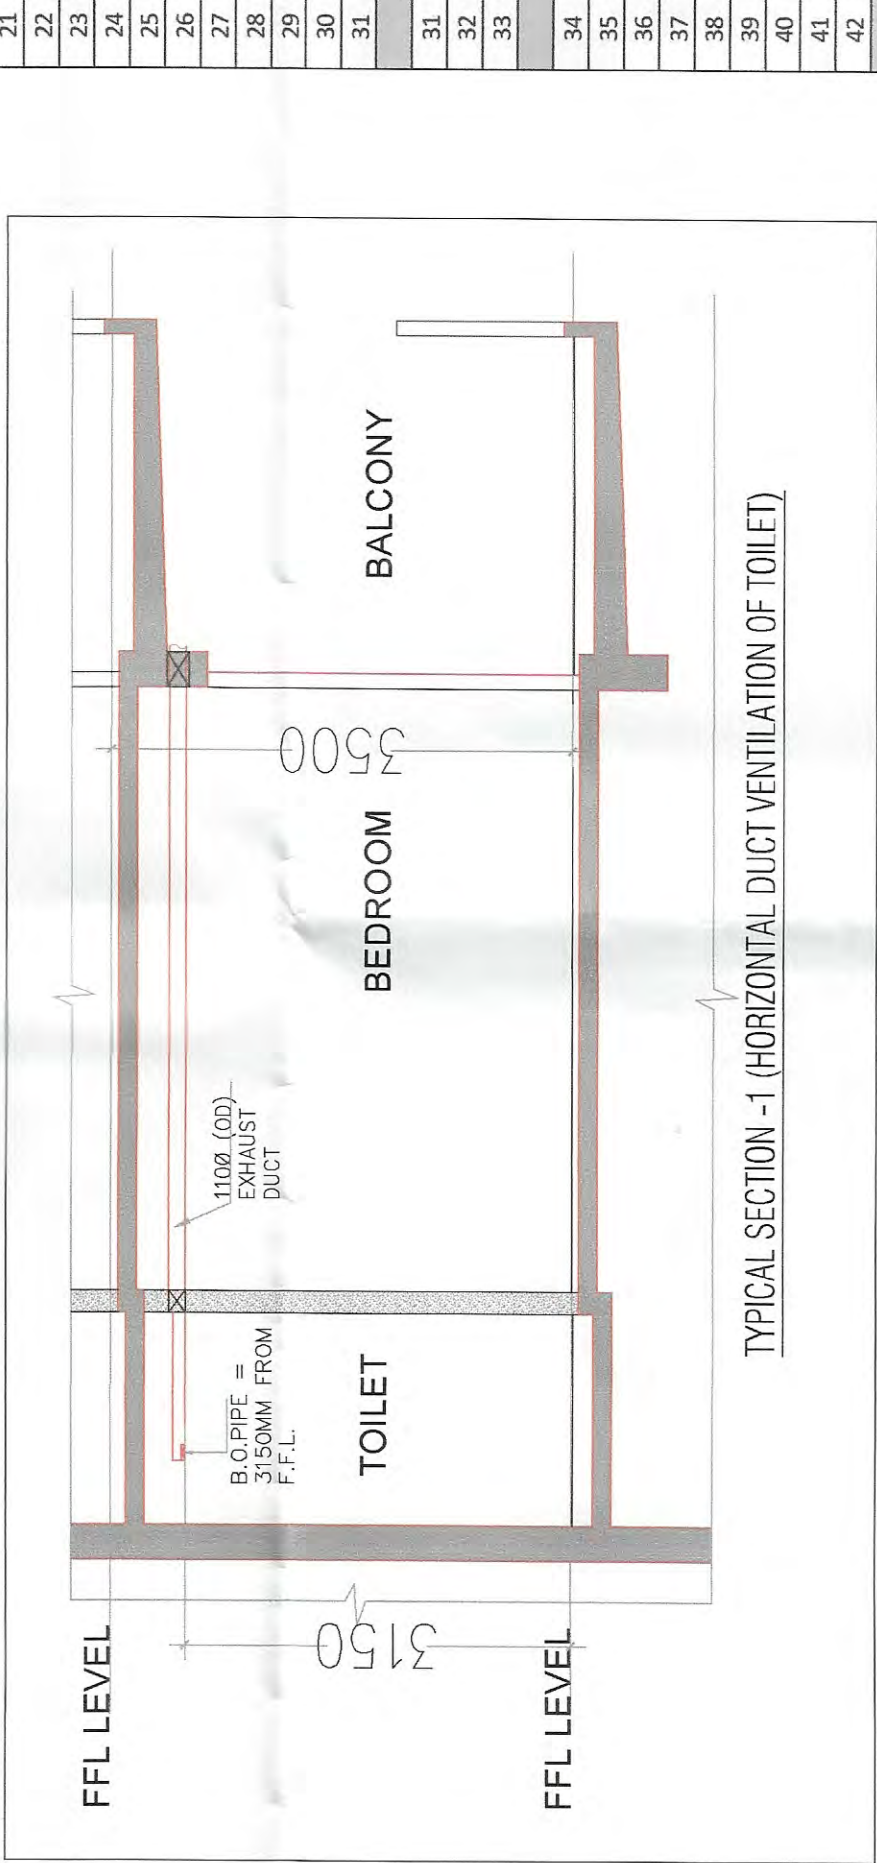

TYPICAL SECTION -1 (HORIZONTAL DUCT VENTILATION OF TOILET)

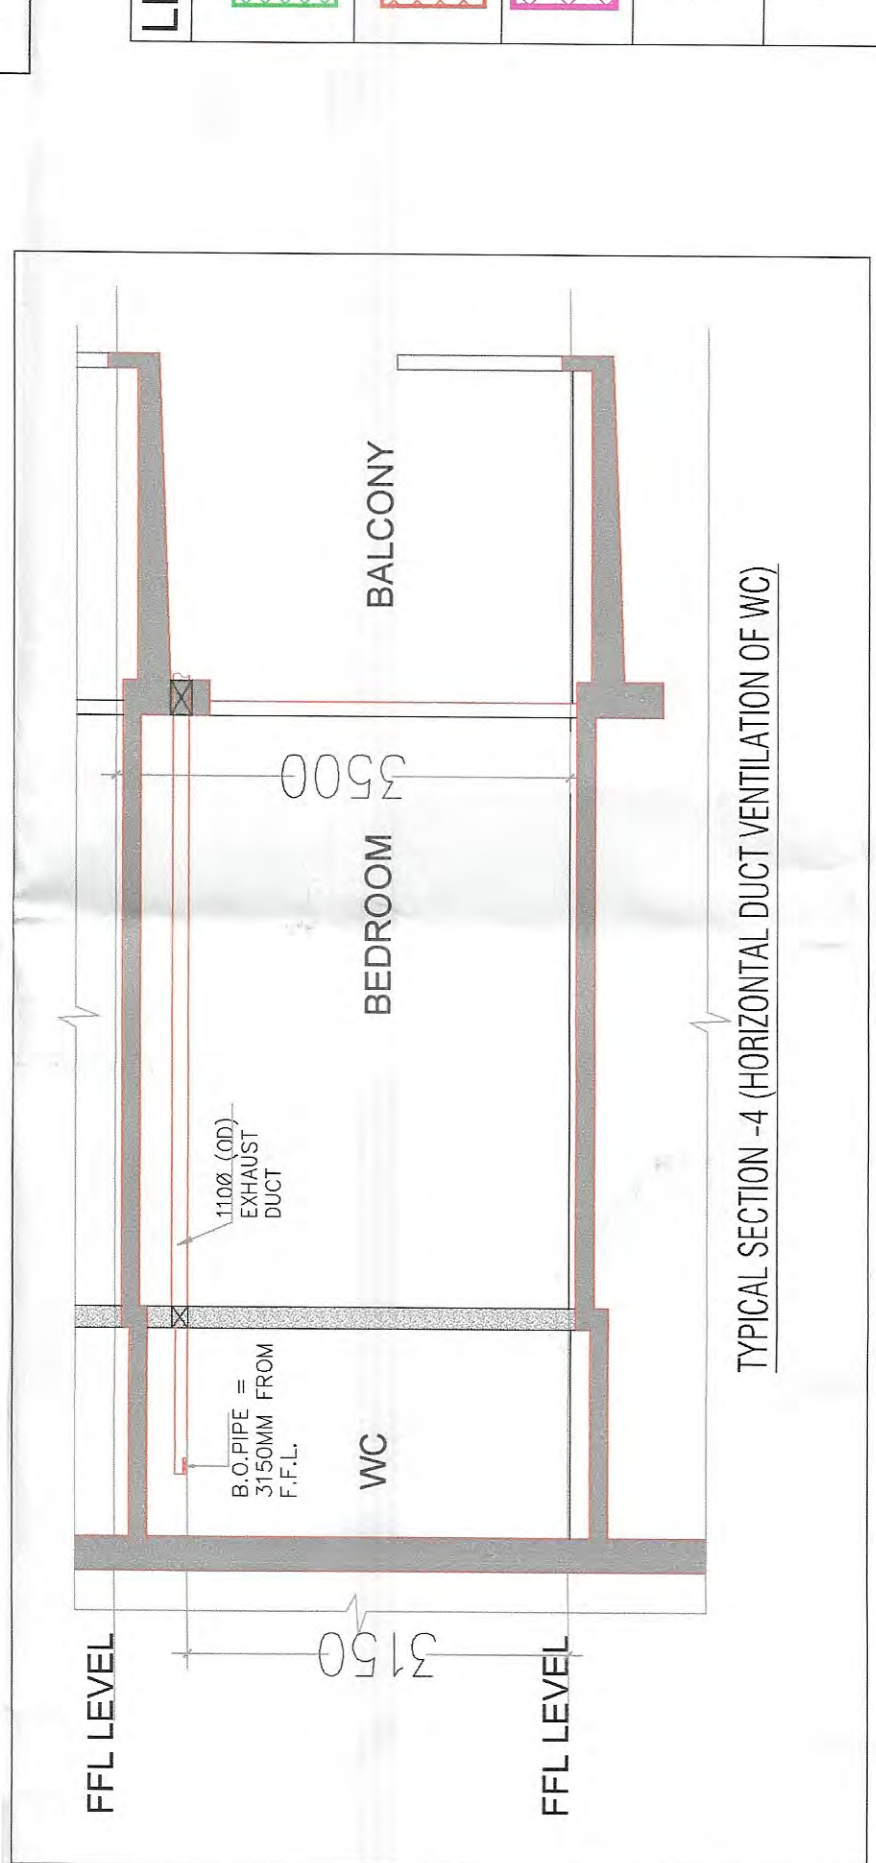

TYPICAL SECTION -4 (HORIZONTAL DUCT VENTILATION OF WC)

S.NO.	SYMBOL	SIZE	CELL UNIT/L	REMARKS
1	S001	1500X2750	-	UPVC/SD
2	S002	1800X2750	-	UPVC/SD
3	S003	2100X2750	-	UPVC/SD
4	S004	2400X2750	-	UPVC/SD
5	S005	2700X2750	-	UPVC/SD
6	S006	3000X2750	-	UPVC/SD
7	S007	3300X2750	-	UPVC/SD
8	S008	3600X2750	-	UPVC/SD
9	S009	3900X2750	-	UPVC/SD
10	S010	4200X2750	-	UPVC/SD
11	S011	4500X2750	-	UPVC/SD
12	G001	1500X2750	-	GLASS DOOR
13	G002	1800X2750	-	GLASS DOOR
14	G003	2100X2750	-	GLASS DOOR
15	F001	1500X2750	-	TWO HOUR FIRE RATED DOOR
16	F002	1800X2750	-	TWO HOUR FIRE RATED DOOR
17	F003	2100X2750	-	TWO HOUR FIRE RATED DOOR
18	F004	2400X2750	-	TWO HOUR FIRE RATED DOOR
19	F005	2700X2750	-	TWO HOUR FIRE RATED DOOR
20	F006	3000X2750	-	TWO HOUR FIRE RATED DOOR
21	F007	3300X2750	-	TWO HOUR FIRE RATED DOOR
22	F008	3600X2750	-	TWO HOUR FIRE RATED DOOR
23	F009	3900X2750	-	TWO HOUR FIRE RATED DOOR
24	D01	1000X2450	-	W/FLUSH DOOR
25	D02	1200X2450	-	W/FLUSH DOOR
26	D03	1400X2450	-	W/FLUSH DOOR
247	D224	45600X2450	-	W/FLUSH DOOR
248	D225	45800X2450	-	