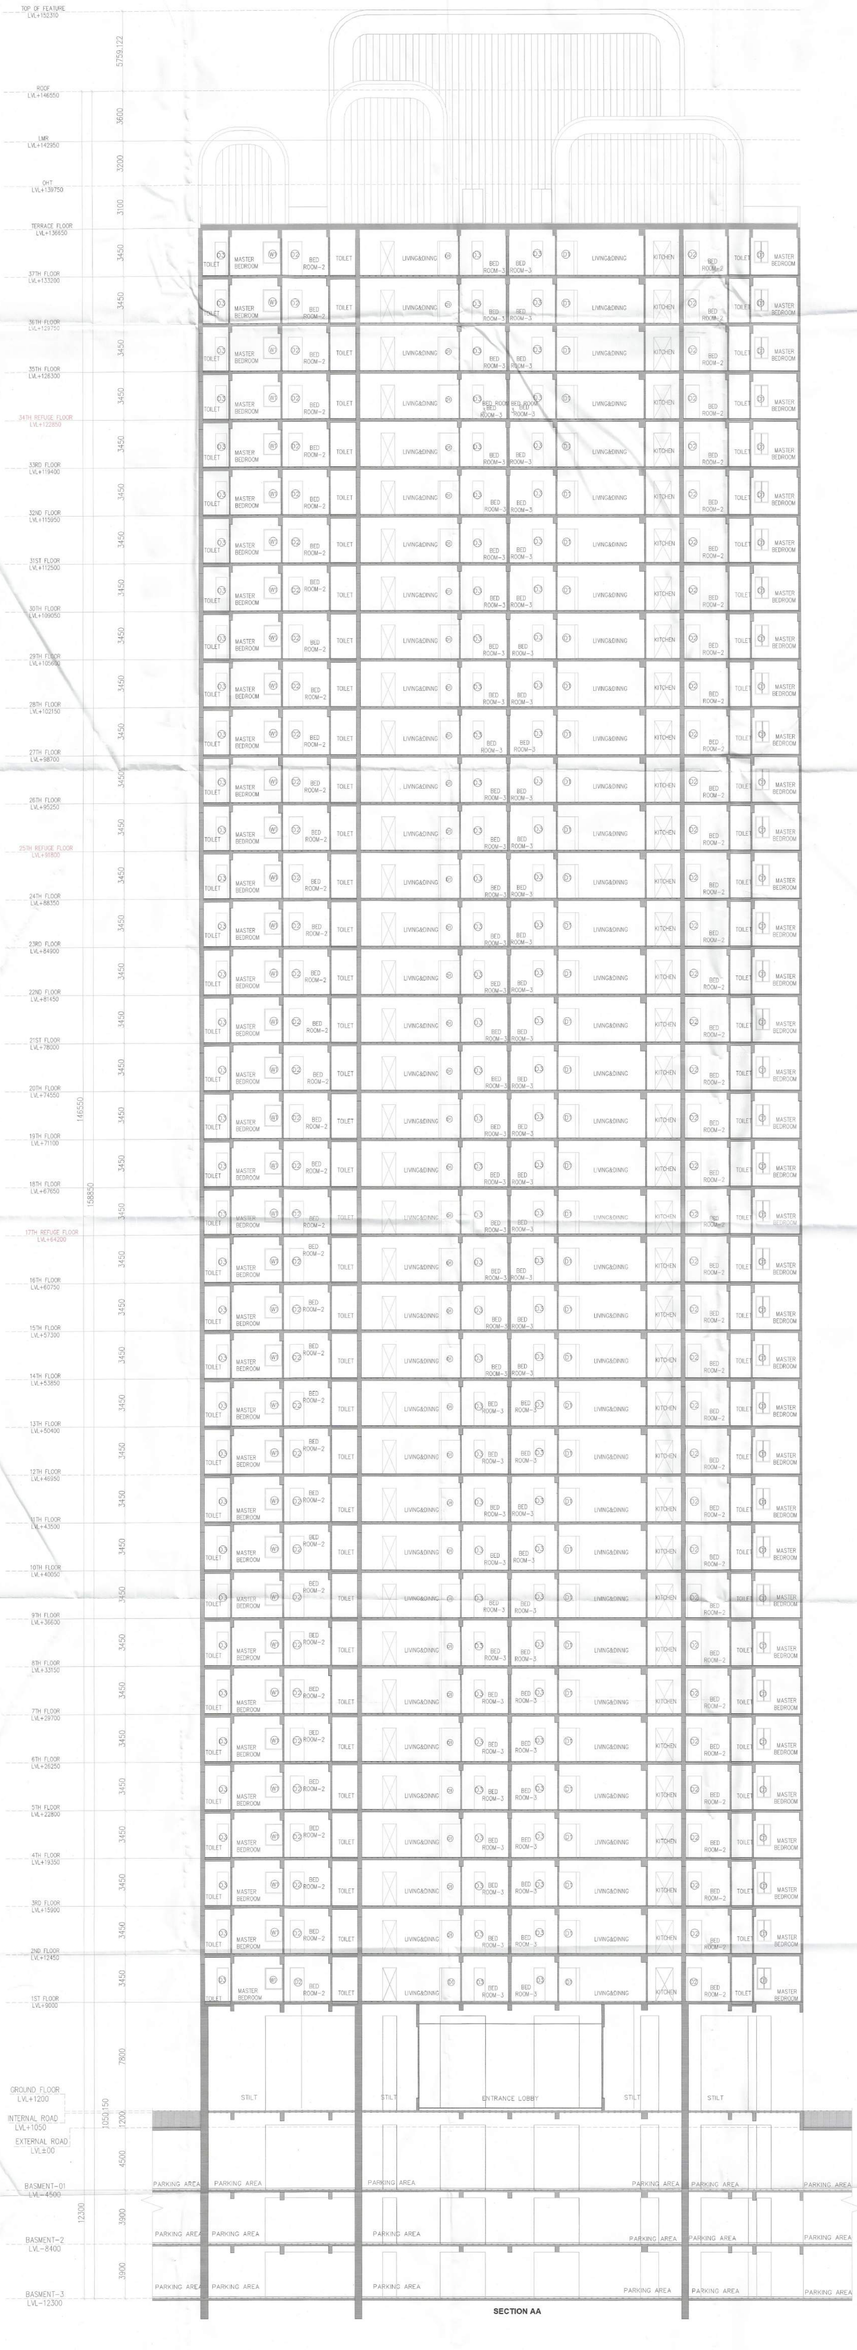
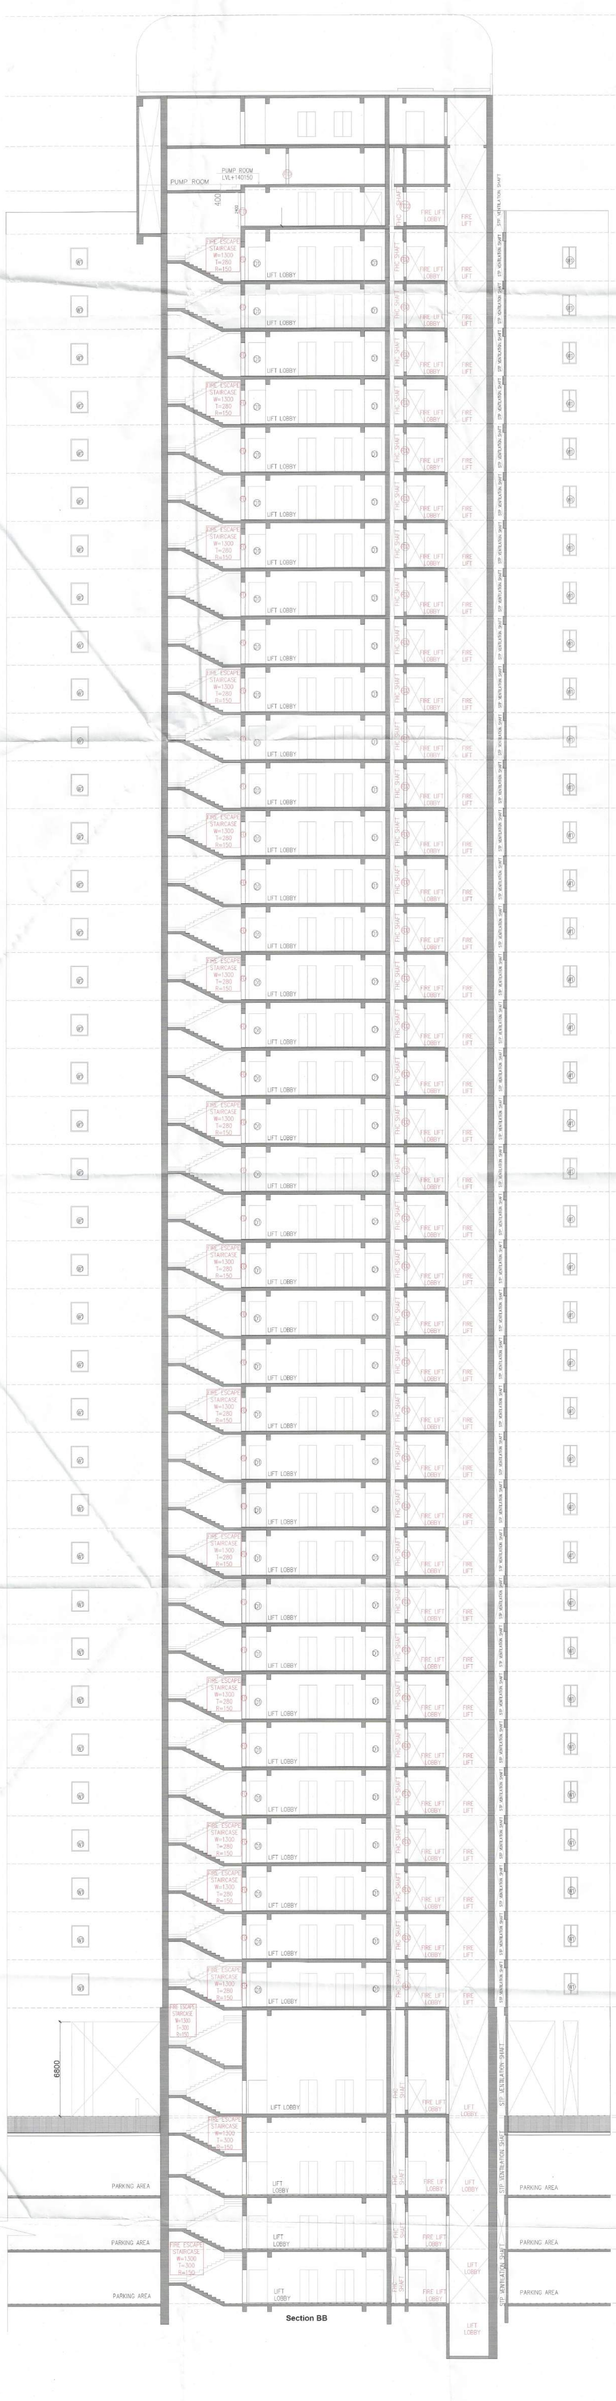

TOP OF FEATURE LVL+152310
ROOF LVL+146550
LMR LVL+142950
OHT LVL+139750
TERRACE FLOOR LVL+136650
37TH FLOOR LVL+133090
36TH FLOOR LVL+129750
35TH FLOOR LVL+126350
34TH REFUGE FLOOR LVL+122850
33RD FLOOR LVL+119450
32ND FLOOR LVL+115950
31ST FLOOR LVL+112550
30TH FLOOR LVL+109050
29TH FLOOR LVL+105650
28TH FLOOR LVL+102150
27TH FLOOR LVL+98700
26TH FLOOR LVL+95250
25TH REFUGE FLOOR LVL+91800
24TH FLOOR LVL+88350
23RD FLOOR LVL+84900
22ND FLOOR LVL+81450
21ST FLOOR LVL+78000
20TH FLOOR LVL+74550
19TH FLOOR LVL+71100
18TH FLOOR LVL+67650
17TH REFUGE FLOOR LVL+64200
16TH FLOOR LVL+60750
15TH FLOOR LVL+57300
14TH FLOOR LVL+53850
13TH FLOOR LVL+50400
12TH FLOOR LVL+46950
11TH FLOOR LVL+43500
10TH FLOOR LVL+40050
9TH FLOOR LVL+36600
8TH FLOOR LVL+33150
7TH FLOOR LVL+29700
6TH FLOOR LVL+26250
5TH FLOOR LVL+22800
4TH FLOOR LVL+19350
3RD FLOOR LVL+15900
2ND FLOOR LVL+12450
1ST FLOOR LVL+9000
GROUND FLOOR LVL+1200
INTERNAL ROAD LVL+1050
EXTERNAL ROAD LVL±0.00
BASMENT-01 LVL-4500
BASMENT-2 LVL-8400
BASMENT-3 LVL-12300
3600
3200
3100
3450
3450
3450


TOP OF FEATURE LVL+153310
ROOF LVL+146550
LMR LVL+142950
PUMP ROOM LVL+140150
PUMP ROOM
OHT LVL+139750
TERRACE FLOOR LVL+136650
37TH FLOOR LVL+132050
36TH FLOOR LVL+129750
35TH FLOOR LVL+126350
34TH REFUGE FLOOR LVL+122850
33RD FLOOR LVL+119400
32ND FLOOR LVL+115950
31ST FLOOR LVL+112500
30TH FLOOR LVL+109050
29TH FLOOR LVL+105600
28TH FLOOR LVL+102150
27TH FLOOR LVL+98700
26TH FLOOR LVL+95250
25TH REFUGE FLOOR LVL+91800
24TH FLOOR LVL+88350
23RD FLOOR LVL+84900
22ND FLOOR LVL+81450
21ST FLOOR LVL+78000
20TH FLOOR LVL+74550
19TH FLOOR LVL+71100
18TH FLOOR LVL+67650
17TH REFUGE FLOOR LVL+64200
16TH FLOOR LVL+60750
15TH FLOOR LVL+57300
14TH FLOOR LVL+53850
13TH FLOOR LVL+50400
12TH FLOOR LVL+46950
11TH FLOOR LVL+43500
10TH FLOOR LVL+40050
9TH FLOOR LVL+36600
8TH FLOOR LVL+33150
7TH FLOOR LVL+29700
6TH FLOOR LVL+26250
5TH FLOOR LVL+22800
4TH FLOOR LVL+19350
3RD FLOOR LVL+15900
2ND FLOOR LVL+12450
1ST FLOOR LVL+9000
GROUND FLOOR LVL±1200
INTERNAL ROAD LVL±1050
EXTERNAL ROAD LVL±00
BASEMENT-01 LVL-4500
BASEMENT-2 LVL-8400
BASEMENT-3 LVL-12300
LIFT LOBBY
FIRE LIFT LOBBY
FIRE LIFT
FIRE ESCAPE STAIRCASE W=1300 T=200 R=150
FIRE ESCAPE STAIRCASE W=1300 T=300 R=150
FIRE ESCAPE STAIRCASE W=1300 T=200 R=150
FIRE ESCAPE STAIRCASE W=1300 T=250 R=150
FIRE ESCAPE STAIRCASE W=1300 T=300 R=150
FIRE ESCAPE STAIRCASE W=1300 T=300 R=150
FIRE ESCAPE STAIRCASE W=1300 T=200