


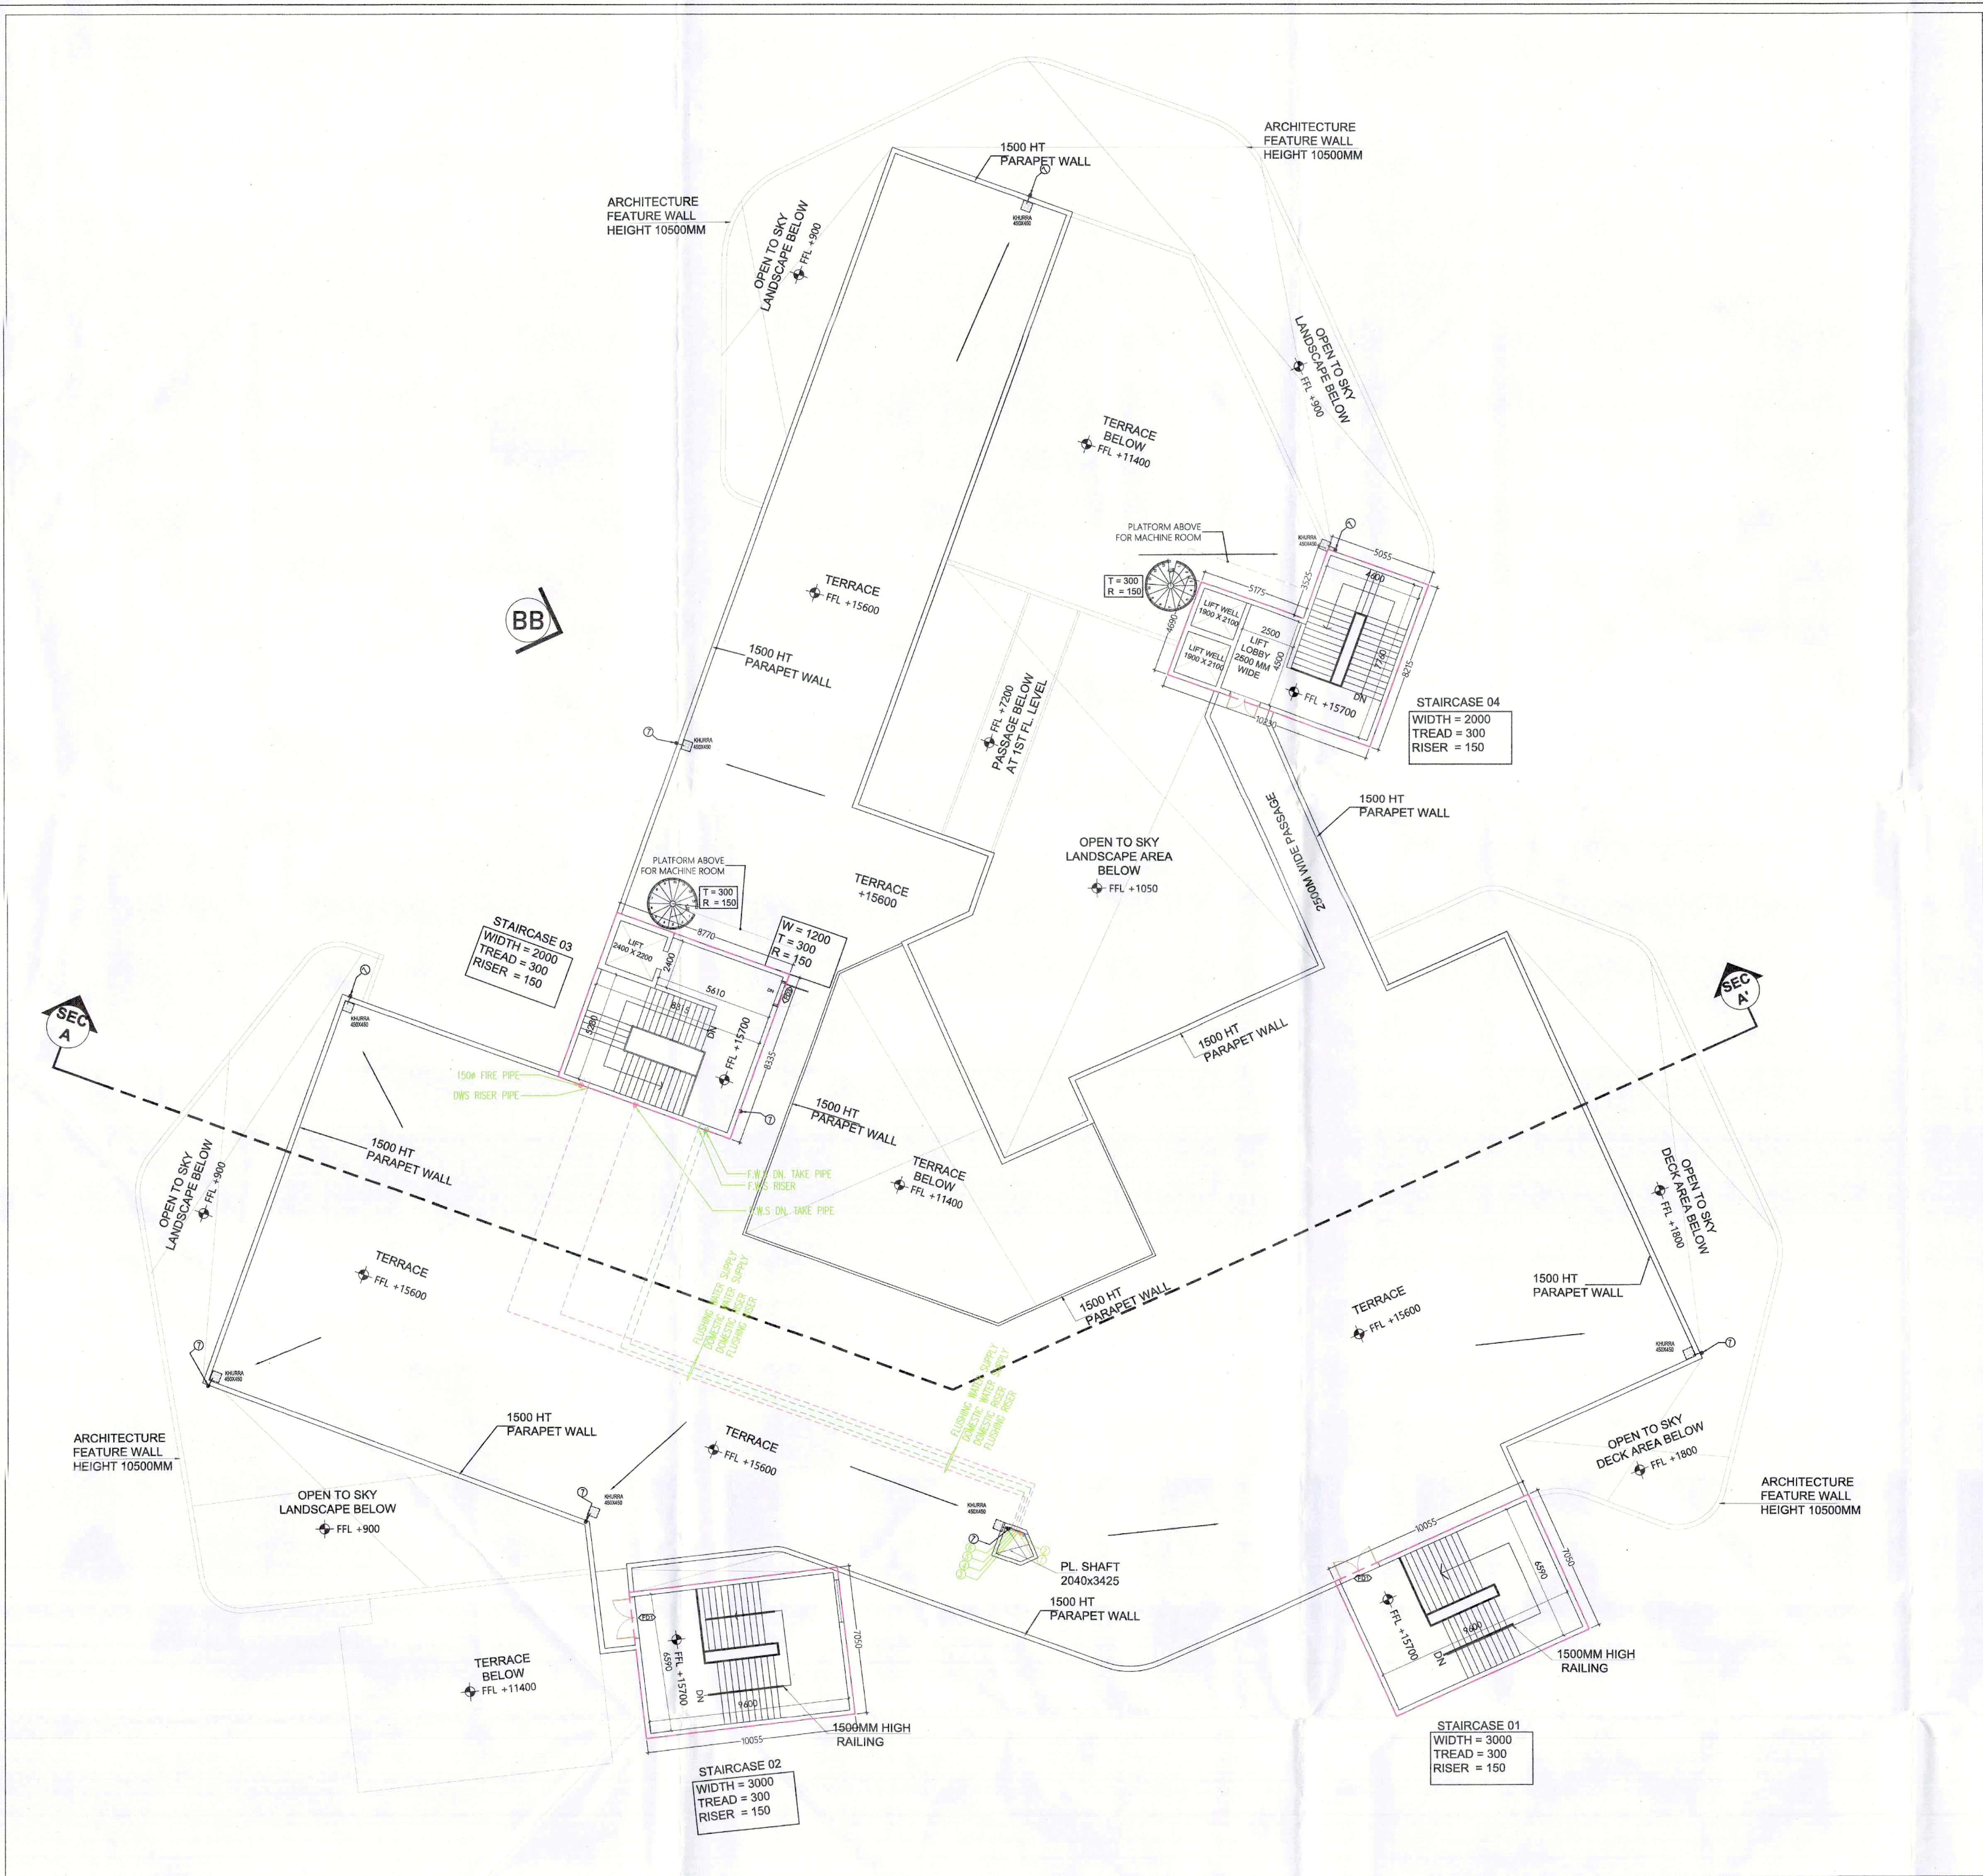


TERRACE FLOOR PLAN

Item	Unit	Ground Fl.	First Fl.	Second Fl.
Floor area	sqm	2,735.35	2,129.08	1,756.40
Load Factor	sqm/pax	1.8 for cafe, 0 for kitchen, corridor, toilet & 1.4 for balance	994	906
Population	pax	0	994	906
EXIT STAIRCASE WIDTH	Basis	10 mm/pax		
Required width	mm	0	9,940	9,060
Provided				
Staircase ST1	mm	3,000	3,000	3,000
Staircase ST2	mm	3,000	3,000	3,000
Staircase ST3	mm	2,000	2,000	2,000
Staircase ST4	mm	2,000	2,000	2,000
Provided total width	mm	10,000	10,000	10,000
Difference	mm	NA	60	940

S.No.	FLOORS	GROUND COVERAGE (SQM)	FAR (SQM)	NON-FAR (SQM)	BUILT-UP AREA (SQM)
1	BASEMENT				
2	GROUND STILT FLOOR	2807.92	2612.72		2612.72
3	1st FLOOR		2443.69	212.16	2655.85
4	2nd FLOOR		1891.45	326.55	2218.00
5	TERRACE FLOOR			280.67	280.67
6	MUMTY & OHT FLOOR			98.42	98.42
	TOTAL	2,807.92	6,947.86	917.80	7,865.66

ID	X	Y	Multi	x Count	Area
A	COVERED AREA				
NP01	8.770	8.335	1.0	1	73.10
NP02	10.055	7.050	1.0	2	141.78
NP03	5.665	8.215	1.0	1	41.53
NP04	4.680	5.175	1.0	1	24.27
	TOTAL AREA "A"				280.67

S.No.	PERICULARS	AREA (SQM)
1	X	280.67
	TOTAL NON-FAR AREA (A)	280.67

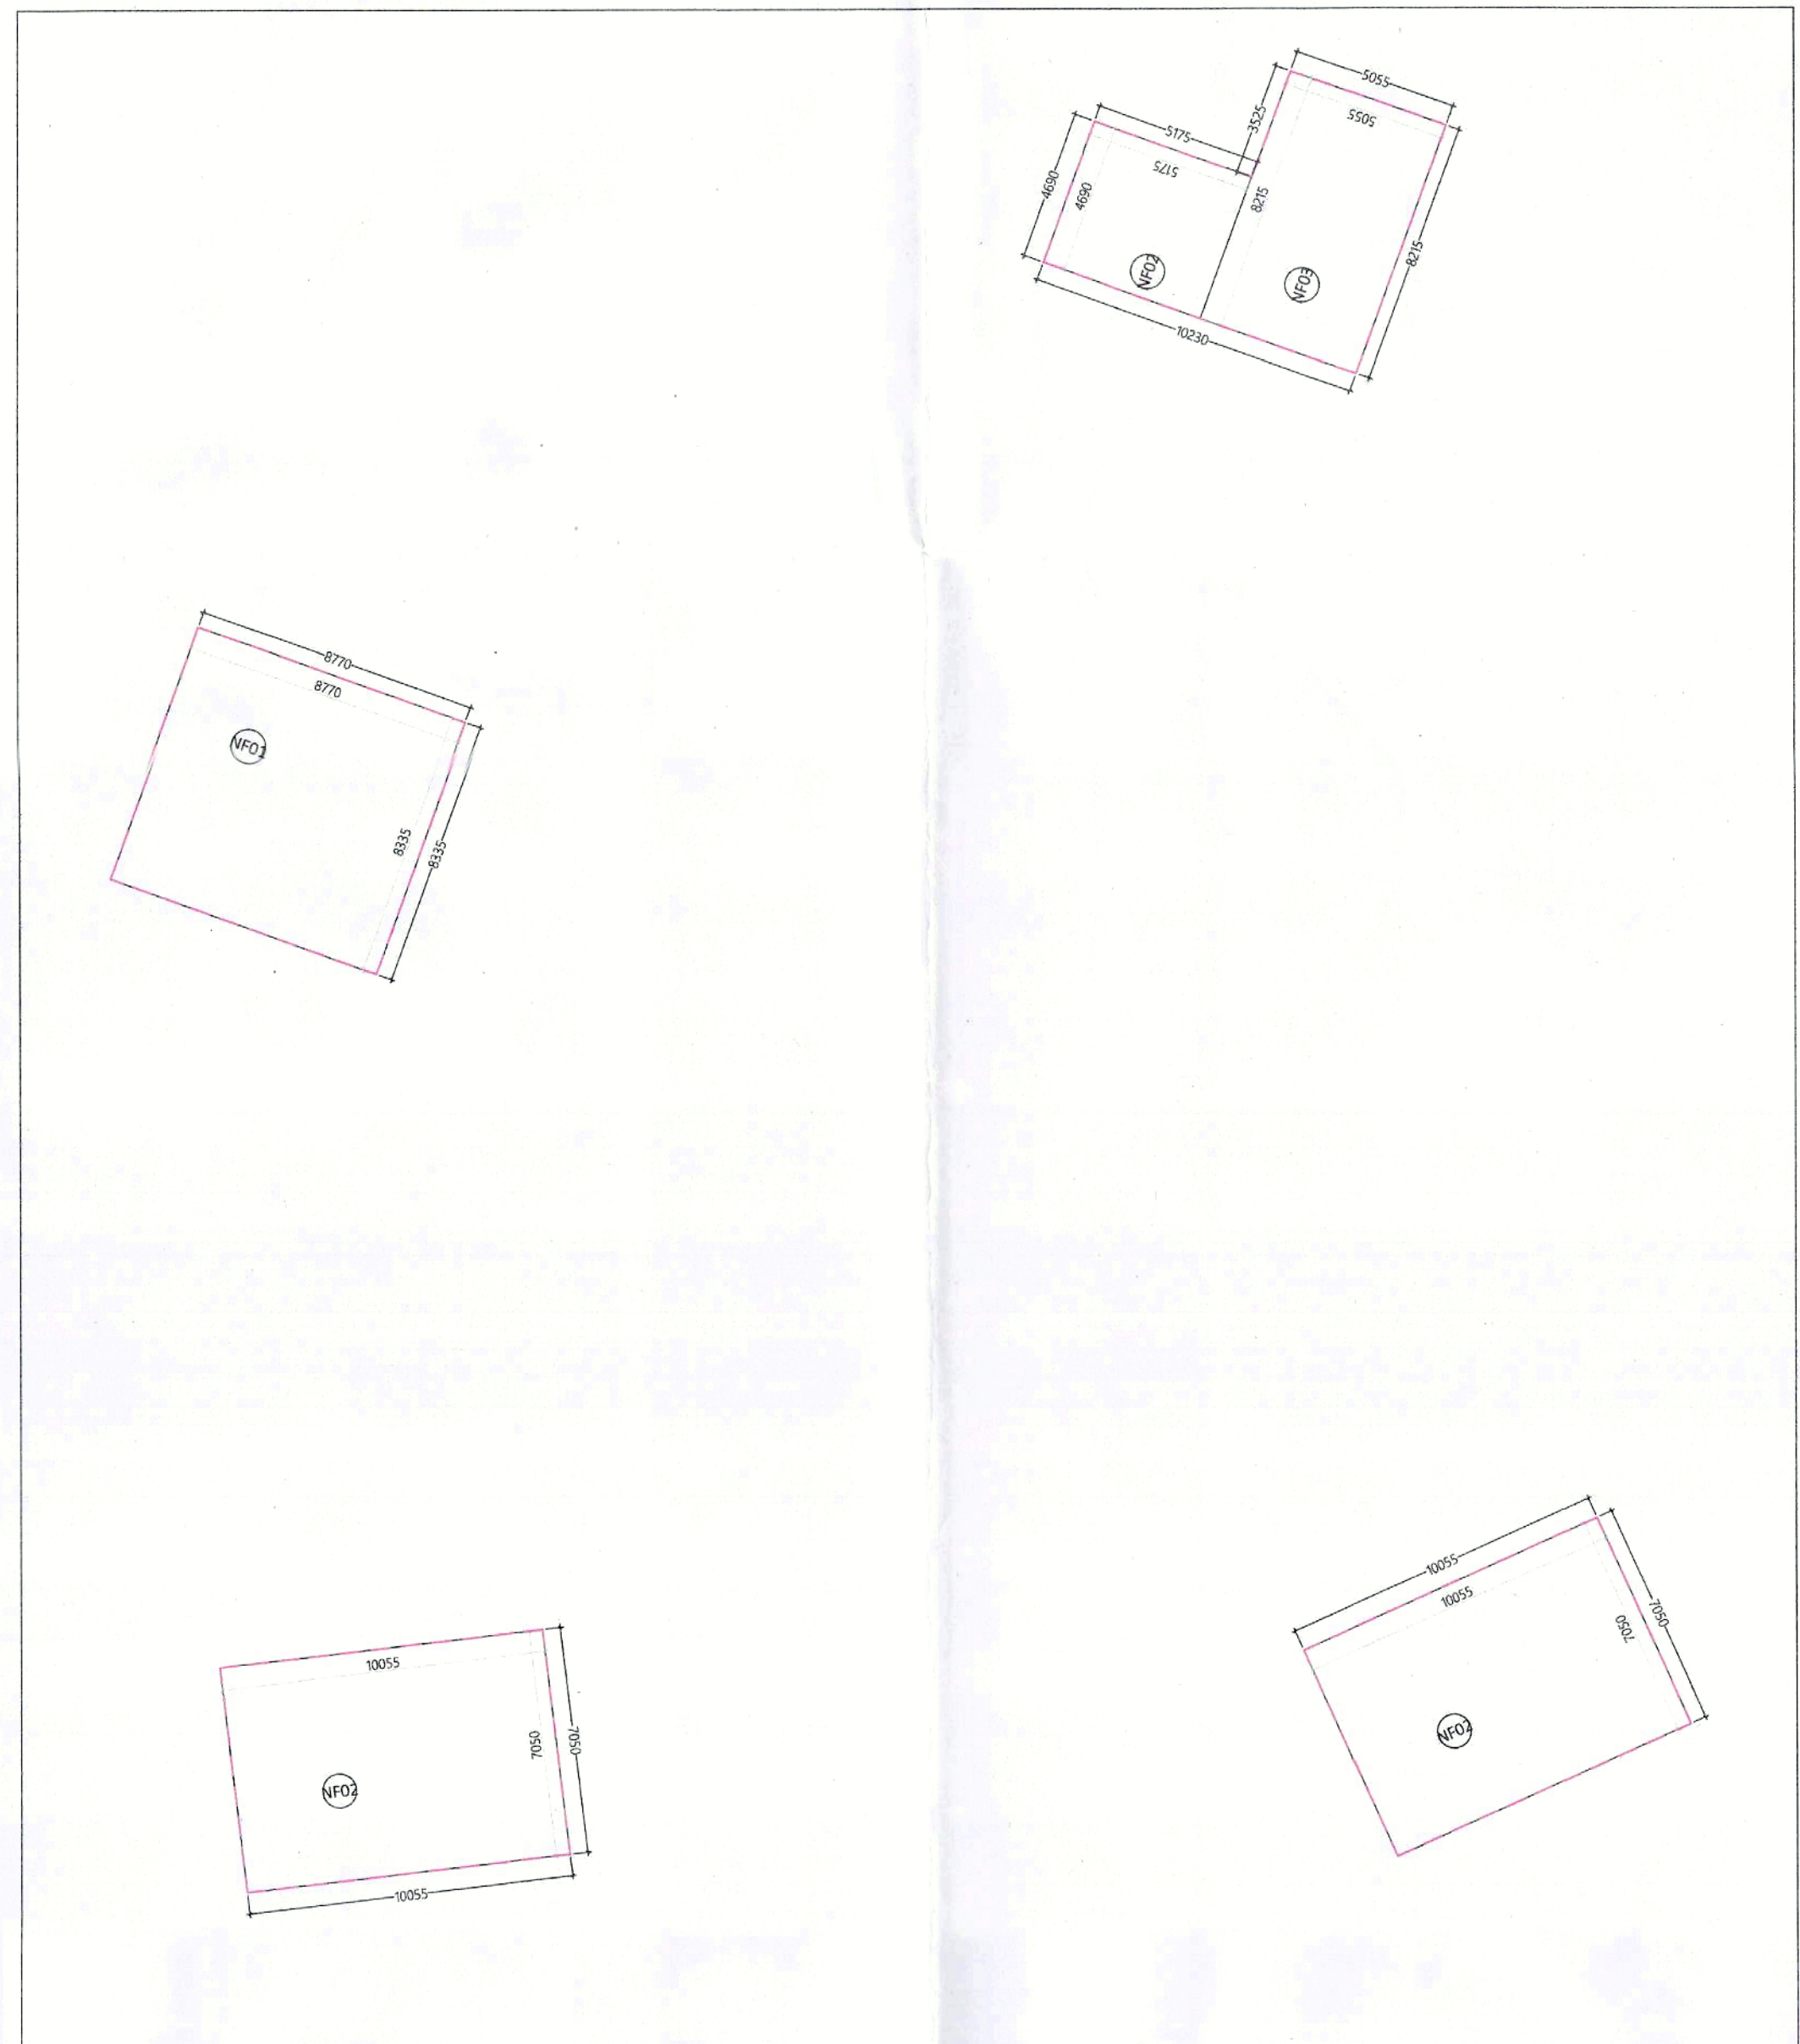

TERRACE FLOOR NON FAR AREA CALCULATION

This is a "PROVISIONAL BUILDING PLAN" approved only for the purpose of inviting objections from the general public.

S.T.P. (H) Member B.P.A.C. S.T.P. (H) Member B.P.A.C. S.T.P. (H) Member B.P.A.C.

FSO, (H) Member B.P.A.C. AD PA ATP

TO BE READ WITH THIS OFFICE MEMO NO. DATED :

This drawing is a "COPYRIGHT" contents of this drawing or part thereof may not be used or reproduced without the permission of the Architect.

OWNER SIGN ARCHITECT SIGN

RAJESH DUTT S.D.(H)

SCHEDULE FOR DOOR WINDOW OPENINGS					
TAG	WIDTH	HEIGHT	CL	UNIT	LOCATION
DOORS					
D01	1000	2400	0.0	0.0	WATER FAULT
D02	2500	4000	0.0	0.0	WATER FAULT
D03	2500	4000	0.0	0.0	WATER FAULT
D04	1900	2400	0.0	0.0	TOILETS
D05	1900	2400	0.0	0.0	TOILETS
GLAZING					
G01	4000	8.0	0.0	0.0	WATER FAULT
G02	4000	8.0	0.0	0.0	WATER FAULT
G03	4000	8.0	0.0	0.0	WATER FAULT
G04	3000	4.0	0.0	0.0	FOUR AREA
G05	3000	4.0	0.0	0.0	FOUR AREA
G06	1100	5.6	0.0	0.0	COURTYARD
G07	4000	8.0	0.0	0.0	DECK AREA
G08	3400	8.0	0.0	0.0	WATER CORRIDOR
G09	1140	8.0	0.0	0.0	MAIL
G10	1140	8.0	0.0	0.0	PRE-FUNCTION
G11	4000	8.0	0.0	0.0	WATER FAULT
G12	4000	8.0	0.0	0.0	WATER FAULT
G13	4000	8.0	0.0	0.0	WATER FAULT
G14	3000	4.0	0.0	0.0	FOUR AREA
G15	3000	4.0	0.0	0.0	FOUR AREA
G16	4000	8.0	0.0	0.0	GREEN BRIDGE
G17	4000	8.0	0.0	0.0	GREEN BRIDGE
G18	4000	8.0	0.0	0.0	KITCHEN PLANT ROOM, RESTAURANT, RECEPTION
G19	3000	4.0	0.0	0.0	
GLAZING DOORS					
G01	1700	700	0.0	0.0	BNIN OFFICE FLV
G02	2545	8.0	0.0	0.0	LOBBY
G03	2545	8.0	0.0	0.0	LOBBY
G04	2440	8.0	0.0	0.0	RECEPTION
G05	3000	4.0	0.0	0.0	FOUR AREA
G06	3000	4.0	0.0	0.0	FOUR AREA
G07	4000	8.0	0.0	0.0	SERVICE CORRIDOR
G08	3565	8.0	0.0	0.0	FOUR AREA
G09	1900	2.4	0.0	0.0	GLAZING POOL
G10	1900	2.4	0.0	0.0	GLAZING POOL
G11	2255	8.0	0.0	0.0	FOUR AREA
G12	2060	8.0	0.0	0.0	FOUR AREA
G13	2060	8.0	0.0	0.0	FOUR AREA
G14	3300	4.0	0.0	0.0	FOUR AREA
G15	3300	4.0	0.0	0.0	FOUR AREA
G16	3000	4.0	0.0	0.0	RECEPTION
G17	3000	4.0	0.0	0.0	RECEPTION
G18	2050	8.0	0.0	0.0	GREEN BRIDGE
G19	2050	8.0	0.0	0.0	GREEN BRIDGE
G20	1200	8.0	0.0	0.0	GREEN BRIDGE