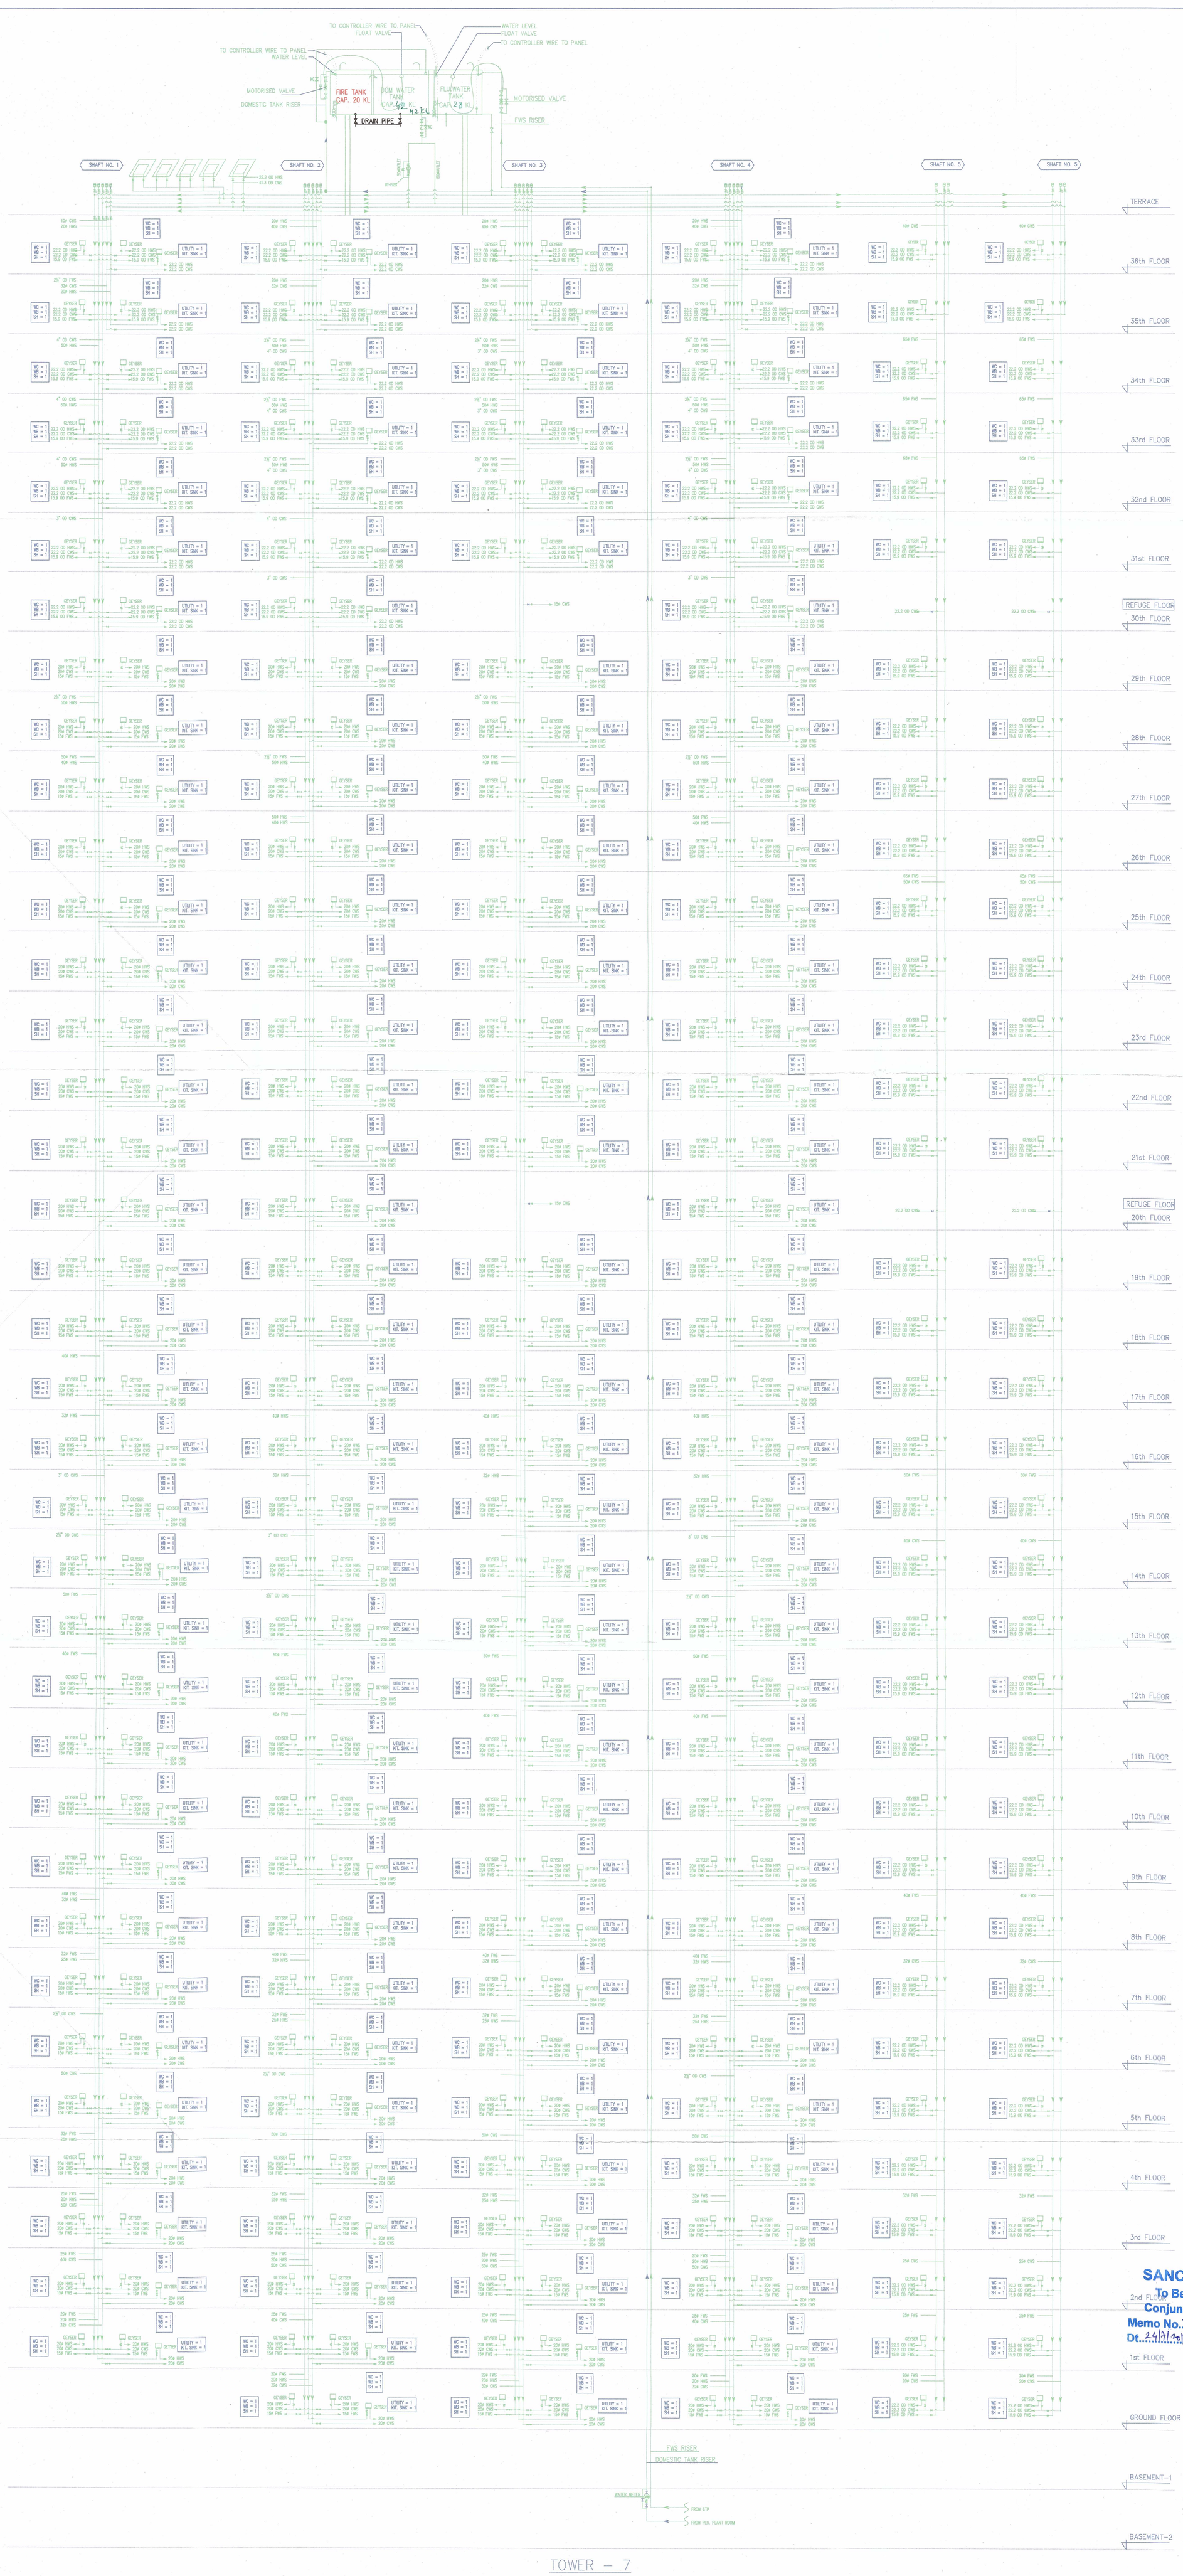

TOWER – 7

Note :-

1. BUILDING WILL BE DESIGNED (STRUCTURES) AS PER RELEVENT IS CODES FOR EARTH QUAKE RESISTANCE.
2. BUILDING IS HAS AUTOMATIC SPRINKLER SYSTEM ON ALL FLOORS.

LEGEND:-

LEGEND		
1		COLD WATER SUPPLY PIPE FOR UPPER TWO FLOOR
2		COLD WATER SUPPLY PIPE FOR GF TO 13TH FLOOR
3		FLUSHING WATER SUPPLY PIPE
4		HOT WATER SUPPLY PIPE FOR UPPER TWO FLOOR
5		HOT WATER SUPPLY PIPE FOR GF TO 13TH FLOOR
6		FLUSHING WATER SUPPLY RISER PIPE
7		COLD WATER SUPPLY RISER PIPE
8		PRESSURE REDUCING VALVE
9		BALL VALVE
9A		BUTTERFLY VALVE
10		NON RETURN VALVE
11		BOOSTER PUMP
12		GEYSER
13		WATER METER WITH BY PASS ARRANGEMENT
14		AIR RELEASE VENT COWL

Project:

ADDITIONAL BUILDING PLAN OF PHASE-2 OF GROUP HOUSING COLONY FOR AN AREA MEASURING 34.0229 ACRES(LICENSE NO.246 OF 2007 DATED 29.10.2007, LICENSE NO.56 OF 2011 DATED 23.06.2011, LICENSE NO.37 OF 2012 DATED 22.04.2012, LICENSE NO.66 OF 2012 DATED 21.06.2012,LICENSE NO..67 OF 2012 DATED 21.06.2012, LICENSE NO.43 OF 2014 DATED 16.06.2014 AND LICENSE NO.44 OF 2014 DATED 16.06.2014) IN SECTOR-104, GURUGRAM MANESAR URBAN COMPLEX BEING DEVELOPED BY JUVENTUS ESTATE LTD. AND OTHERS

Associate Architects

RSMS ARCHITECTS

RSMS ARCHITECTS PVT. LTD.
69,Nora Niwas Bhawani Kunj
(Behind D2), Vasant Kunj,
New Delhi-110070.
Tel.: 011-26898616,26898617
www.rsms-arch.com

This is a "PROVISIONAL APPROVED BUILDING PLAN" only for purpose of inviting objection from the general public

Architect (HQ)
Directorate of Town and Country Planning, Haryana, Chandigarh

ARCHITECT(HQ) | S.T.P. (Senior Secretary, B.P.C) | S.T.P. (G) (Member B.P.C) | C.T.P. (HQ) (Chairman B.P.C)

Senior Town Planner
Gurgaon
07/07/18

Checked and found ok for Public Health (Internal) Service only subject to comments in in forwarding letter No. SE(HQ)/.....Dt.....

Superintending Engineer (HQ)
HUDA, Panchkula

26/9/17

(RAM AVTAR BASSI) A.D.

(BALWANT SINGH) S.D.

SANCTIONED
To Be Read In Conjunction With
Memo No. ZP-968/AD(RA)/2018/27891
Dt. 24/7/2018

OWNER'S SEAL & SIGNATURE

ARCHITECT'S SEAL & SIGNATURE

Fire Officer (H.Q.)
Urban Local Bodies Deptt.
Haryana, Panchkula

AUG.-2016.	Scale : N.T.S	
Drawing Title:- WATER SUPPLY SCHEMATIC TOWER-7		Drawing No:- SD-07
RO-SUB.		HERO RESI. SEC.-104