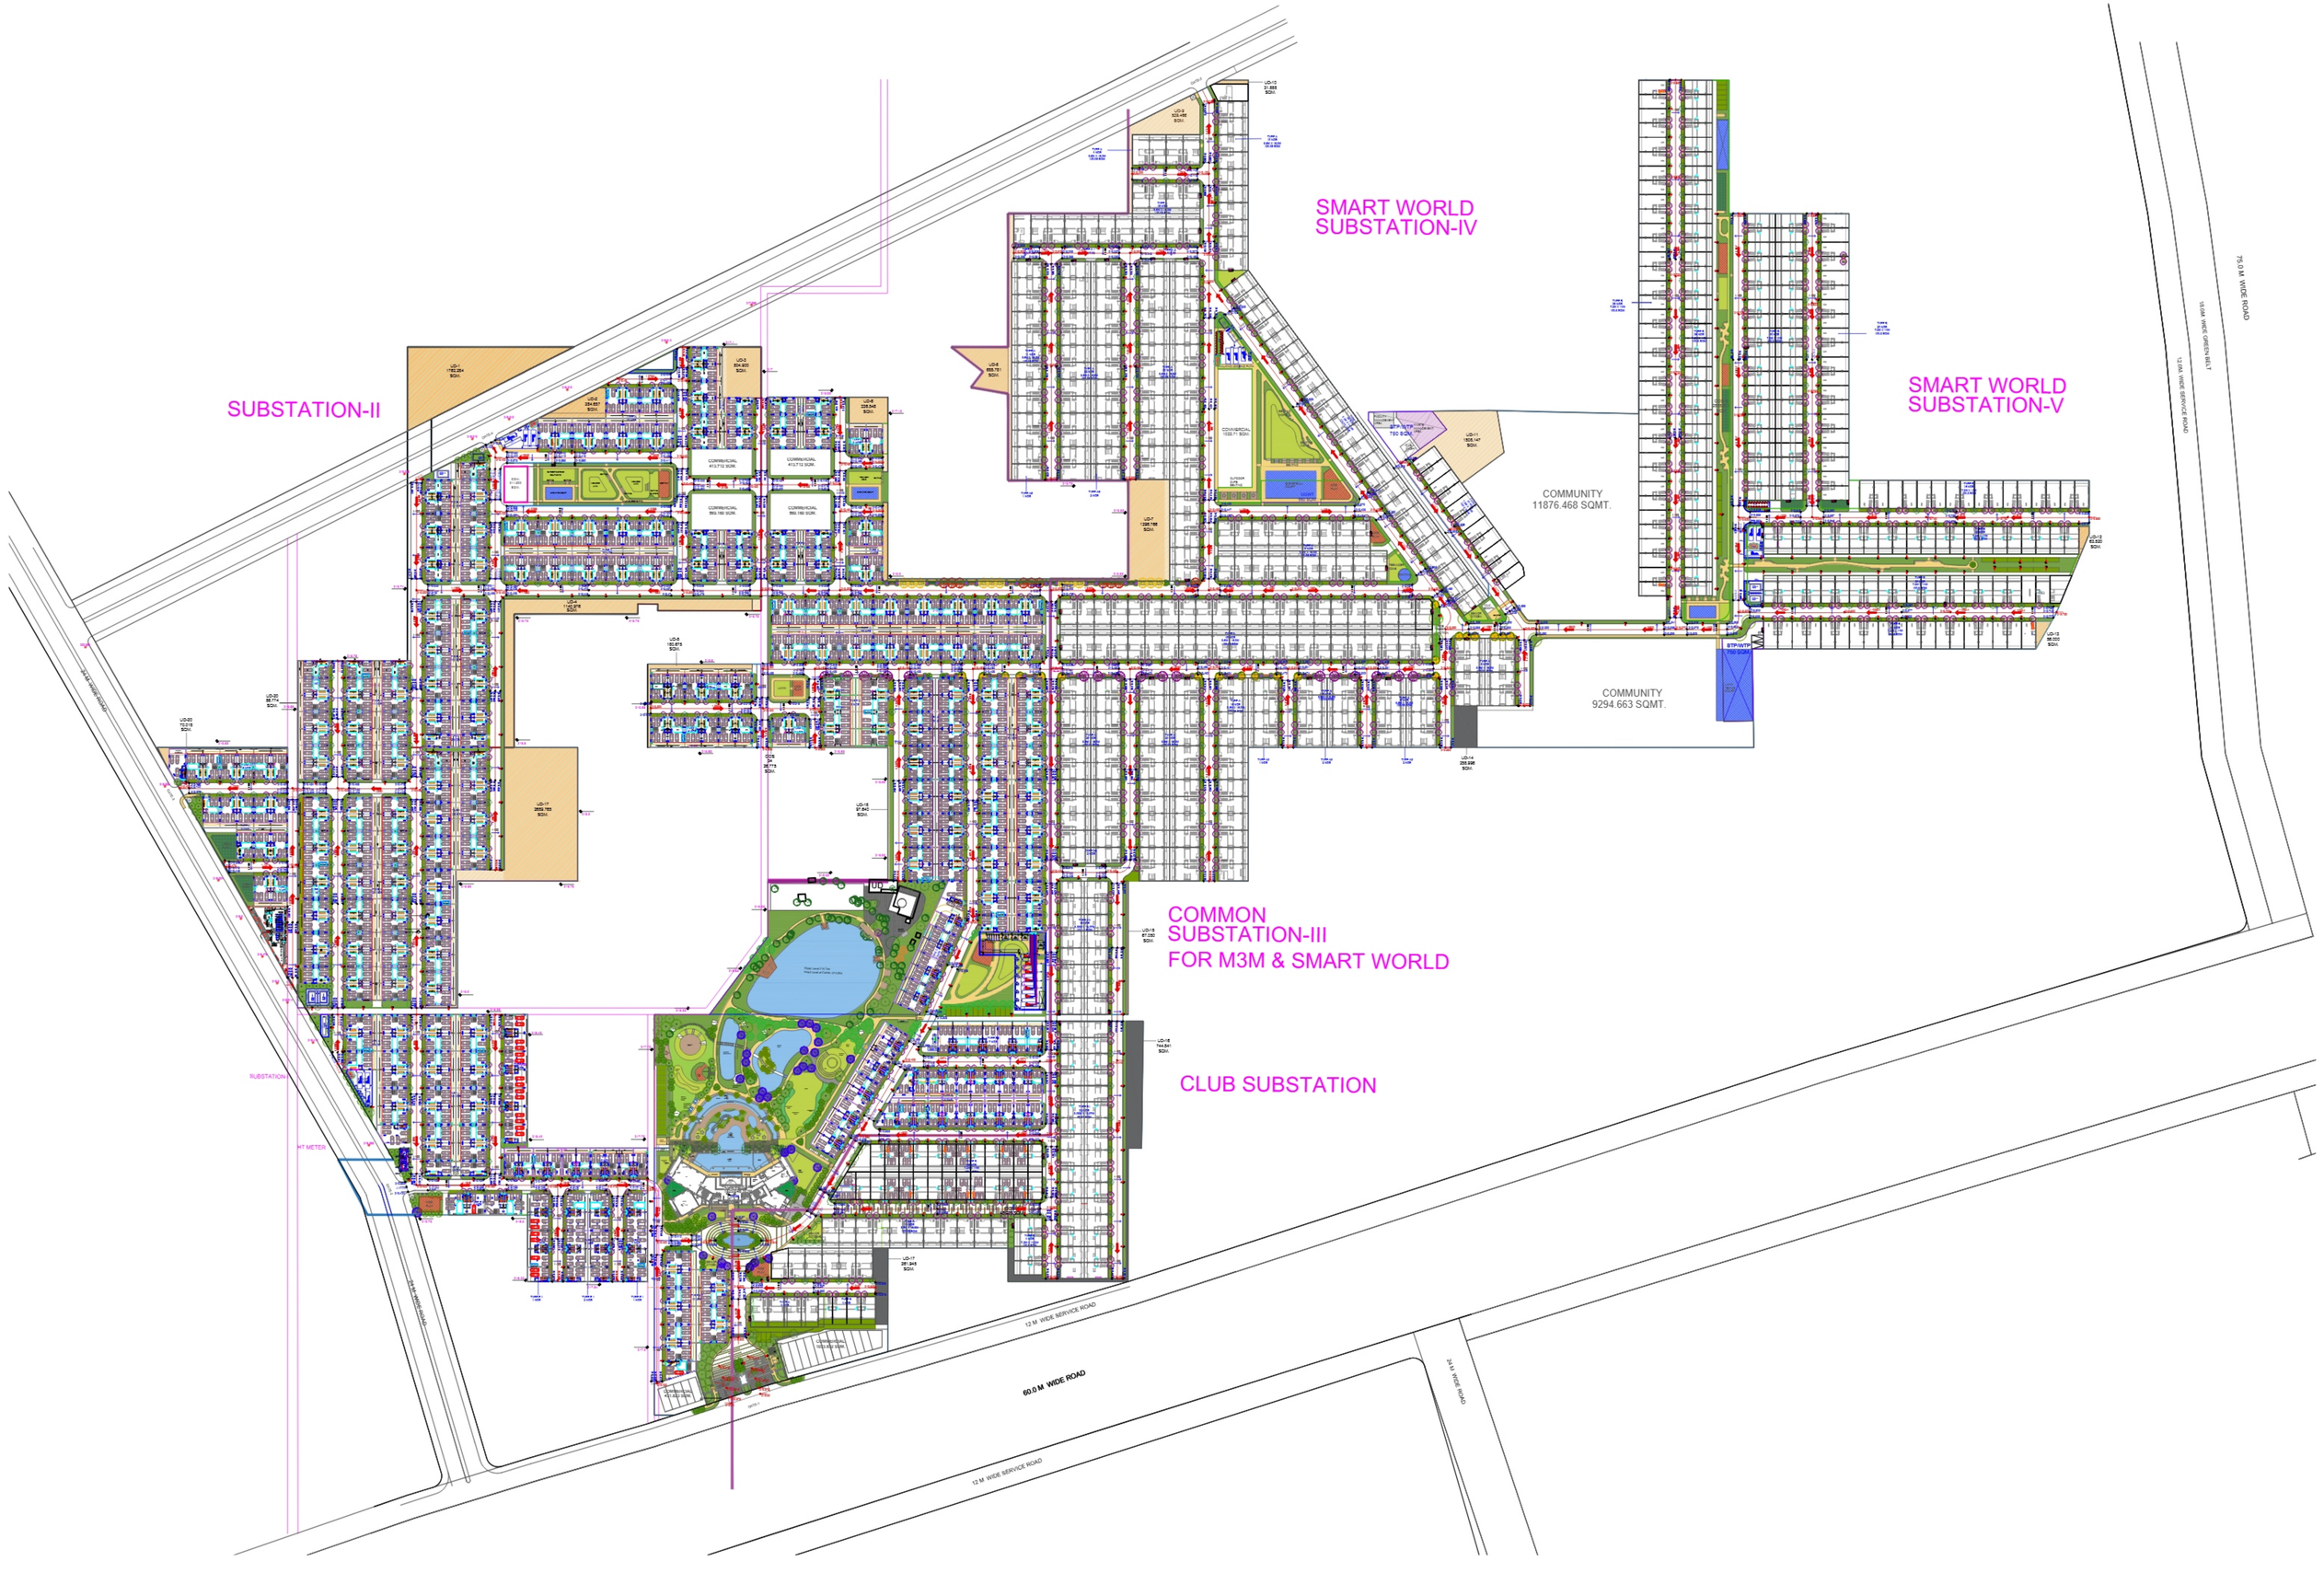

SMART WORLD
SUBSTATION-IV
SUBSTATION-II
SMART WORLD
SUBSTATION-V
COMMUNITY
11876.468 SQMT.
COMMUNITY
9294.663 SQMT.
COMMON
SUBSTATION-III
FOR M3M & SMART WORLD
CLUB SUBSTATION
75.0 M WIDE ROAD
18.0M WIDE GREEN BELT
12.0M WIDE SERVICE ROAD
24.0 M WIDE ROAD
60.0 M WIDE ROAD
12 M WIDE SERVICE ROAD
12 M WIDE SERVICE ROAD
24 M WIDE ROAD
SUBSTATION
HT METER
STP/WTP
750 SQM
STP/WTP
750 SQM