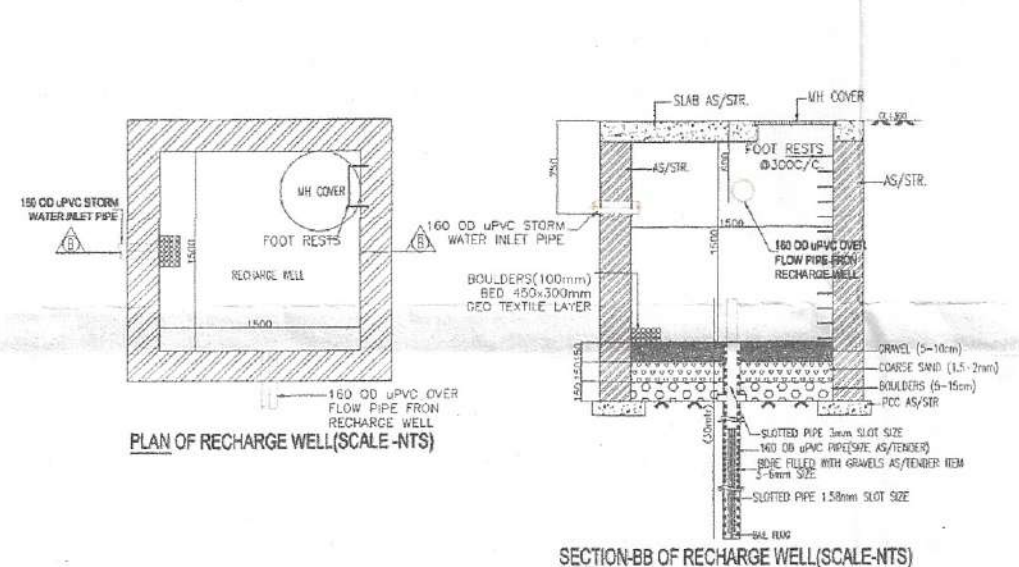
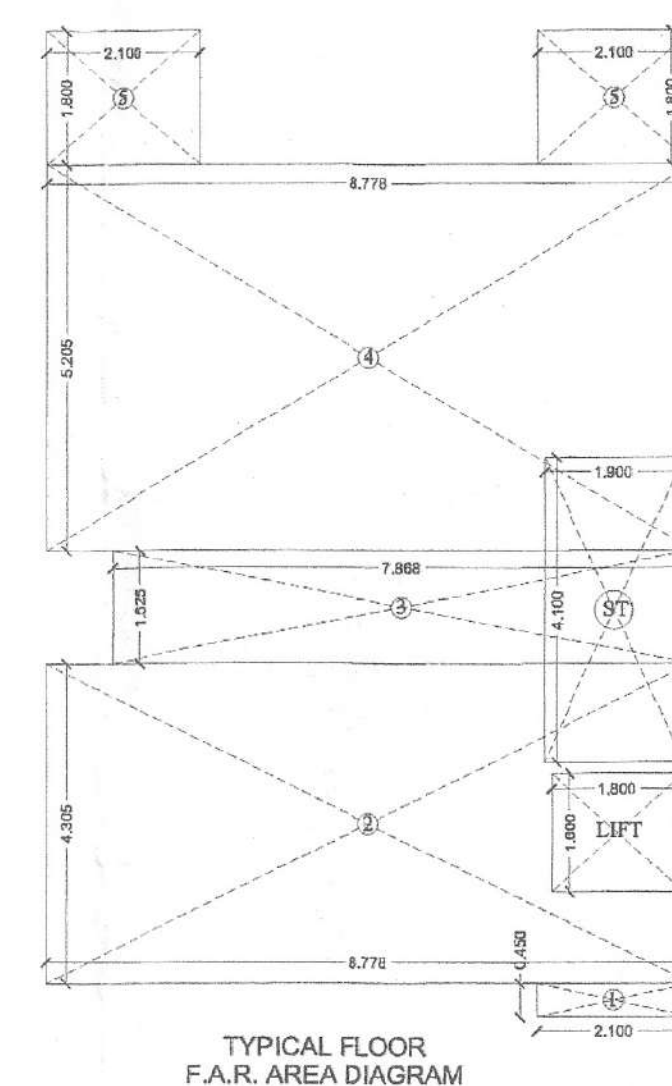
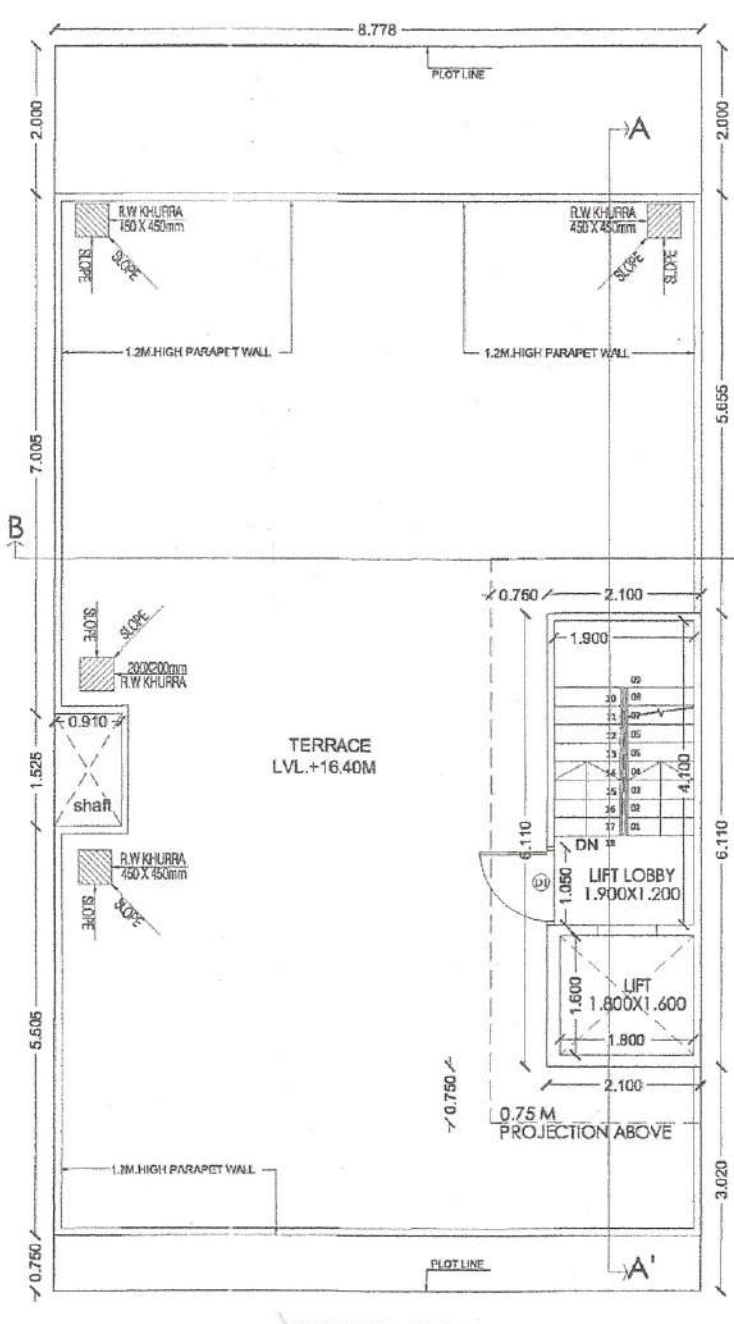
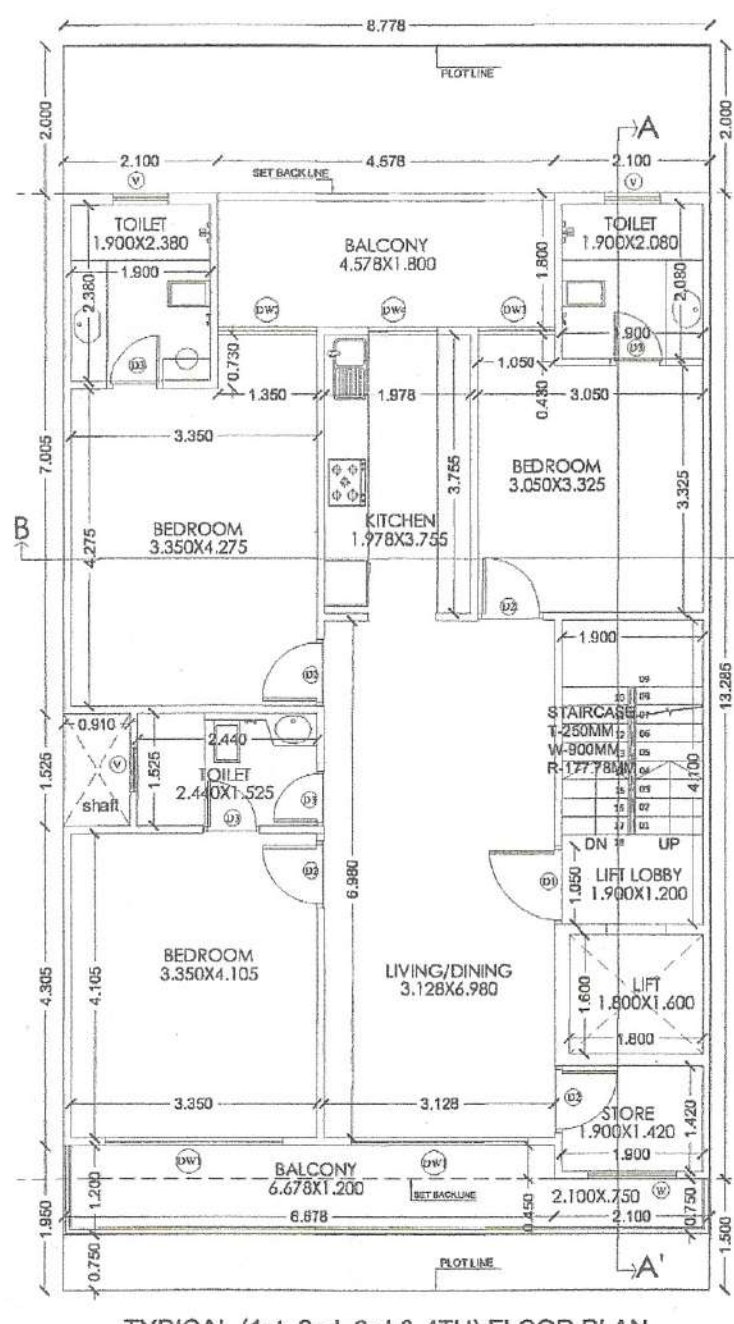
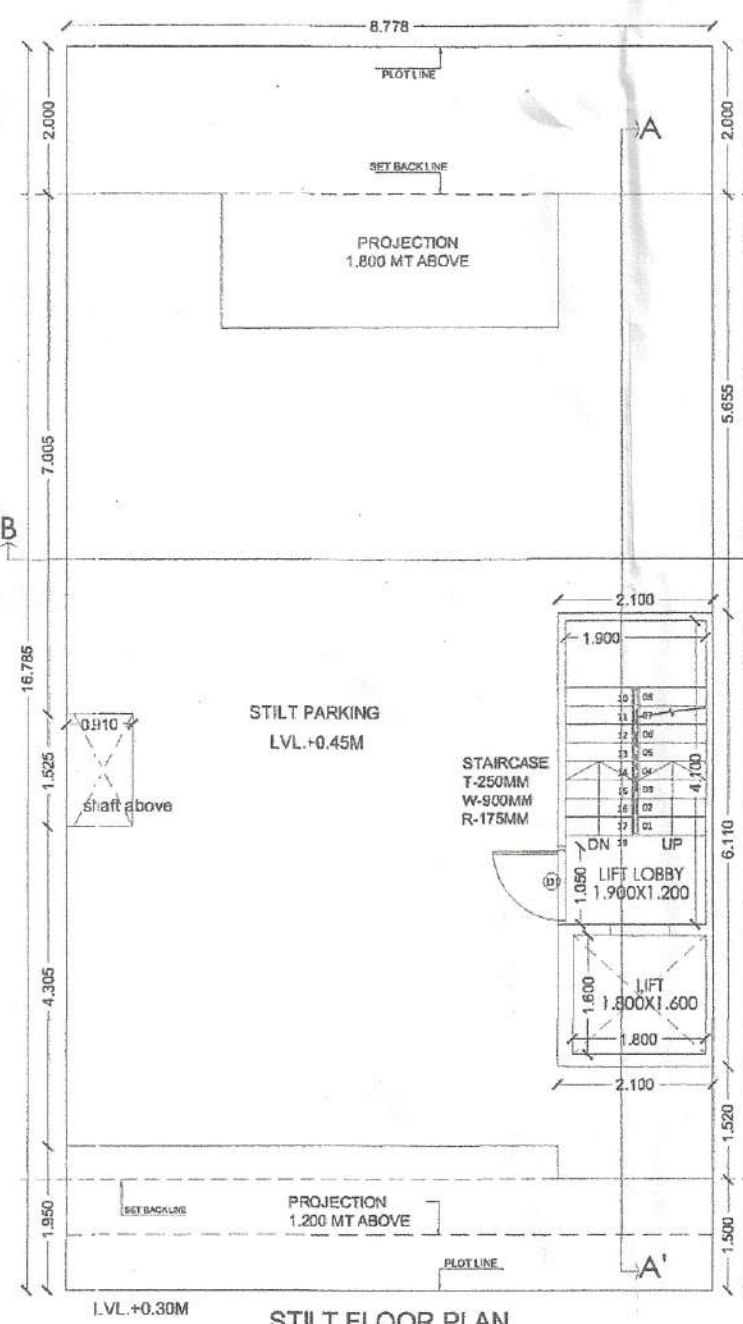
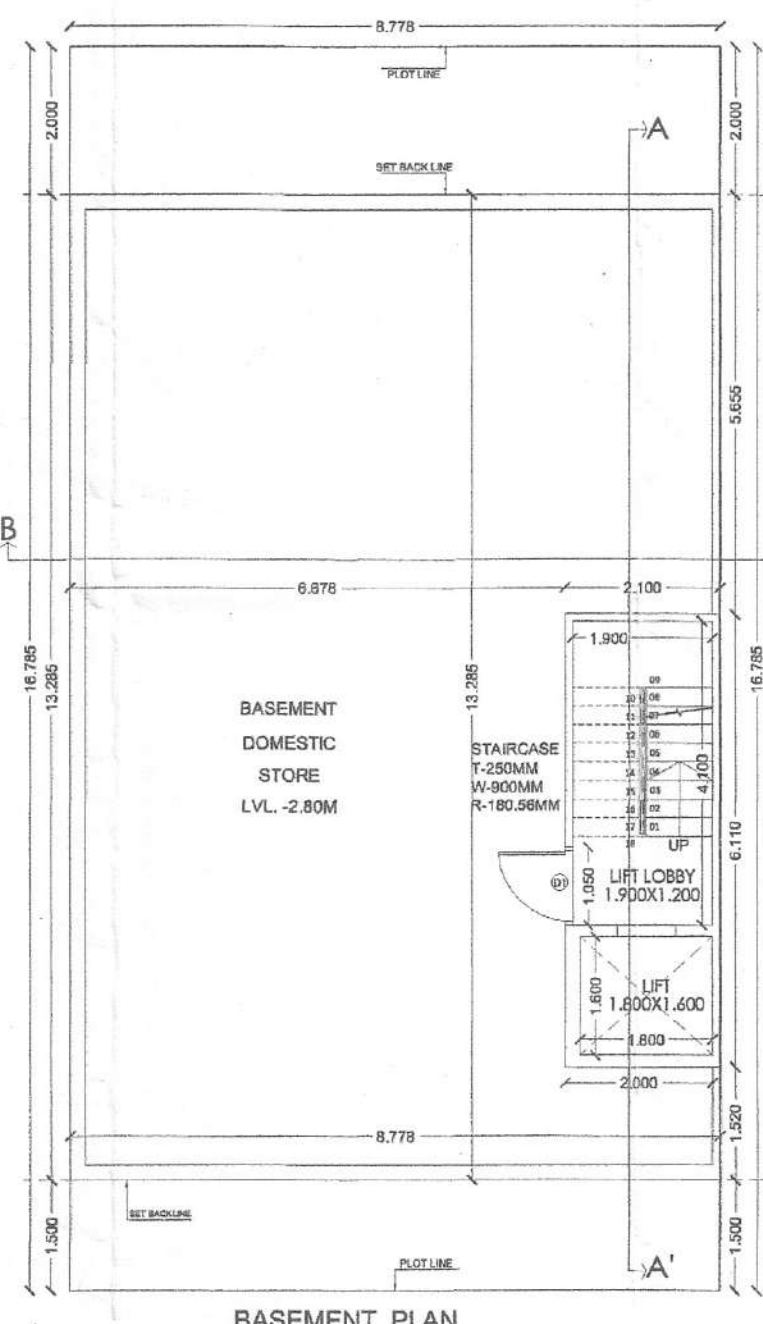
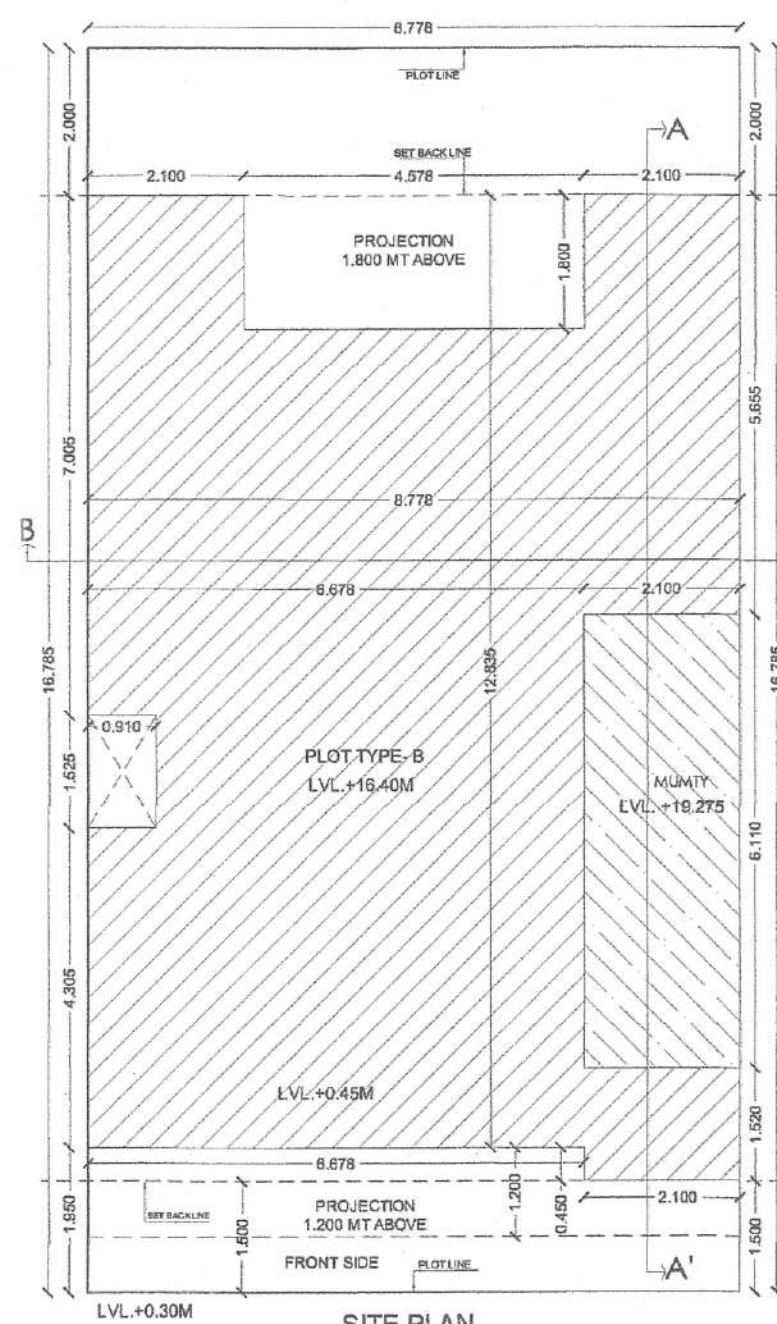


OPENING SCHEDULE				
S.NO	TYPE	SIZE (MT)	SILL(MT)	LENGTH
1	D1	1.05X0.2400	0.00	2.400
2	D2	0.900X.2400	0.00	2.400
3	D3	0.750X.2400	0.00	2.400
4	DW1	2.400X.2.350	0.050	2.400
5	DW2	1.350X.2.350	0.050	2.400
6	DW3	1.050X.2.350	0.050	2.400
7	DW4	.855X.2.350	0.050	2.400
8	W	1.200X1.250	1.150	2.400
9	V	0.600X0.900	1.500	2.400

BUILT UP AREA DETAIL-3		SCM
TOTAL AREA OF BASEMENT FLOOR		116.618 SQ.M.
TOTAL AREA OF STILT FLOOR+ AREA OF AT SARCASE+LIFT	=	103.982 SQ.M.
TOTAL FAR AREA OF FIRST FLOOR - AREA OF AT SARCASE	=	101.102 SQ.M.
TOTAL AREA OF SECOND FLOOR - AREA OF AT SARCASE	=	101.102 SQ.M.
TOTAL AREA OF THIRD FLOOR - AREA OF AT SARCASE	=	101.102 SQ.M.
TOTAL AREA OF FOURTH FLOOR - AREA OF AT SARCASE	=	101.102 SQ.M.
TOTAL AREA OF MUMTY & MACHINE ROOM	=	12.831 SQ.M.
TOTAL BUILTUP AREA	=	637.838 SQ.M.

AREA CALCULATIONS						
TOTAL PLOT AREA		=	8.778	X	16.795	= 147.33
PERMISSIBLE FAR @ 2.0						= 294.66
NEW PERMISSIBLE FAR @ 2.64						= 389.95
PROPOSED FAR @ 2.62						= 386.08
PERMISSIBLE GROUND COVERAGE @ 75%						= 110.49
PROPOSED GROUND COVERAGE @ 70.57%						= 103.90

AREA OF STILT FLOOR									
ITEM	L	X	B	X	FACTOR	X	NO	=	SQ.MT
ST	2.100	x	6.110	x	1.0	x	1	=	12.831
							TOTAL	=	12.831

AREA OF TYPICAL FLOOR									
ADDITIONS									
ITEM	L	X	B	X	FACTOR	X	NO	=	SQ.MT
1	2.100	x	0.450	x	1.0	x	1	=	0.945
2	8.778	x	4.306	x	1.0	x	1	=	37.789
3	7.968	x	1.525	x	1.0	x	1	=	11.999
4	8.778	x	5.205	x	1.0	x	1	=	45.680
5	2.100	x	1.800	x	1.0	x	2	=	7.560
							TOTAL	=	103.882

	DEDUCTIONS								
ITEM	L	X	B	X	FACTOR	X	NO	=	SQ.MT
ST	1.900	x	4.100	x	1.0	x	1	=	7.790
LIFT	1.600	x	1.600	x	1.0	x	1	=	2.880
							TOTAL	=	10.670

								TOTAL	=	10.910
TOTAL FAR AREA = TOTAL ADDITIONS - TOTAL DEDUCTION									=	93.312

AREA OF STAIRCASE + LIFT									
ITEM	L	X	B	X	FACTOR	X	NO	=	SQ.MT
ST	1.900	x	4.100	x	1.0	x	1	=	7.790
LIFT	1.800	x	1.800	x	1.0	x	1	=	2.880
							TOTAL	=	10.670

	GROUND COVERAGE				SQ.MT
	AREA OF TYPICAL FLOOR + STAIRCASE+LIFT			=	103.982
TOTAL AREA OF SILT FLOOR		=	12.931	SQ.M	
TOTAL AREA OF FIRST FLOOR		=	93.312	SQ.M	
TOTAL AREA OF SECOND FLOOR		=	93.312	SQ.M	
TOTAL AREA OF THIRD FLOOR		=	93.312	SQ.M	
TOTAL AREA OF FOURTH FLOOR		=	93.312	SQ.M	
TOTAL FAR AREA		=	386.081	SQ.M.	

AREA OF MUMTY & MACHINE ROOM									
ITEM	L	X	B	X	FACTOR	X	NO	= SQ.MT	
1	2.100	x	6.110	x	1.0	x	1	= 12.831	
							TOTAL	= 12.831	
	AREA OF STILT FLOOR FOR PARKING								SQ.MT
	GROUND COVERAGE AREA OF STILT							-	94.481





BASEMENT AREA									
ITEM	L	X	B	X	FACTOR	X	NO	=	SQ. MT
1	8.778	x	13.285	x	1.0	x	1	=	116.616
							TOTAL	=	116.616

PROJECT: Revised Building Plan of plot no. Type 'B-1' meas

147.33 Sq. meter situated in Industrial Plotted C
(DDJAY) on an area of 125.6 acres in Revenue esta
village Bhodsi,Ghamroj & Mahendwara,Tehsil,D
Gurugram (Licence no 121 of 2024 Dated 14/08/20
Signature Global Business Park Pvt. Ltd.

DRG.NO.- S+4,SIG/TYPE-B/02	
ARCHITECT'S SIGN	OWNER'S SIGN

100

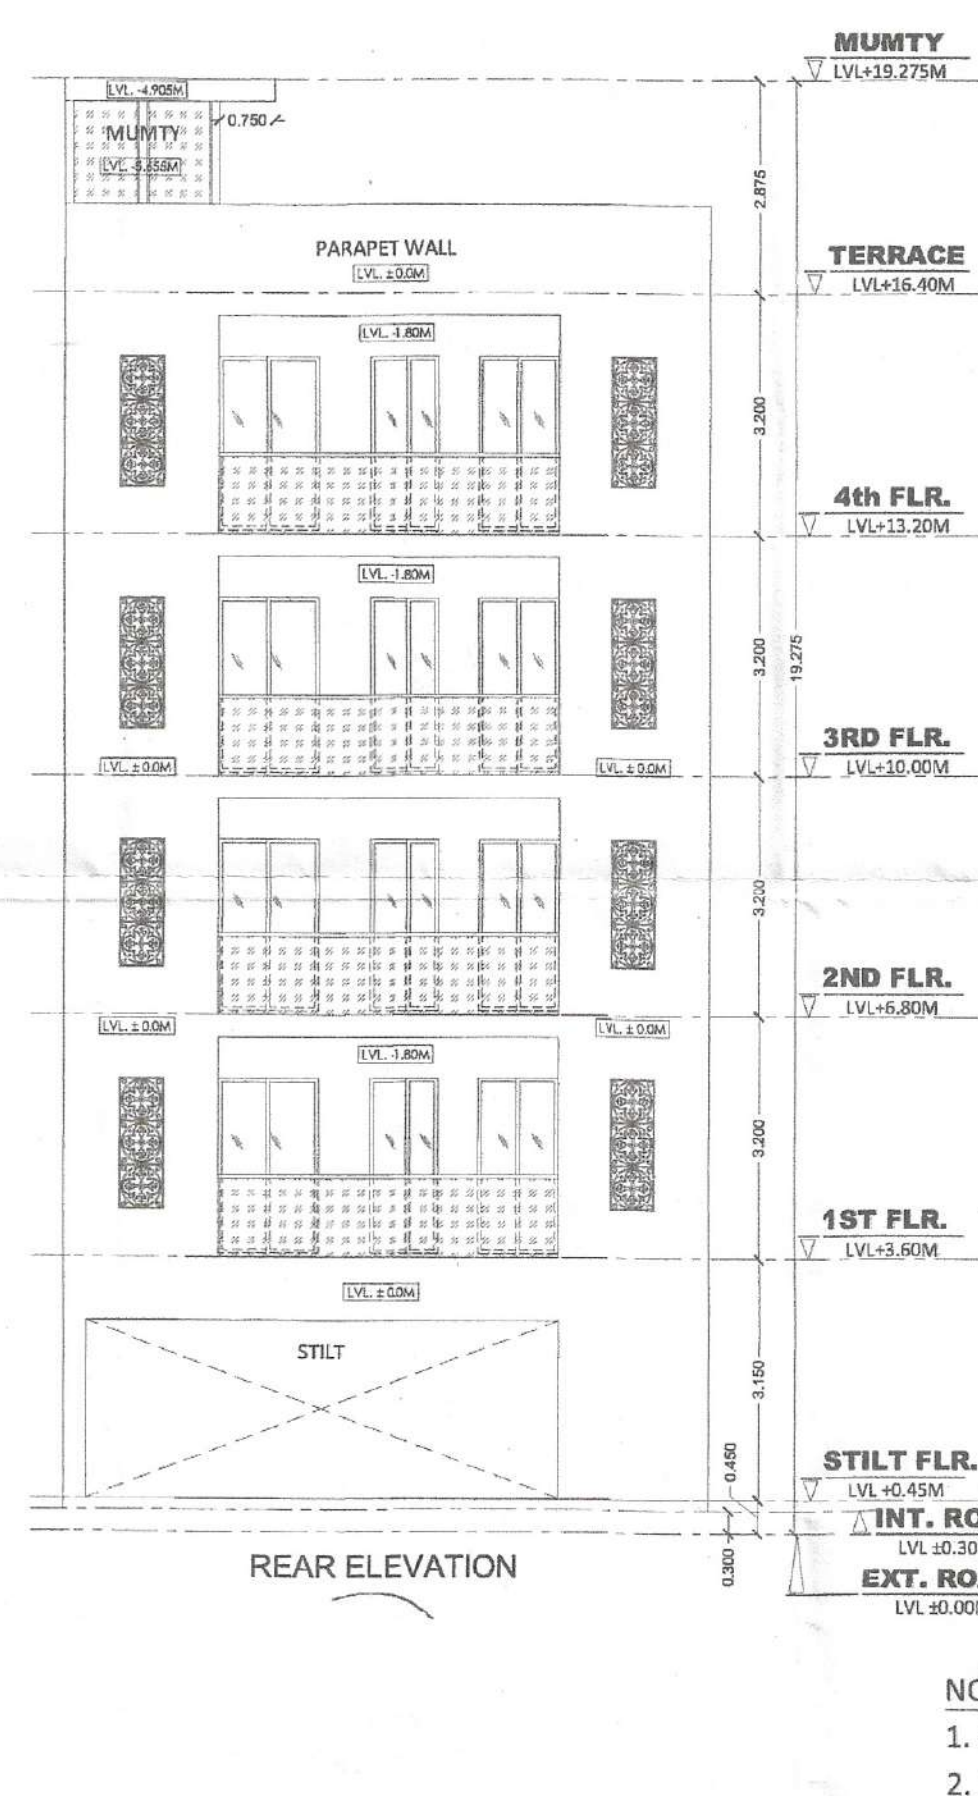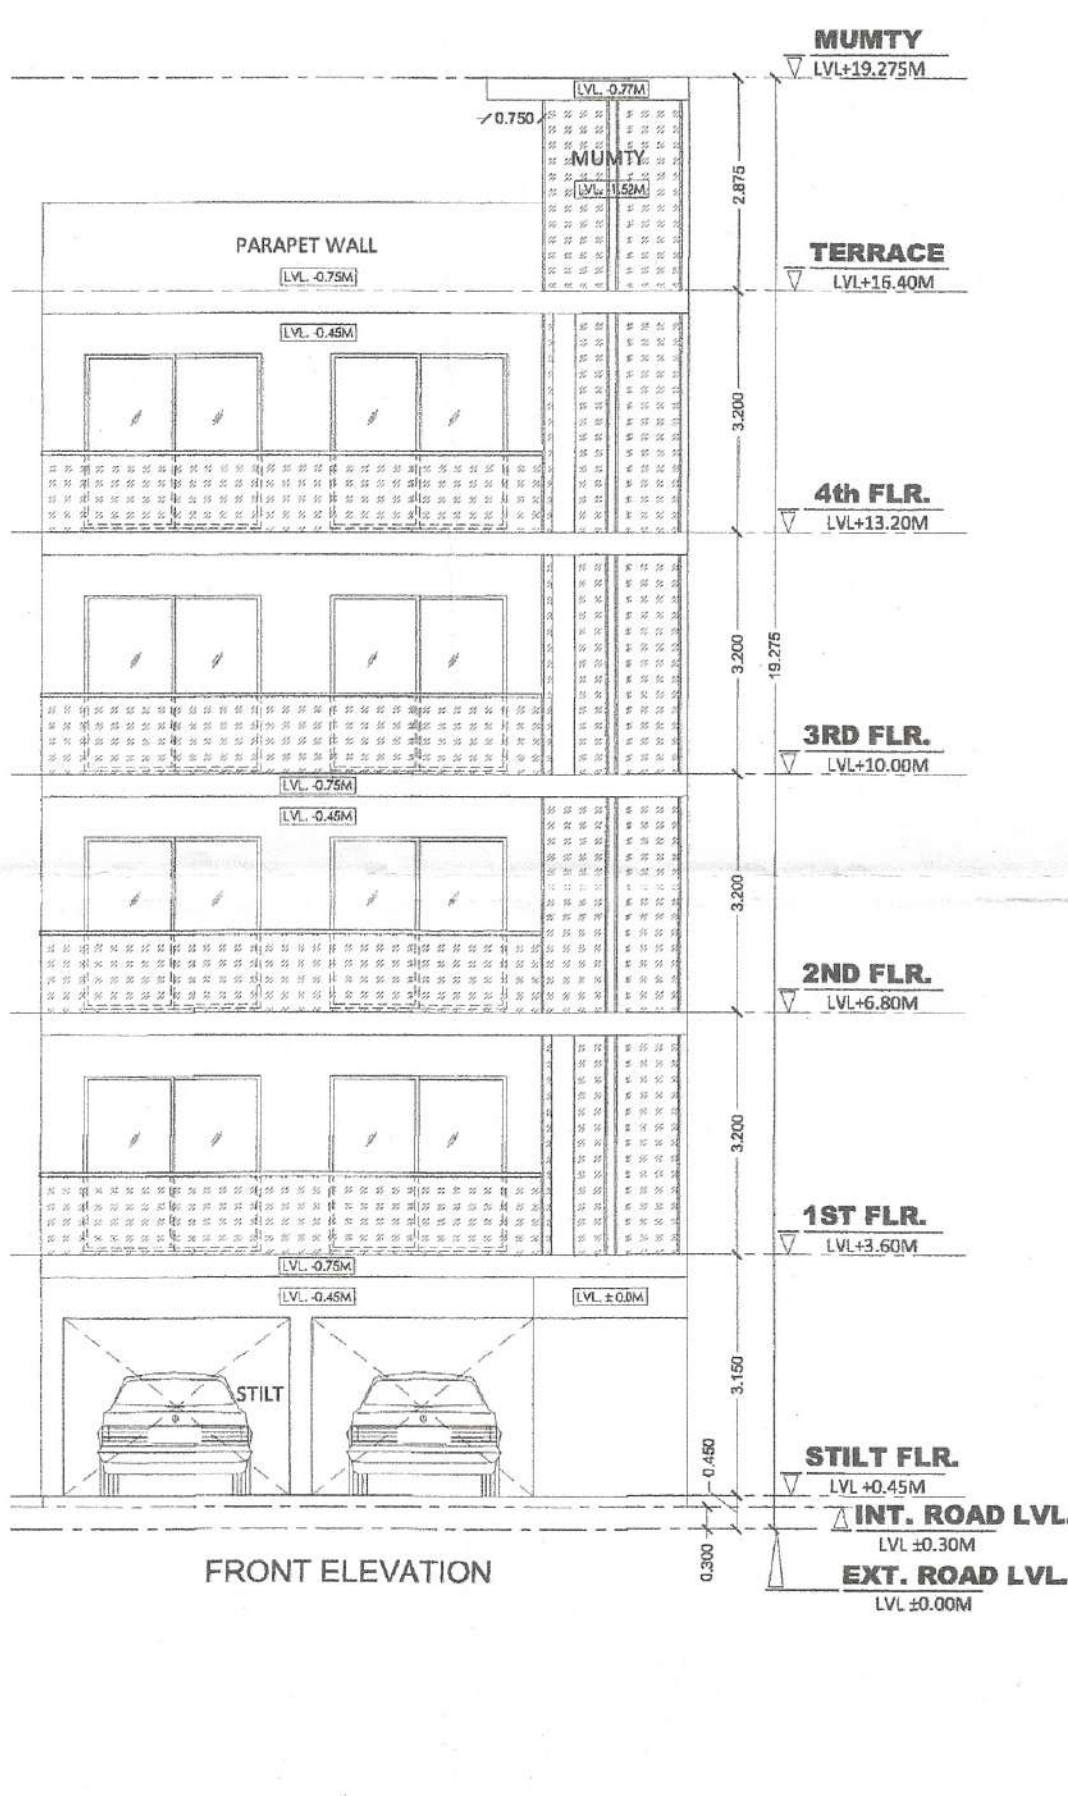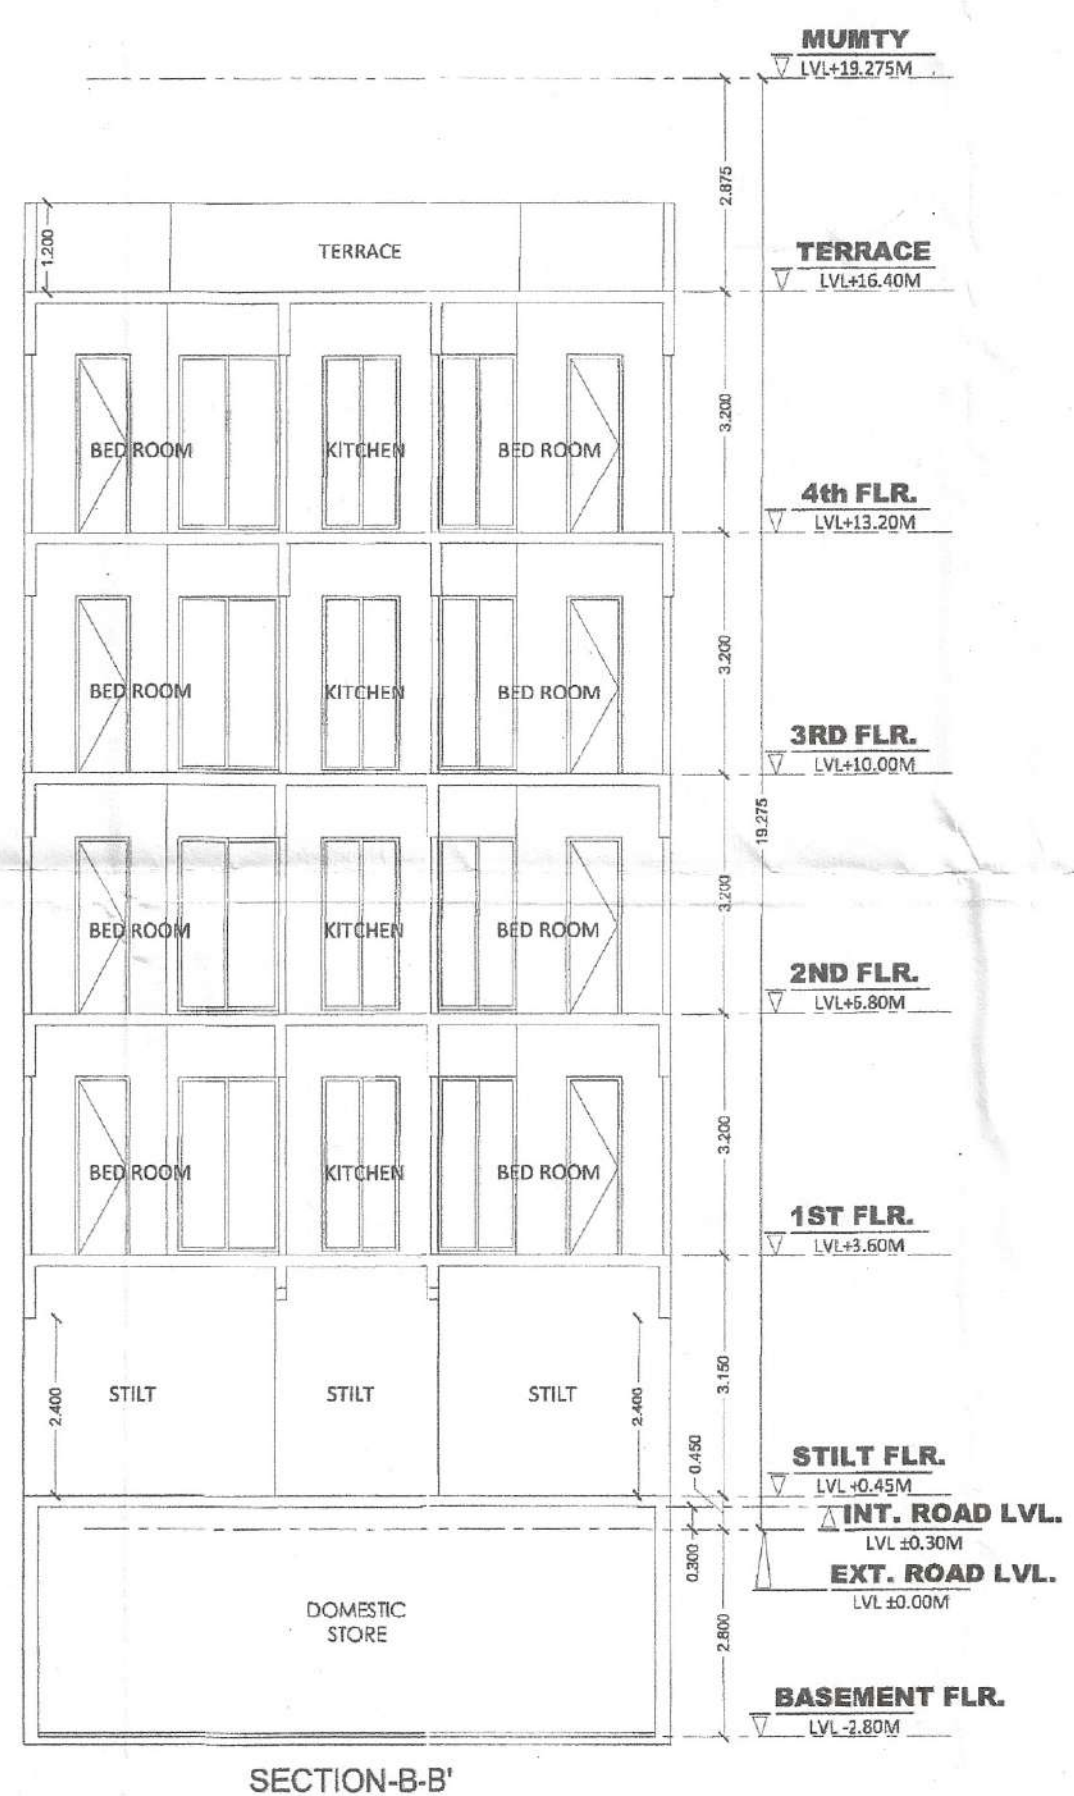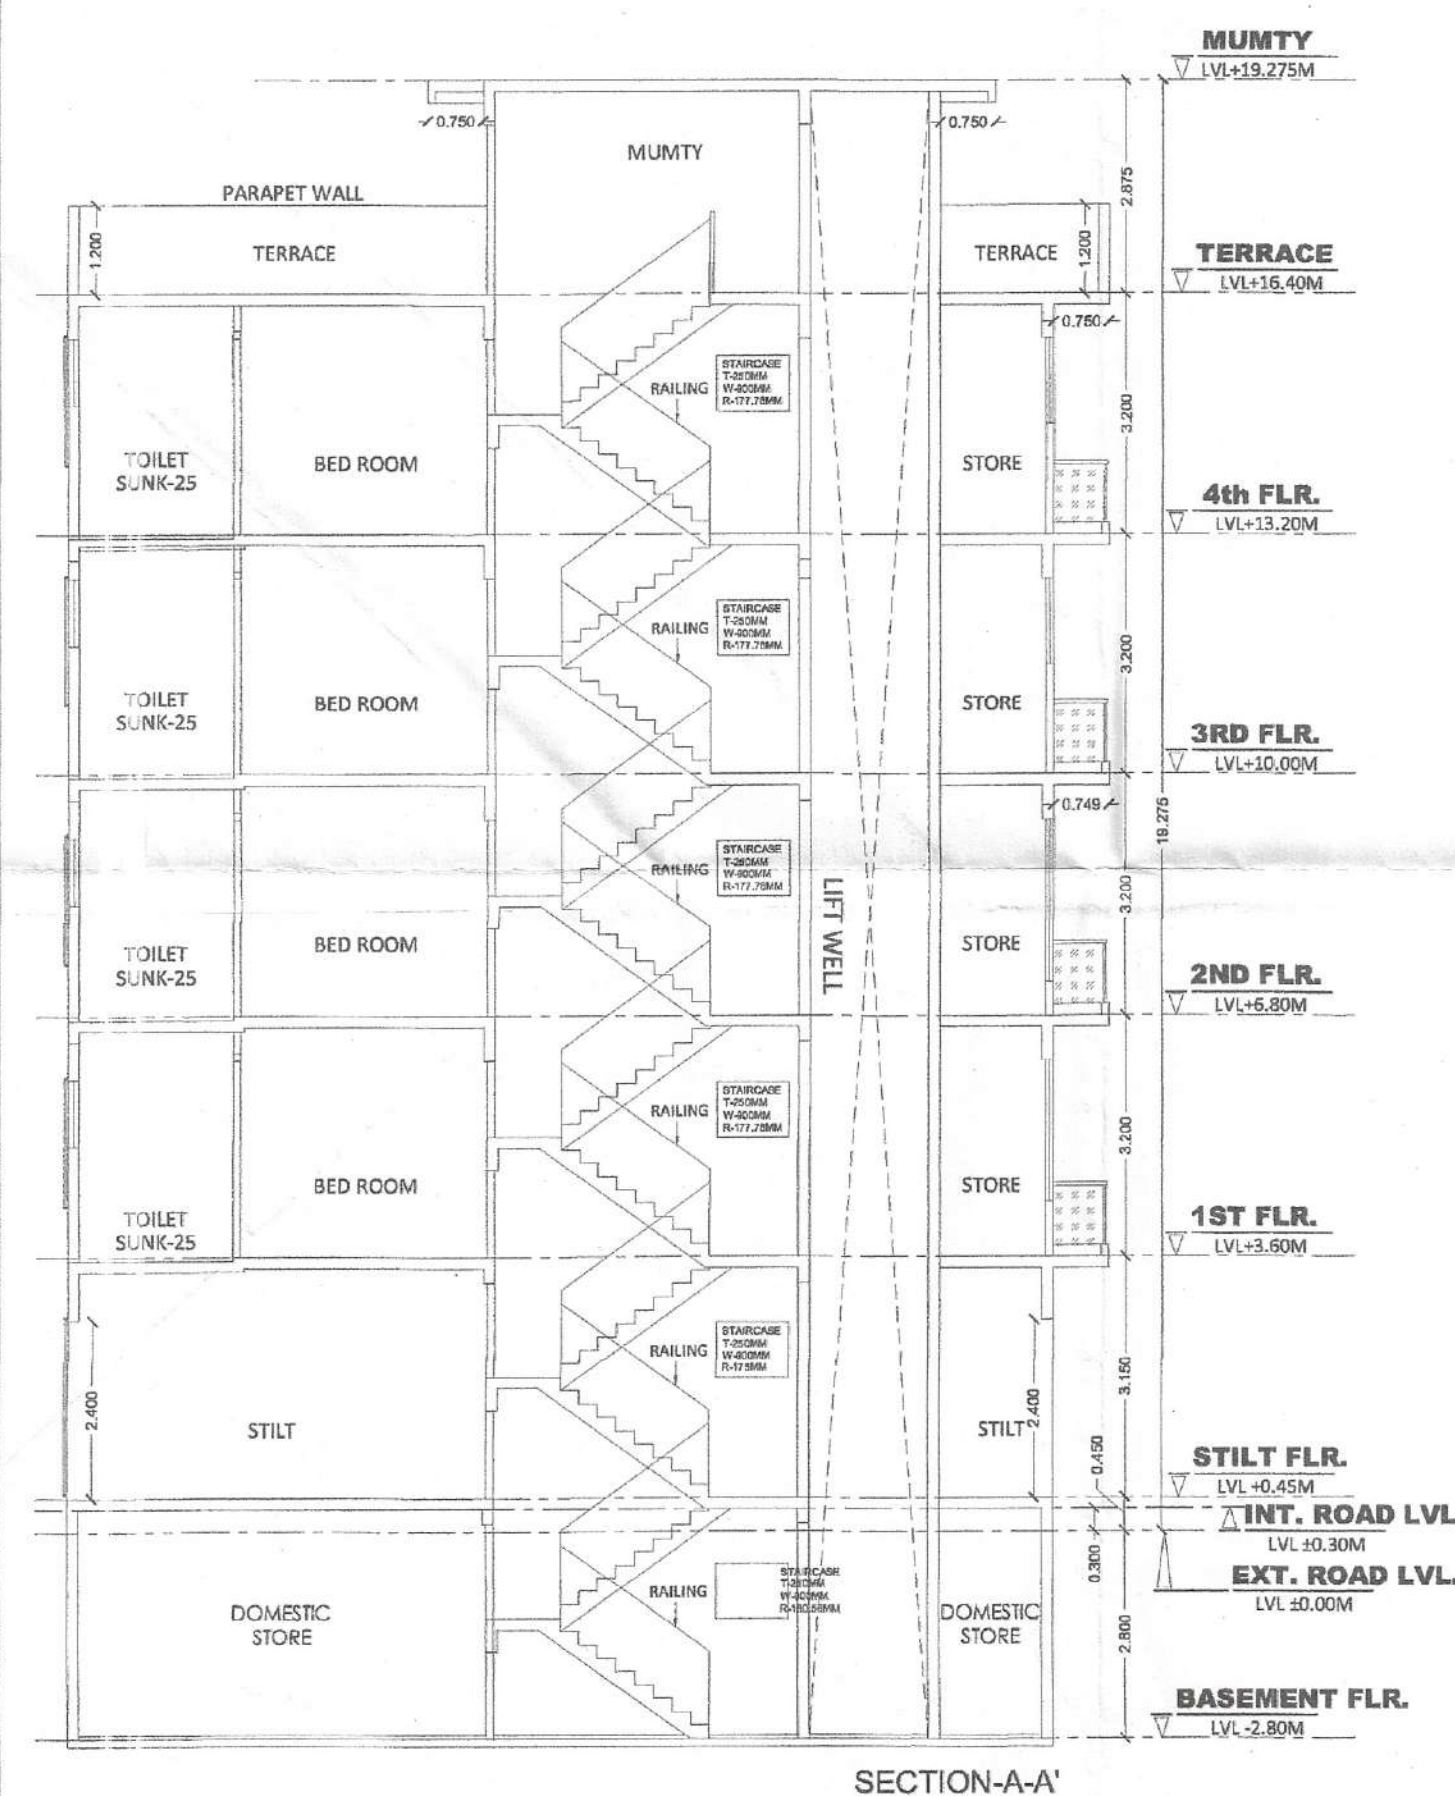





PROJECT :

Revised Building Plan of plot no. Type 'B-1' meas 147.33 Sq. meter situated in Industrial Plotted C (DDJAY) on an area of 125.6 acres in Revenue estate village Bhodsi,Ghamroj & Mahendwara,Tehsil,D Gurugram (Licence no 121 of 2024 dated 14/08/2024) Signature Global Business Park Pvt. Ltd.

DRG.NO.- S+4,SIG/TYPE-B/02

ARCHITECT'S SIGN	OWNER'S SIGN
------------------	--------------

