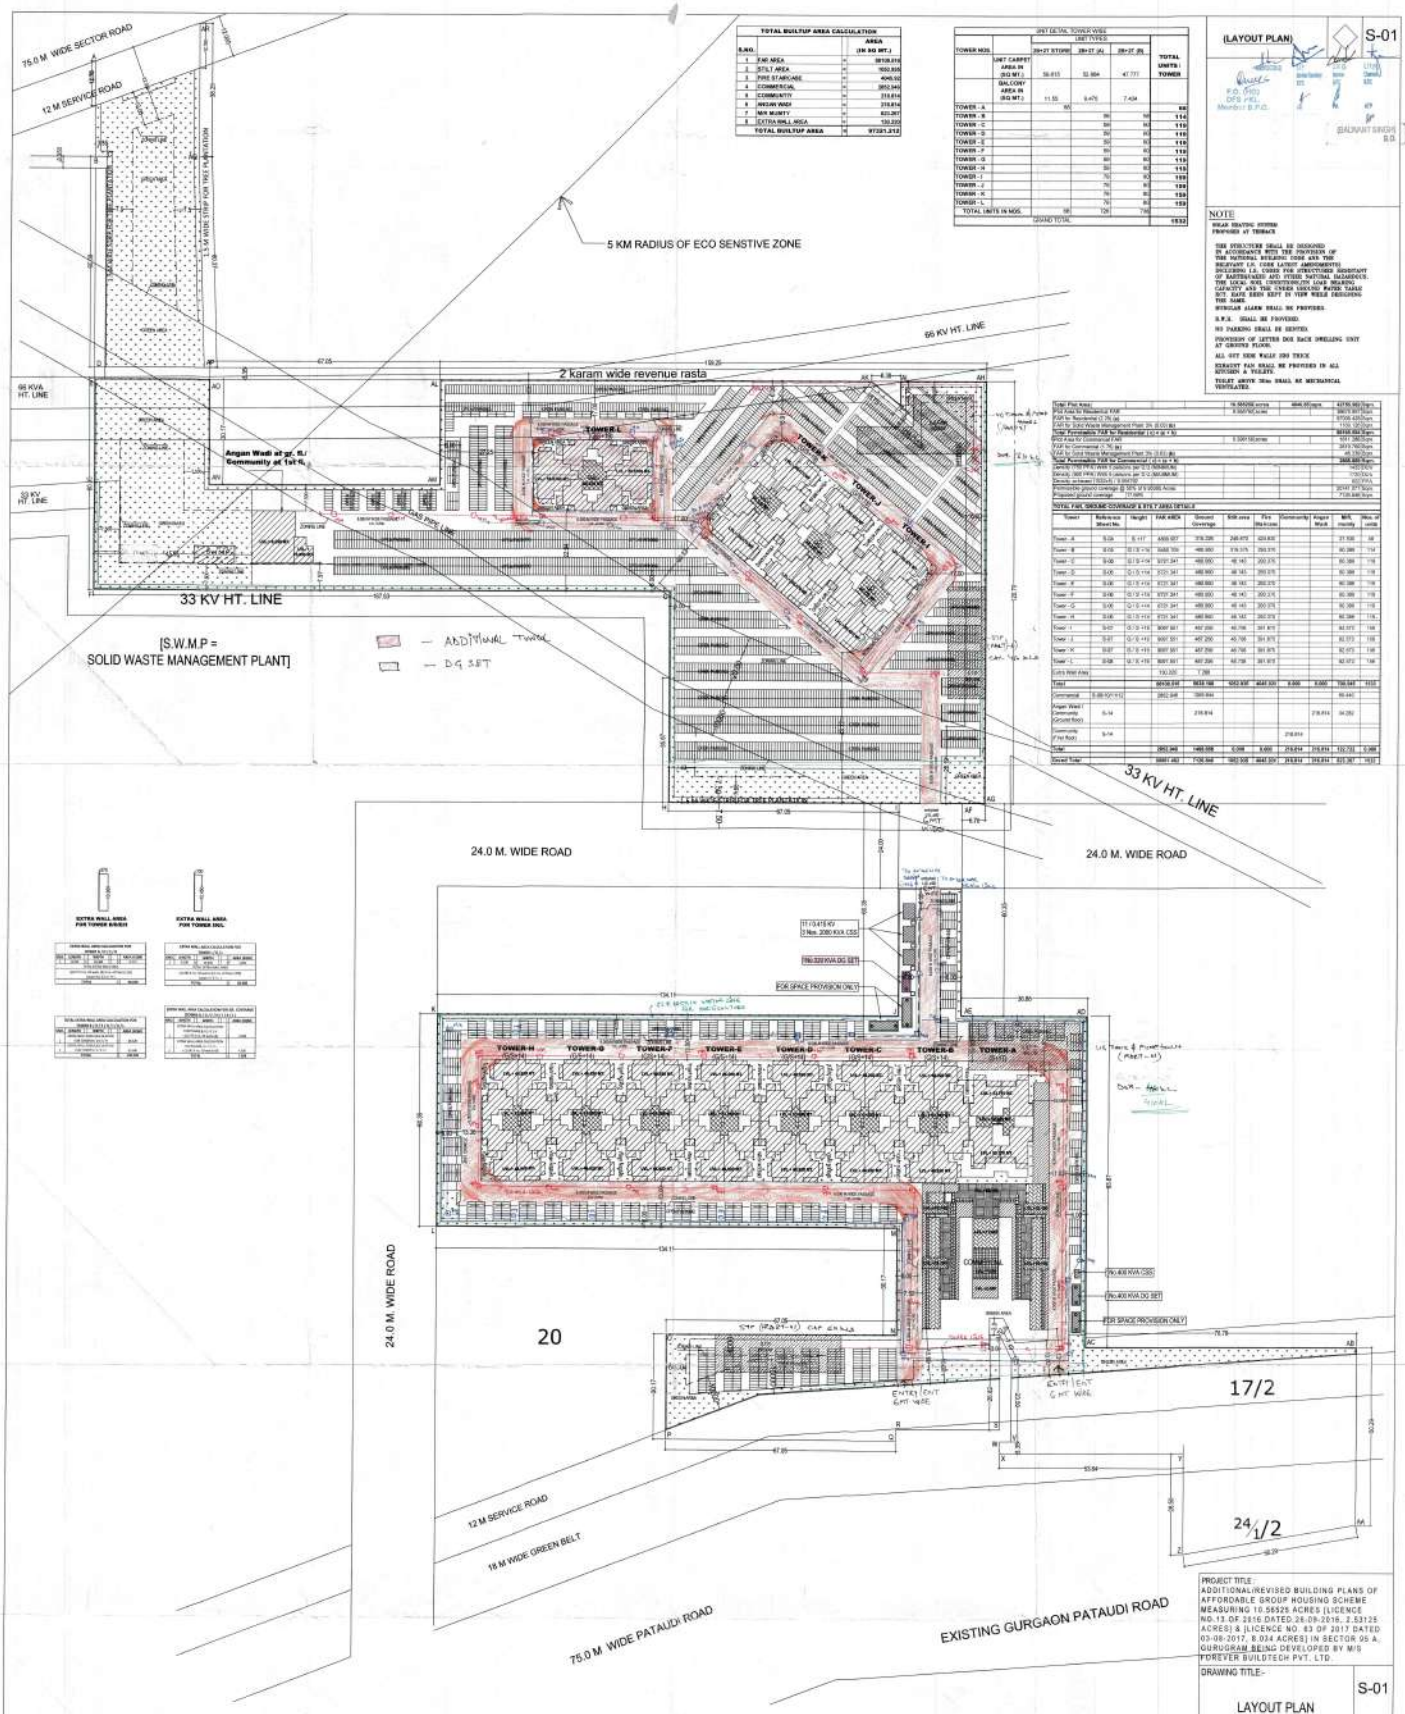

TOTAL BUILTUP AREA CALCULATION		
S.NO.		AREA (IN SQ MT.)
1	F.A.R AREA	5018.016
2	STILT AREA	1033.806
3	FIRE STAIRCASE	4045.92
4	COMMERCIAL	2852.946
5	COMMUNITY	218.814
6	ANGAN WADI	218.814
7	M/A MUMTY	823.267
8	EXTRA WALL AREA	130.320
	TOTAL BUILTUP AREA	97321.212

UNIT DETAIL TOWER WISE				
TOWER NOS.	UNIT CARPET AREA IN (SQ MT.)	UNIT TYPES 2BHK+2T STORE	2BHK+2T (A)	3BHK+3T (B)
		56.615	52.984	47.771
	BALCONY AREA IN (SQ MT.)	11.55	9.475	7.434
TOWER - A		NIL		
TOWER - B			96	NIL
TOWER - C			96	NIL
TOWER - D			96	NIL
TOWER - E			96	NIL
TOWER - F			96	NIL
TOWER - G			96	NIL
TOWER - H			96	NIL
TOWER - I			72	NIL
TOWER - J			72	NIL
TOWER - K			72	NIL
TOWER - L			72	NIL
TOTAL UNITS IN NOS.		96	720	720
GRAND TOTAL				

TOTAL UNITS / TOWER
96
114
119
119
119
119
119
119
109
109
128
128
109
1532

(LAYOUT PLAN) S-01

(GAURAV SINGH) S.O.

NOTE

SOLAR HEATING SYSTEM PROPOSED AT TERRACE

THE STRUCTURE SHALL BE DESIGNED IN ACCORDANCE WITH THE PROVISION OF THE NATIONAL BUILDING CODE AND THE RELEVANT I.S. CODE LATEST AMENDMENTS INCLUDING I.S. CODES FOR STRUCTURES IMPORTANT FOR POST EARTHQUAKE RECOVERY AND FOR RESISTANCE TO THE LOCAL WIND CONDITIONS.THE LOAD BEARING CAPACITY AND THE CHEMICAL CONTENTS SHOULD BEFORE TAKEN INTO DATE HAVE BEEN KEPT IN VIEW WHILE DESIGNING THE SAME.

HYDRAULIC ALARM SHALL BE PROVIDED.

S.P.U. SHALL BE PROVIDED.

NO PARKING SHALL BE DEMITED.

PROVISION OF LETTER BOX EACH DWELLING UNIT AT GROUND FLOOR.

ALL OUT SIDE WALLS 230 THICK

EXHAUST FAN SHALL BE PROVIDED IN ALL KITCHEN & TOILETS.

TOILET SHAFTS 30sm SHALL BE MECHANICAL VENTILATED.

Total Plot Area		19.58200 acres	4846.00 Sqm.	42795.960 Sqm.
Plot Area for Residential FAR		8.555700 acres		36873.807 Sqm.
FAR for Residential (2.25) (a)				97321.212Sqm.
FAR for Solid Waste Management Plant 3% (0.03) (b)				1150.152Sqm.
Total Permissible FAR for Residential (2.5 @ 1.5)				98548.852 Sqm.
Plot Area for Commercial (1.75) (c)		0.3351 58 acres		1511.2803 Sqm.
FAR for Commercial (1.75) (c)				2613.7425Sqm.
FAR for Solid Waste Management Plant 3% (0.03) (d)				80.1360 Sqm.
Total Permissible FAR for Commercial (1.8 @ 1.75)				2693.8785 Sqm.
Density (150 PPA) With 5 persons per D.U (30/5000.00)				1400 Units
Density (360 PPA) With 5 persons per D.U (90/5000.00)				1532Units
Density as below (1532Units / 8.555700)				1532Units
Permissible ground coverage @ 33% of 8.555700 Acres				20141.271Sqm.
Proposed ground coverage		17.68%		7126.846 Sqm.

TOTAL FAR, GROUND COVERAGE & STILT AREA DETAILS

Tower	Reference Sheet No.	Height	FAR AREA	Ground Coverage	ESR area	Fire Staircase	Community	Angan Wadi	M/A mumty	Nos. of units
Tower - A	S-06	G+17	4869.927	378.286	248.672	224.808			31.500	96
Tower - B	S-05	G+19 +TS	5682.789	488.880	316.375	350.375			60.386	114
Tower - C	S-06	G+19 +TS	5721.341	488.880	40.145	350.375			60.386	119
Tower - D	S-05	G+19 +TS	5721.341	488.880	40.145	350.375			60.386	119
Tower - E	S-06	G+19 +TS	5721.341	488.880	38.183	350.375			60.386	119
Tower - F	S-06	G+19 +TS	5721.341	488.880	40.145	350.375			60.386	119
Tower - G	S-06	G+19 +TS	5721.341	488.880	40.145	350.375			60.386	119
Tower - H	S-06	G+19 +TS	5721.341	488.880	38.183	350.375			60.386	119
Tower - I	S-07	G+19 +TS	5097.551	457.256	40.706	391.875			62.072	109
Tower - J	S-07	G+19 +TS	5097.551	457.256	40.706	391.875			62.072	109
Tower - K	S-07	G+19 +TS	5097.551	457.256	40.706	391.875			62.072	109
Tower - L	S-08	G+19 +TS	5097.551	457.256	40.706	391.875			62.072	109
Extra Wall Area			130.320	1.288						
Total			97618.016	8633.166	1052.935	4641.331	0.000	0.000	708.540	1532
Commercial	S-09/10/11		2852.946	2852.946					85.640	
Angan Wadi / Community (Ground floor)	S-14		218.814					218.814	34.282	
Community (First floor)	S-14						218.814			
Total			3052.946	3052.946	0.000	0.000	218.814	218.814	119.733	0.000
Grand Total			100671.962	11686.946	1052.935	4641.331	218.814	218.814	828.267	1532





NORTH :

PROJECT TITLE :
ADDITIONAL/REVISED BUILDING PLANS OF AFFORDABLE GROUP HOUSING SCHEME MEASURING 10.56525 ACRES [LICENCE NO.13 OF 2016 DATED 26-09-2016, 2.53125 ACRES] & [LICENCE NO. 83 OF 2017 DATED 03-08-2017, 8.034 ACRES] IN SECTOR 95 A, GURUGRAM BEING DEVELOPED BY M/S FOREVER BUILDTECH PVT. LTD.

DRAWING TITLE:- LAYOUT PLAN S-01 DRG NO.

SCALE	N.T.S
DATE	
DEALT	
JOB NO.	

DEEPAK MEHTA & ASSOCIATES
ARCHITECTS, PLANNERS, VALUERS, LANDSCAPE & INTERIORS
PLOT NO. 15, ABHISHEK PLAZA, L.S.C., MAYUR VIHAR PH 1 DELHI-91, INDIA, PH: 011-65273180, 011-22770180
E-mail: deepakmehta1962@gmail.com
Website : www.deepakmehta.co.in

ARCHITECTS (M/S)

OWNER'S SIGN