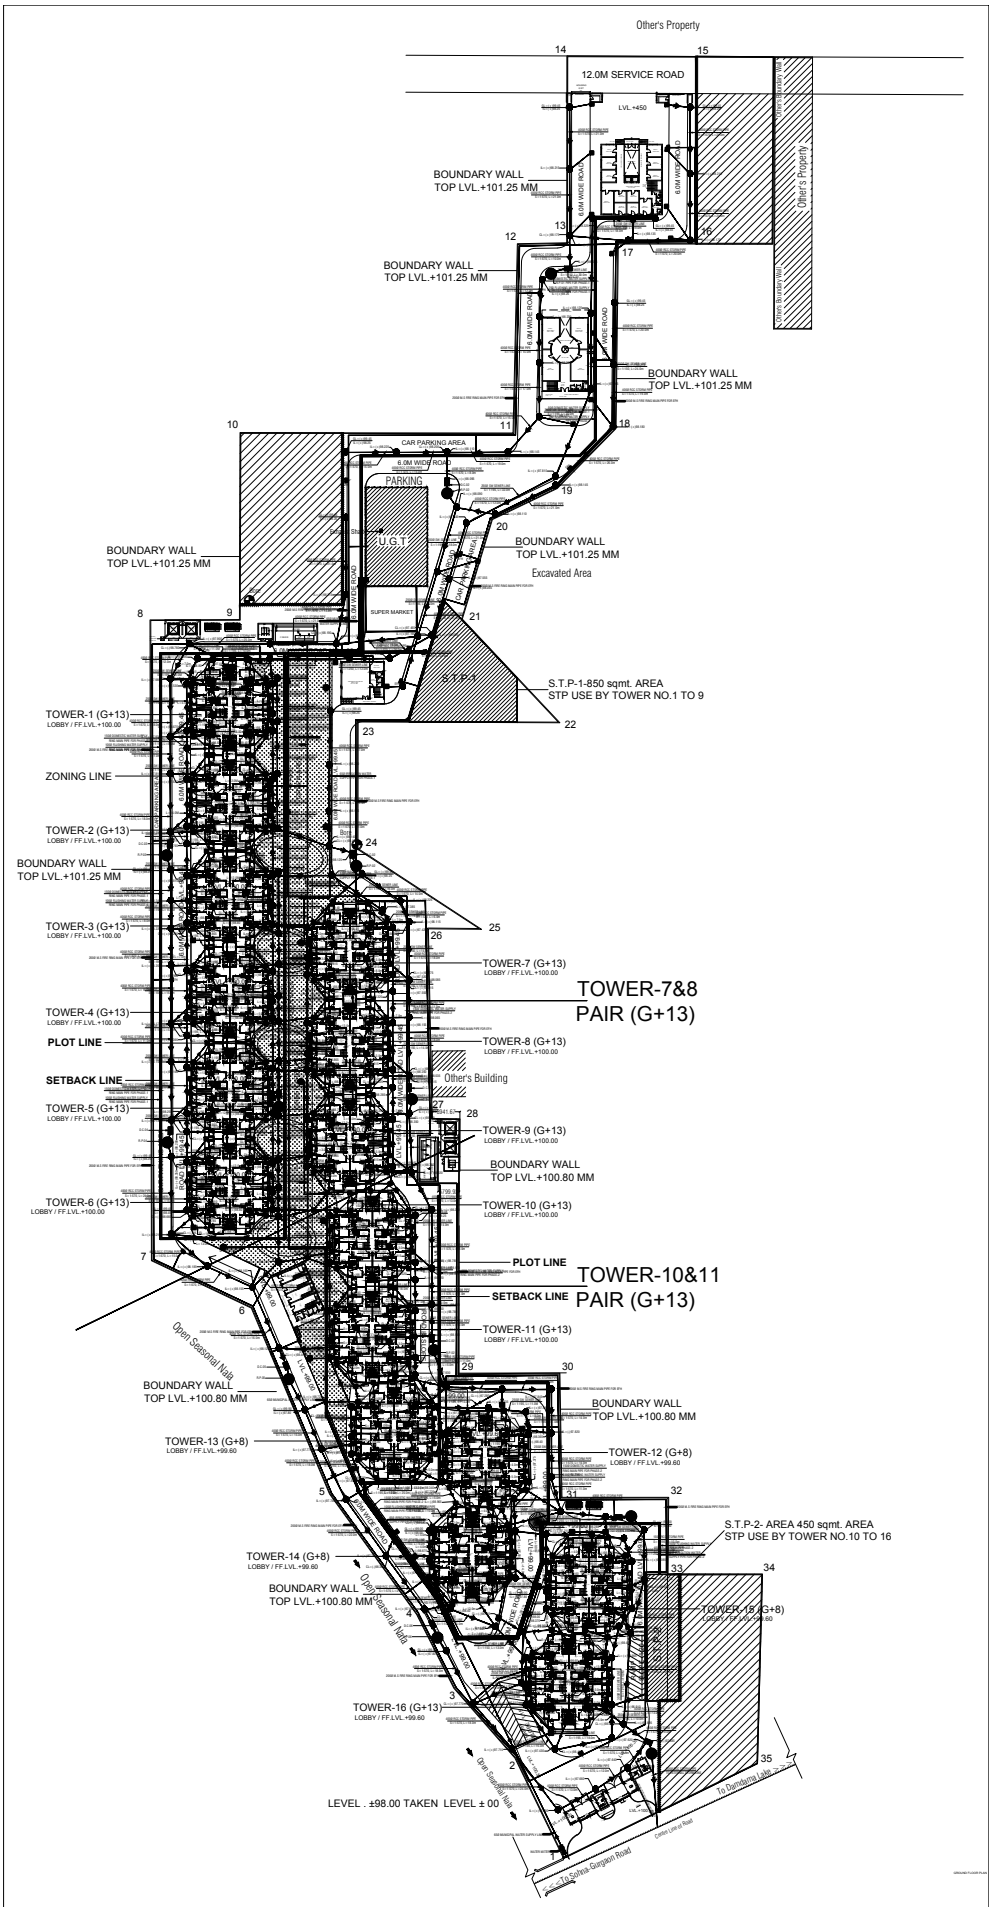


**GROUND FLOOR PLAN**
**SITE PLAN**
LEVEL . ±99.00 TAKEN LEVEL ± 00