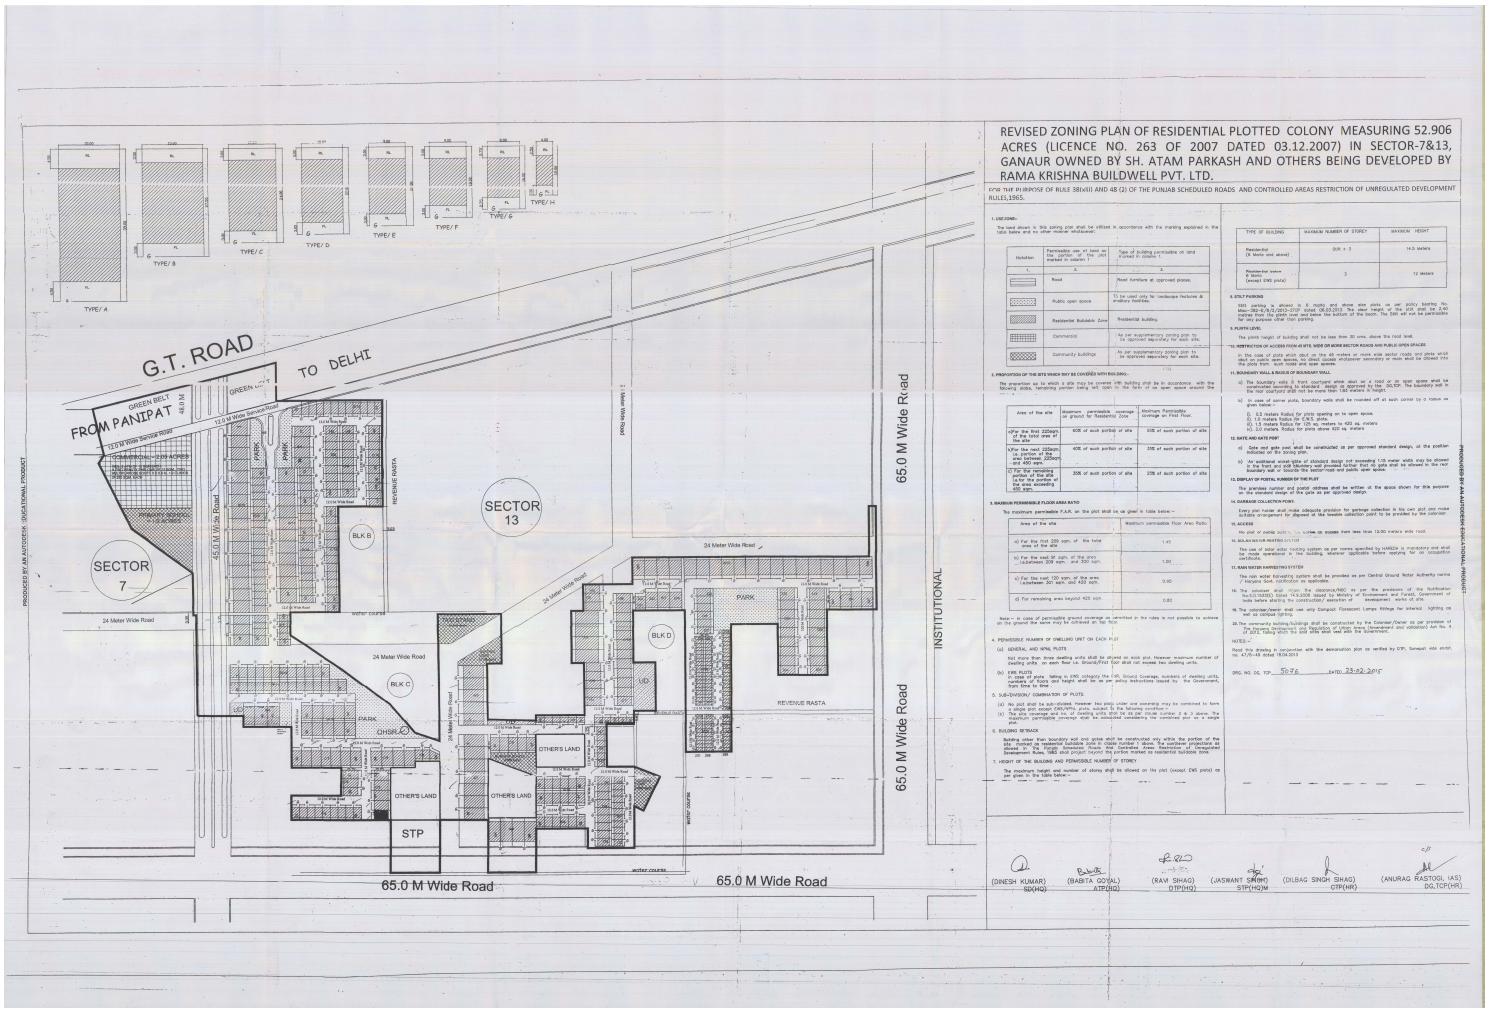
REVISED ZONING PLAN OF RESIDENTIAL PLOTTED COLONY MEASURING 52.906 ACRES (LICENCE NO. 263 OF 2007 DATED 03.12.2007) IN SECTOR-7&13, GANAUR OWNED BY SH. ATAM PARKASH AND OTHERS BEING DEVELOPED BY RAMA KRISHNA BUILDWELL PVT. LTD.
G.T. ROAD
FROM PANIPAT
TO DELHI
GREEN BELT
48.0 M
12.0 M Wide Service Road
SECTOR 7
SECTOR 13
45.0 M Wide Road
24 Meter Wide Road
65.0 M Wide Road
INSTITUTIONAL
REVENUE RASTA
PARK
BLK B
BLK C
BLK D
OTHER'S LAND
STP
water course
TYPE/ A
TYPE/ B
TYPE/ C
TYPE/ D
TYPE/ E
TYPE/ F
TYPE/ G
TYPE/ H
(DINESH KUMAR) SD(HQ)
(BABITA GOYAL) ATP(HQ)
(RAVI SIHAG) DTP(HQ)
(JASWANT SINGH) STP(HQ)M
(DILBAG SINGH SIHAG) CTP(HR)
(ANURAG RASTOGI, IAS) DG,TCP(HR)