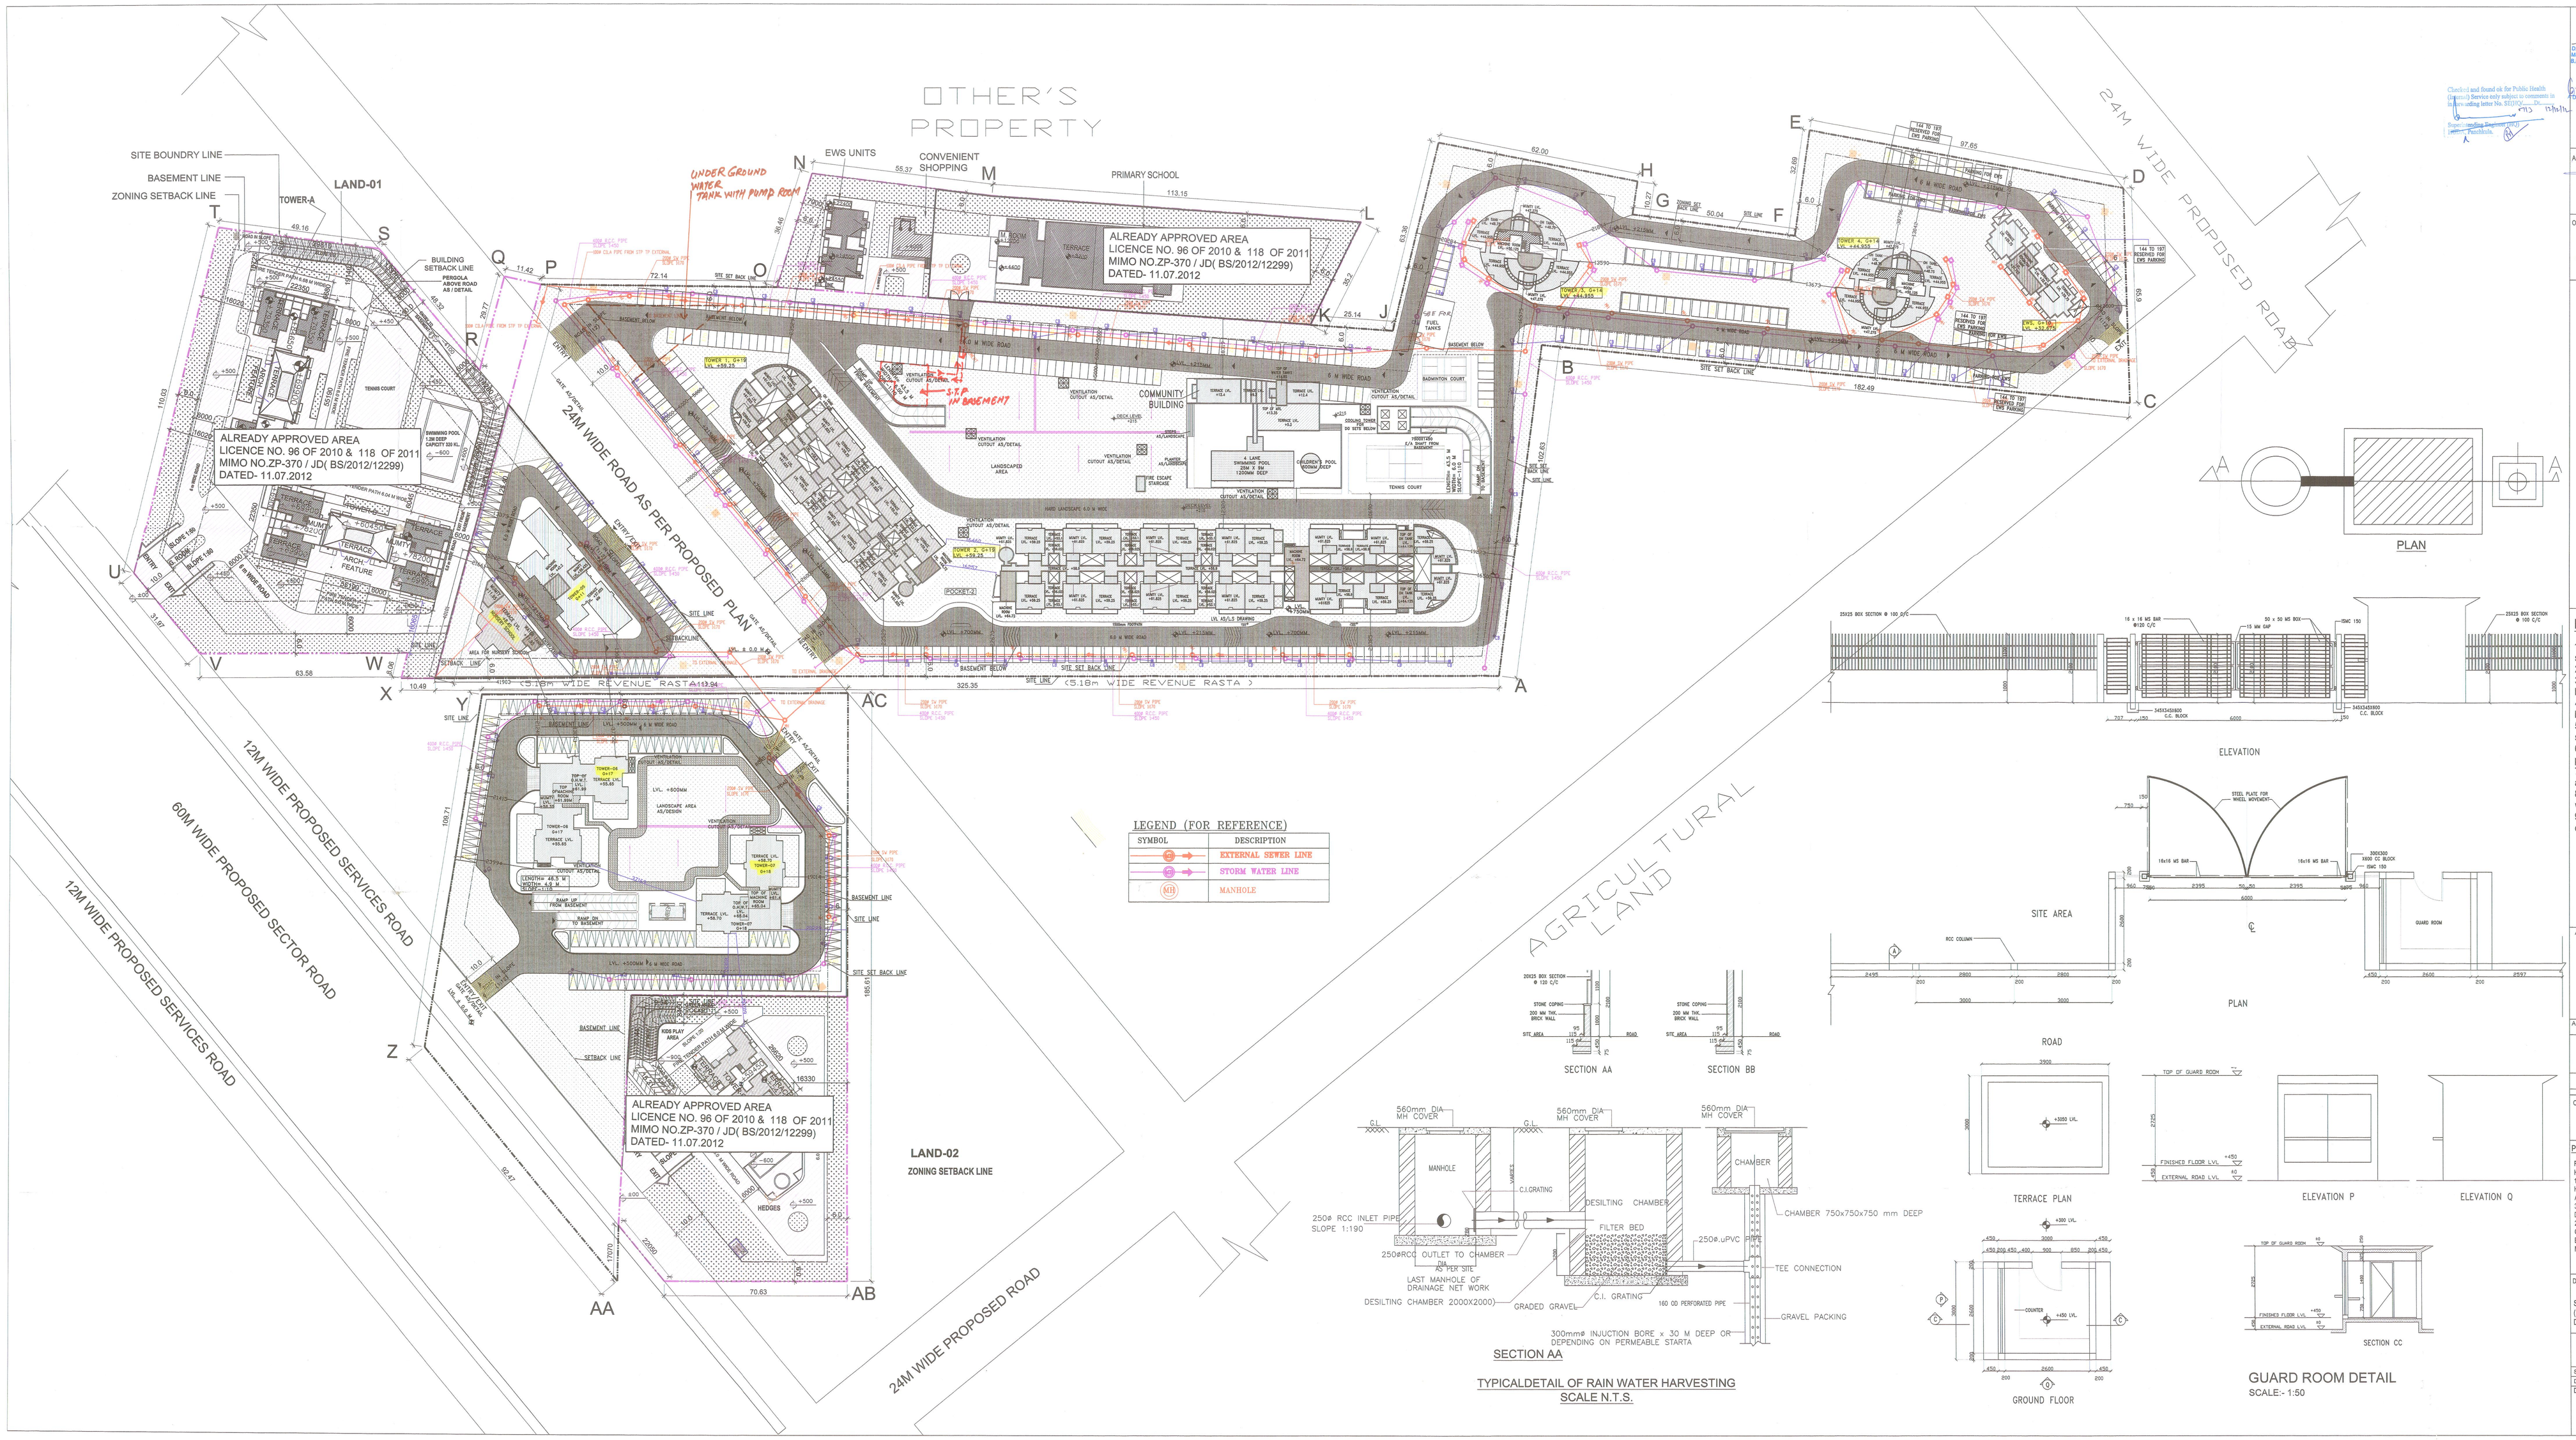

NOTES

1. Dimensions are not to be scaled.
2. All dimensions are in MM.
3. All electrical installations shall be as per provisions of NBC.
4. Fire fighting safty provisions will be as per relevant NBC
5. Gate and Boundary wall as per standard Design.
6. Service area with lift are 100% power backup.
7. Exhaust fan will be provided in all kitchens and toilets.
8. Basement has been provided with sprinkler system.
9. Extended basement slab is designed to take fire tender load.

Checked and found ok for Public Health (Sewer) Service only subject to comments in forwarding letter No. STP/[illegible] dt. [illegible]

Superintending Engineer (PH) Circle, Faridabad.

Architect's Signature

Owners' Signature

ARCHITECT SOUTH SIDE

A C A
AJOY CHOUDHURY & ASSOCIATES
ARCHITECTURE & URBAN DESIGN
SUITE #1001+1003, 10TH FLOOR
DLF GALLERIA TOWERS
DLF CITY, PHASE-IV
GURGAON-122002, HARYANA

ARCHITECT NORTH SIDE

DESIGN FORUM INTERNATIONAL
A-47 KAILASH COLONY,NEW DELHI-110048.
PHONE: 011 -46508600, FAX -46508601

Owners :-

M/S JUBILIANT MALLS PVT. LTD.

PROJECT NAME & ADDRESS

REVISED BUILDING PLANS OF GROUP HOUSING COLONY AREA MEASURING 15.4609 ACRES OUT OF TOTAL GROUP HOUSING SCHEME MEASURING 21.1804 ACRES (LICENCE NO. 13 OF 2008 DATED 31.1.2008, LICENCE NO. 96 OF 2010 DATED 3.11.2010 & LICENCE NO 118 OF 2011 DATED 28.12.2011) IN SECTOR 37C, GURGAON MANESAR URBAN COMPLEX BEING DEVELOPED BY M/S JUBILIANT MALLS PVT. LTD. AND OTHERS.

Drawing Title

SITE PLAN (SEWERAGE AND STORM WATER DRAINAGE)

SUBMISSION DRG.

Scale	1:500
Date	14-06-2013
Drawing No.	A- 02