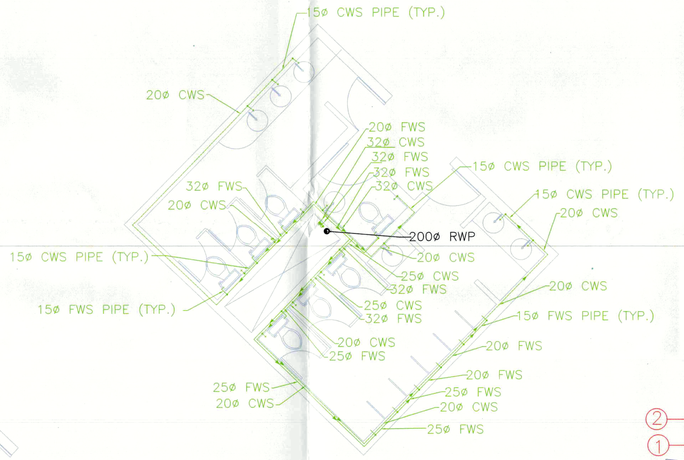

GROUND TO 14th FLOOR TOILET
DETAIL (TYPE – 1)
WATER SUPPLY

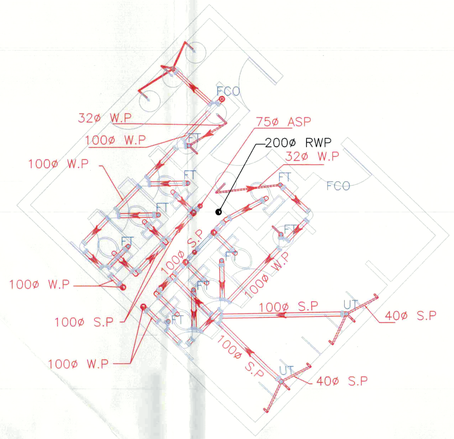

GROUND TO 14th FLOOR TOILET
DETAIL (TYPE – 1)
DRAINAGE SUPPLY

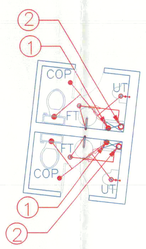

GROUND FLOOR
TOILET DETAIL (TYPE–2)
DRAINAGE SUPPLY

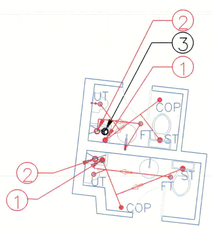

GROUND FLOOR
TOILET DETAIL (TYPE–3)
DRAINAGE SUPPLY

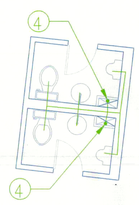

GROUND FLOOR
TOILET DETAIL (TYPE–2)
WATER SUPPLY

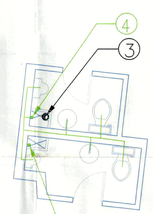

GROUND FLOOR
TOILET DETAIL (TYPE–3)
WATER SUPPLY

NOTES
ALL WATER PIPES WILL BE G.I
ALL RWP PIPES WILL BE uPVC

LEGEND

S.NO.	SYMBOL	DESCRIPTION
01.		(SP) 100ø CI SOIL PIPE
02.		(WP) 100ø CI WASTE PIPE
03.		75ø ANTISYPHONAGE PIPE
04.		(CWS) DOMESTIC COLD WATER SUPPLY
05.		(FWS) FLUSHING WATER PIPE
06.		110ø RWP
07.	FT	FLOOR TRAP
08.	FD	FLOOR DRAIN
09.		VALVE
10.		CLEAN OUT PLUG
11.		UT URINAL TRAP

LEGEND :–

SYM.	DESCRIPTION
1	100ø SOIL & VENT PIPE
2	100ø WASTE & VENT PIPE
3	150ø RAIN WATER PIPE
3a	100ø RAIN WATER PIPE
4	DOMESTIC WATER SUPPLY
5	FLUSHING WATER SUPPLY
6	75ø ANTISYPHONAGE PIPE
7	50ø DOMESTIC WATER TANK FILLING
8	40ø DOMESTIC WATER TANK FILLING
	KHURRA 450X450

Note :-

1. BUILDING WILL BE DESIGNED (STRUCTURES) AS PER RELEVENT IS CODES FOR EARTH QUAKE RESISTANCE.
2. THE BUILDING COMPLY WITH FIRE NORMS.

LEGEND: –

Project:

PROPOSED COMMERCIAL COLONY AREA MEASURING 2.961 ACRES. (LICENCE NO. 110 OF 2010 DATED 29-12-2010) IN SECTOR-82-A, GURGAON MANESAR URBAN COMPLEX BEING DEVELOPED BY SH. TEJPAL S/O SH. BADAM SINGH AND SMT. SAKUNTALA DEVI W/O SH. TEJPAL IN COLLABORATION WITH M/S VATIKA LTD.

Associate Architects

RSMS ARCHITECTS

RSMS ARCHITECTS PVT. LTD.
69,Nora Niwas Bhawani Kunj.
(Behind D2), Vasant Kunj,
New Delhi-110070.
Tel.: 011-26898616,26898617
www.rsms-arch.com

S.T.P. (G) Member B.P.G.

AD DD PA ATP

Checked and found ok for Public Health (Internal) Services only subject to ... in forwarding letter No. SE(HQ)/ ... dt. ... 5/8/11

Superintending Engineer (HQ) Hqrs. Panchkula

ARCHITECT'S SEAL & SIGNATURE

OWNER'S SEAL & SIGNATURE

RSMS Architects Pvt. Ltd.
Ardamsagit Singh Sawhney
CA/90/12848
+91-9810751652
ardamsin@rsms-arch.com

JULY-2011	Scale : 1:50	
Drawing Title:– TOILET DETAIL BLOCK-D		Drawing No:– T-01

VATIKA TOWN SQUARE.