16/19

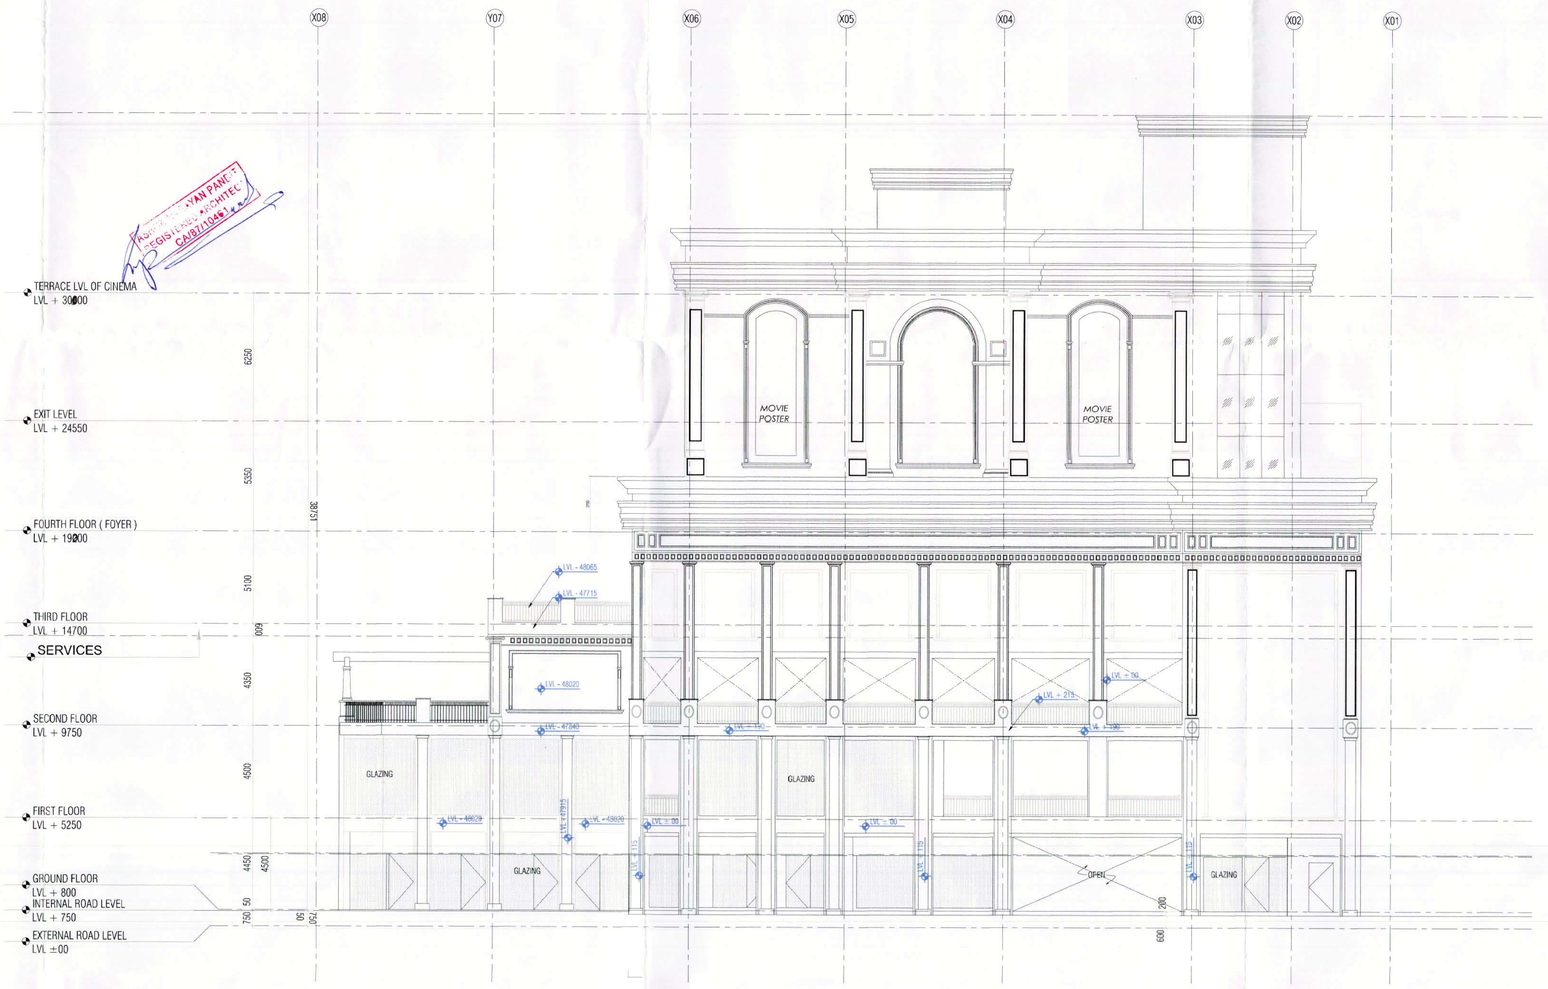

ELEVATION - 2

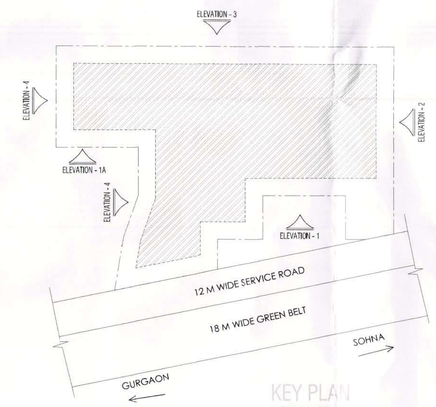

KEY PLAN

ALL CORRECTIONS DONE BY ME

OWNER TERRACE LVL +30000
ROOF FOOR HEIGHT 2400
SERVICE TERRACE LVL +32650

ASHOK NARAYAN PANDIT
REGISTERED ARCHITECT
CA/87/10461

For Elan Buildcon Private Limited
Authorised Signatory

OWNER SIGNATURE

ASHOK NARAYAN PANDIT
REGISTERED ARCHITECT
CA/87/10461

ARCHITECT SIGNATURE

PROJECT TITLE

REVISED BUILDING PLAN FOR COMMERCIAL COLONY MEASURING 2.00ACRES (LICENCE NO.84 OF 2012 DATED 28-08-2012) IN SECTOR-67,GURGAON MANESAR URBAN COMPLEX BEING DEVELOPED BY ELAN BUILDCON PVT.LTD.

DWG. TITLE

ELEVATIONS - 02

DATE	SCALE	DWG. NO.
10-07-19	1:150	SUM-12
DRAWN BY	NORTH	

ACPL
Architecture Management Planning
ISO 9001:2008
ACPL DesignLtd
J-103 South Extension -I New Delhi 110049 India
T: +91 11 24622195 +91 11 24646709
E: contact@acplonline.com F: +91 11 24634069
www.acplonline.com

STP (HQ)
STP Member Secretary BPC
Chief Town Planner BPC
CTP (HQ) Chairman BPC
JD
PA
ATP

This is a " PROVISIONAL APPROVED BUILDING PLAN " only for purpose of inviting objections from the general public

STP (HQ)
Directorate of Town and Country Planning, Haryana, Chandigarh

A.D.R.D. (HQ)
DFS PKL.,
Member B.P.C.

Rajesh Dutt
JD(HQ)