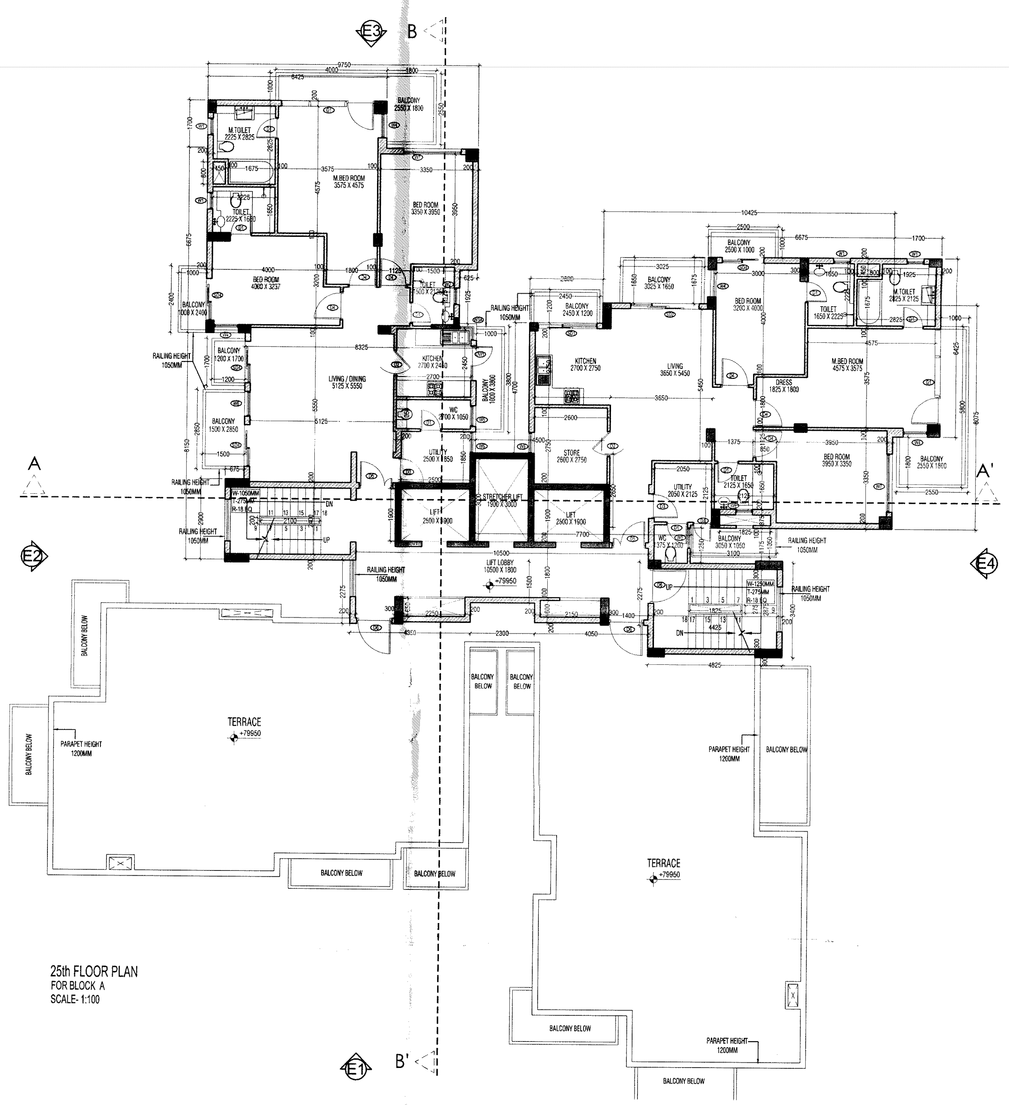

25th FLOOR PLAN
FOR BLOCK A
SCALE- 1:100

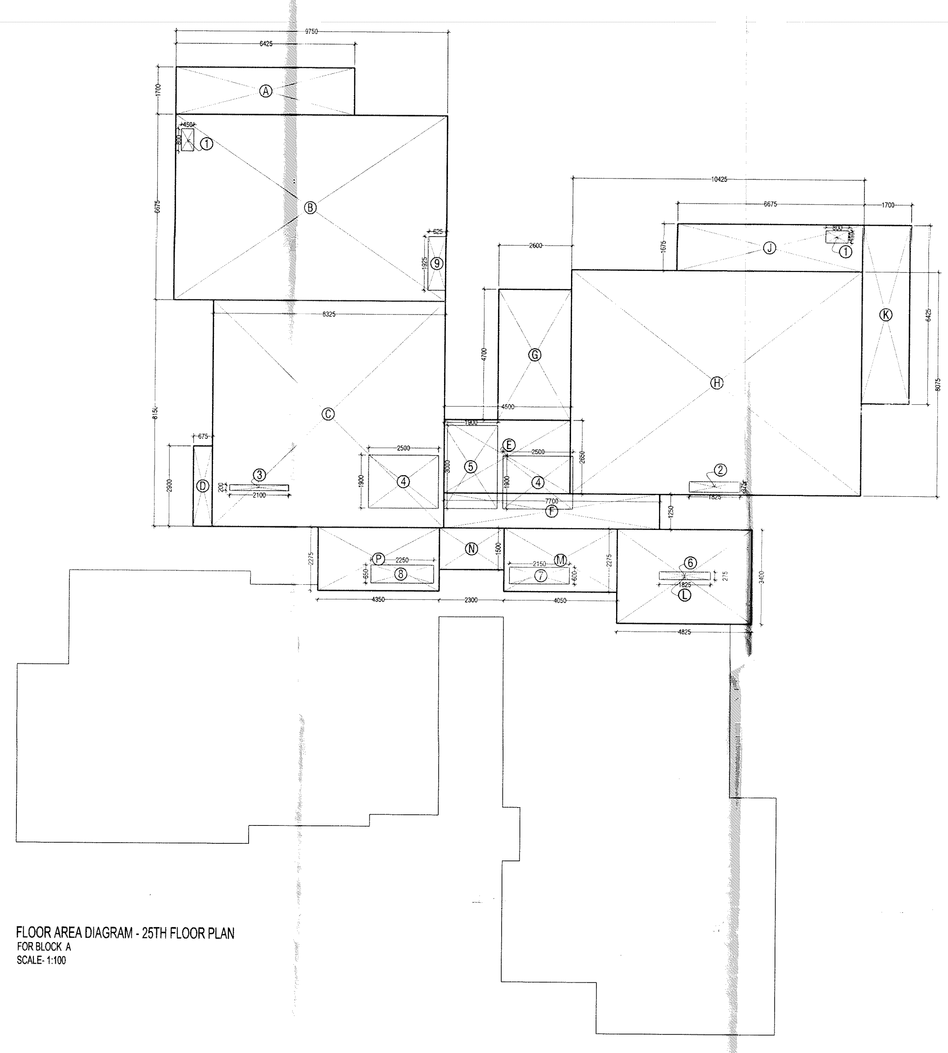

FLOOR AREA DIAGRAM - 25TH FLOOR PLAN
FOR BLOCK A
SCALE- 1:100

FLOOR AREA- 25TH FLOOR FOR BLOCK A				
NO.	WIDTH	LENGTH	Nos.	AREA in SqM
ADDITIONS				
A	6.425	1.700	1	10.923
B	9.750	6.675	1	65.081
C	8.325	8.150	1	67.849
D	0.675	2.900	1	1.958
E	4.500	2.650	1	11.925
F	7.700	1.250	1	9.625
G	2.600	4.700	1	12.220
H	10.425	8.075	1	84.182
J	6.675	1.675	1	11.181
K	1.700	6.425	1	10.923
L	4.825	3.400	1	16.405
M	4.050	2.275	1	9.214
N	2.300	1.500	1	3.450
P	4.350	2.275	1	9.896
TOTAL ADDITIONS				324.830
SUBTRACTIONS				
1	0.450	0.800	2	0.7200
2	0.375	1.825	1	0.6844
3	2.100	0.200	1	0.4200
4	2.500	1.900	2	9.5000
5	1.900	3.000	1	5.7000
6	1.825	0.275	1	0.5019
7	2.150	0.600	1	1.2900
8	2.250	0.650	1	1.4625
9	0.625	1.925	1	1.2031
TOTAL SUBTRACTIONS				21.482
TOTAL AREA				303.348

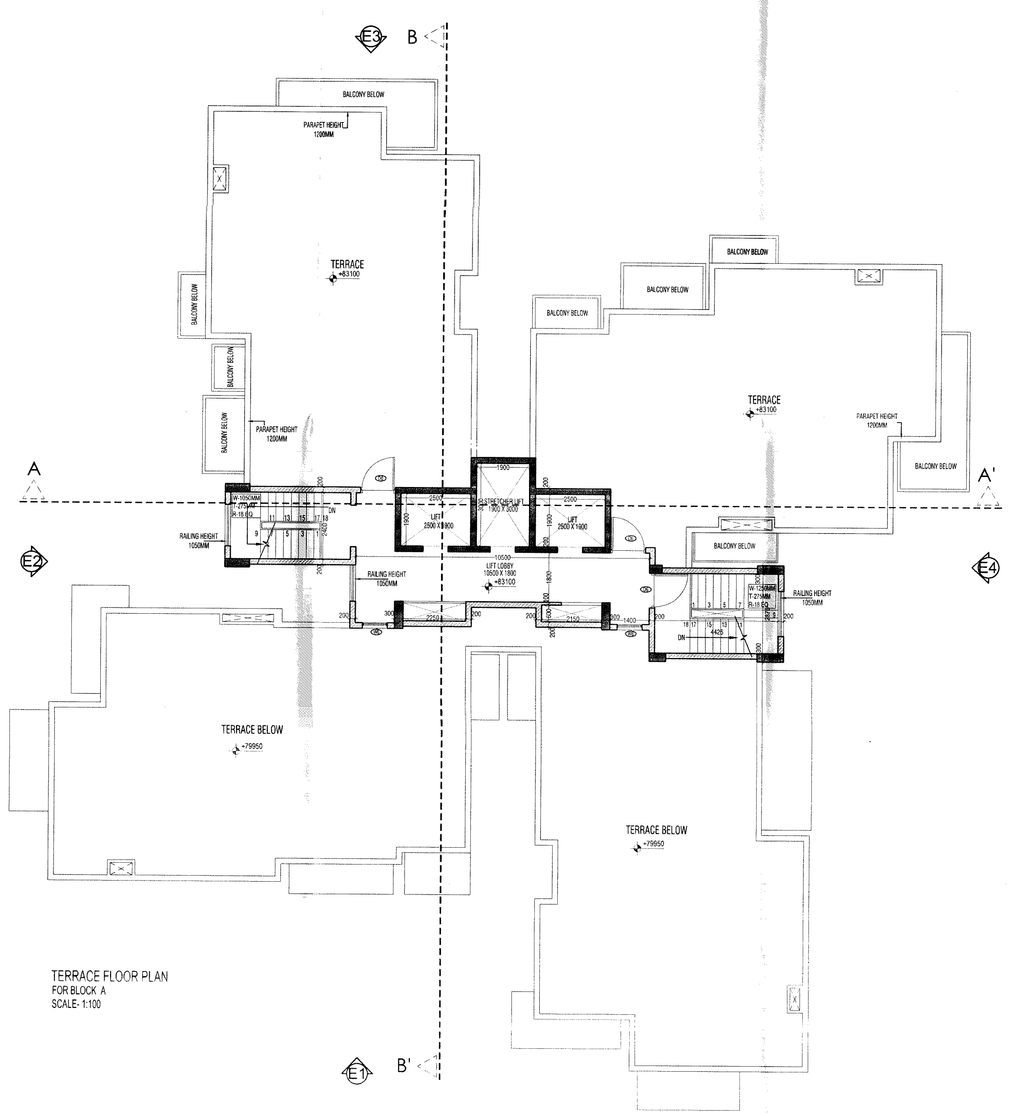

TERRACE FLOOR PLAN
FOR BLOCK A
SCALE- 1:100

Notes

1. ALL LIFTS SHALL HAVE 100% POWER BACK-UP.
2. ALL ELECTRICAL INSTALLATIONS SHALL BE AS PER PROVISIONS OF NBC.
3. VENTILATION IN BASEMENTS SHALL BE AS PER RELEVANT NBC PROVISIONS 10- 15 AIR CHANGES PER HOUR FOR NORMAL OPERATION 30 AIR CHANGES PER HOUR FOR OPERATION IN CASE OF FIRE
4. FIRE-FIGHTING / SAFETY PROVISIONS WILL BE AS PER RELEVANT NBC PROVISIONS
5. BUILDING STRUCTURE DESIGNED EARTH QUAKE RESISTANT
6. ALL RAMPS ARE IN 1:10 SLOP FOR CARS & 1:20 FOR HANDICAPS UNTIL UNLESS SPECIFIED
7. 200 mm WIDE (AAC) BLOCKS SHALL BE USED FOR EXTERNAL WALLS & 100 MM WIDE (AAC) BLOCKS SHALL BE USED FOR INTERNAL WALLS
8. KITCHEN & TOILETS EXHAUST FAN PROVIDED / MECHANICALLY LIT & VENTILATED.

Key Plan

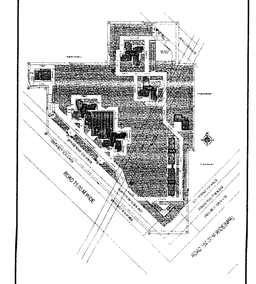

SANCTIONED

To be read in conjunction with Memo No. 0/2/ Dated 2011/2

O.T.P. (HQ) Member B.P.C. | S.T.P. (G) Member B.P.C. | O.T.P. (M.A.) Chairman B.P.C.

AD JD PA SD ATP

Architects Signature
BALJEET KUMAR, Architect
Council of Architecture
Registration No. CA/2008/42228

Owner's Signature

Clients
M/S MAHAGORI ESTATES PVT. LTD.

Architects
Arcop Associates Pvt. Ltd.
E-108, Greater Kailash Enclave-I
New Delhi, India Ph. 26242050

Job Title
"PROPOSED Building Plan of Group Housing scheme on land measuring 11.25 ACRES (License no. 104 of 2011 dated 11/12/2011) in Sector 102, Gurgaon Manesar Urban Complex being developed by MAHAGORI ESTATES PVT. LTD.

Drawing Title
FLOOR PLANS & AREA DIAGRAM
BLOCK A

Job No.		Drawing No.
2011/68		A – 13
Drawn: ROHIT	Checked: BK	
Date: 07.02.12	Scale: 1:100	Revisions: 0