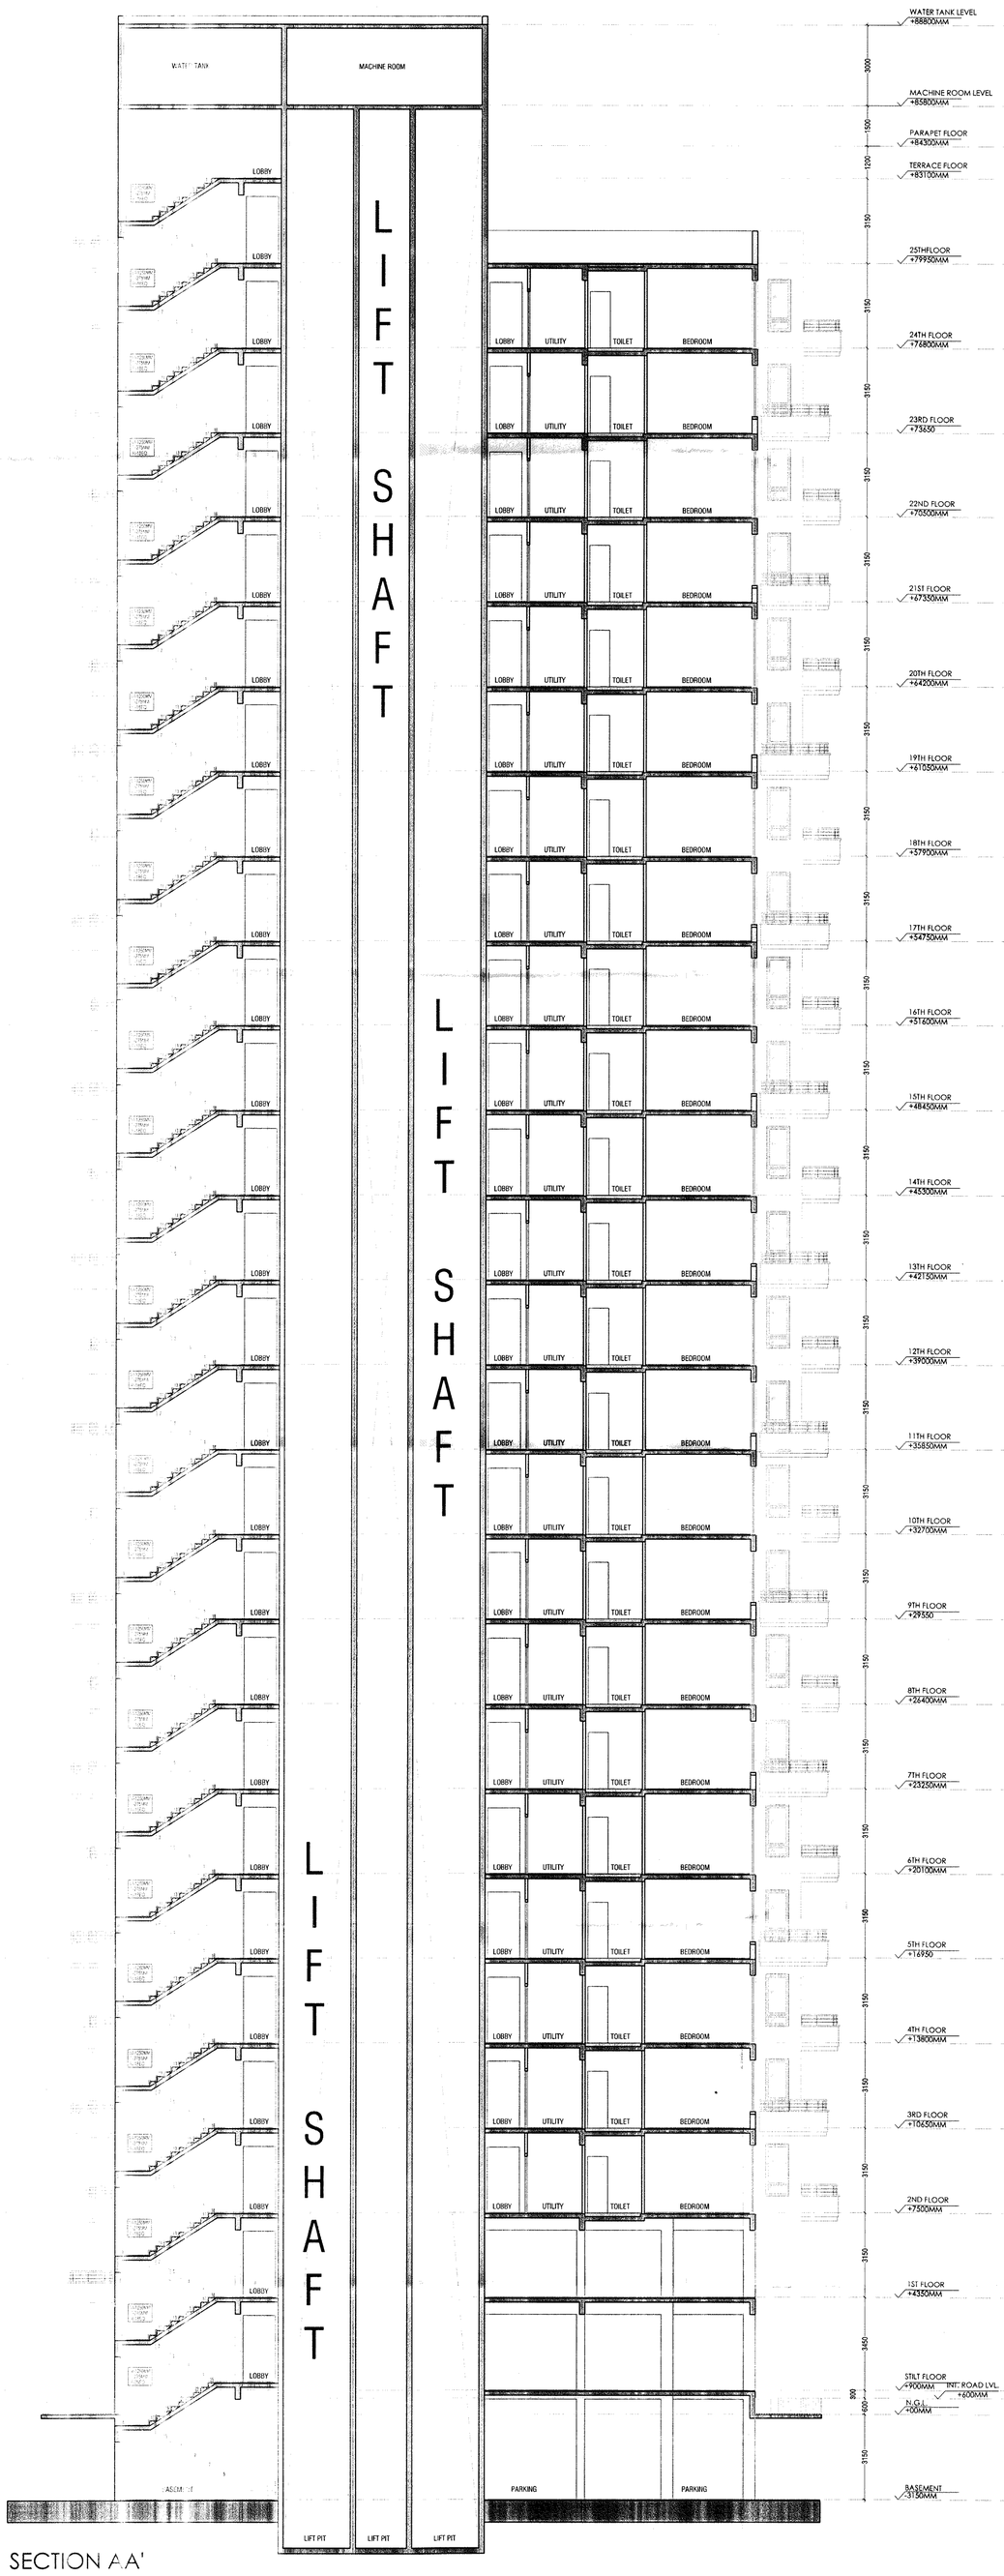

SECTION A-A'

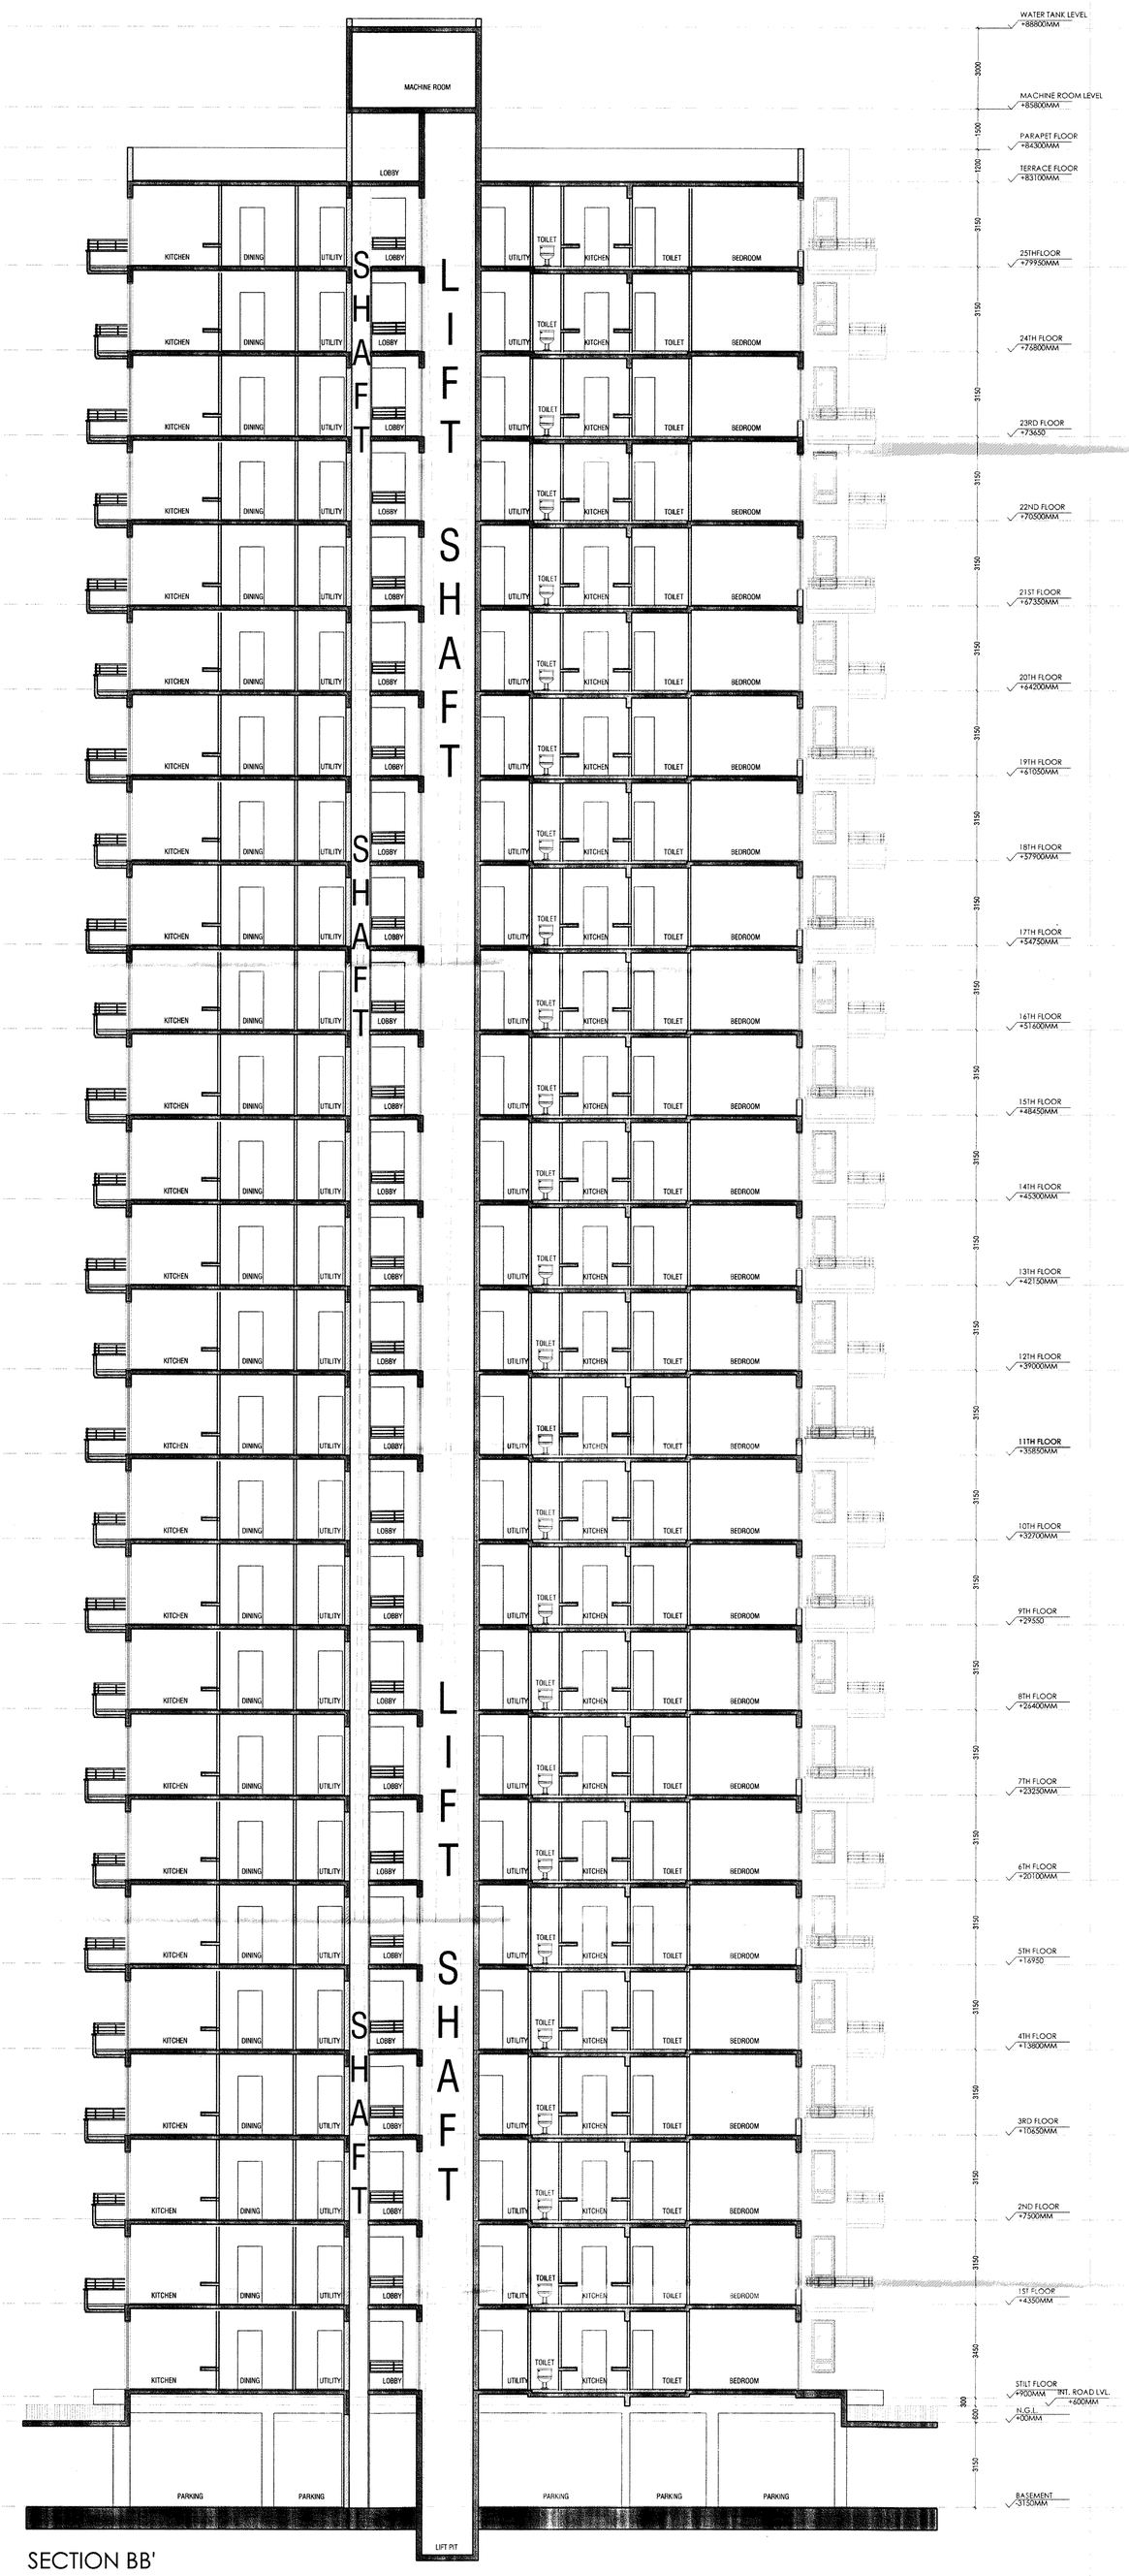

SECTION BB'

SANCTIONED

To be read in conjuction with memo No. 9936 Dtd. 8/6/12

Key Plan

Notes

Drawing title: "PROPOSED Building Plan of Group Housing scheme on land measuring 11.25 ACRES (License no. 106 of 2011 and 10 of 2012) in Sector 107 Gurgaon Manesar Urban Complex being developed by M/S MAHAGORI ESTATES PVT. LTD."

Drawing title: BLOCK - C&D

Job no.: 2011/68 | Drawn: ROHIT | Checked: BK | Date: 05.02.12 | Scale: 1:100

Drawing no.: A-28

Revisions: 0

Architects: Arcop Associates Pvt. Ltd.
E-195, Greater Kailash Enclave - II, New Delhi, India. Ph. 26420260

Clients: M/S MAHAGORI ESTATES PVT. LTD.

Owner's Signature

Architect's Signature: BALJEET KUMAR, Architect, Council of Architecture Registration No. CA/2008-42228

ATP AD PA SD

Chief Town Planner (HQ) Haryana Shehri Vikas Pradhikaran

Chief Town Planner H.S.V.P.

Chief Town Planner H.P.C.