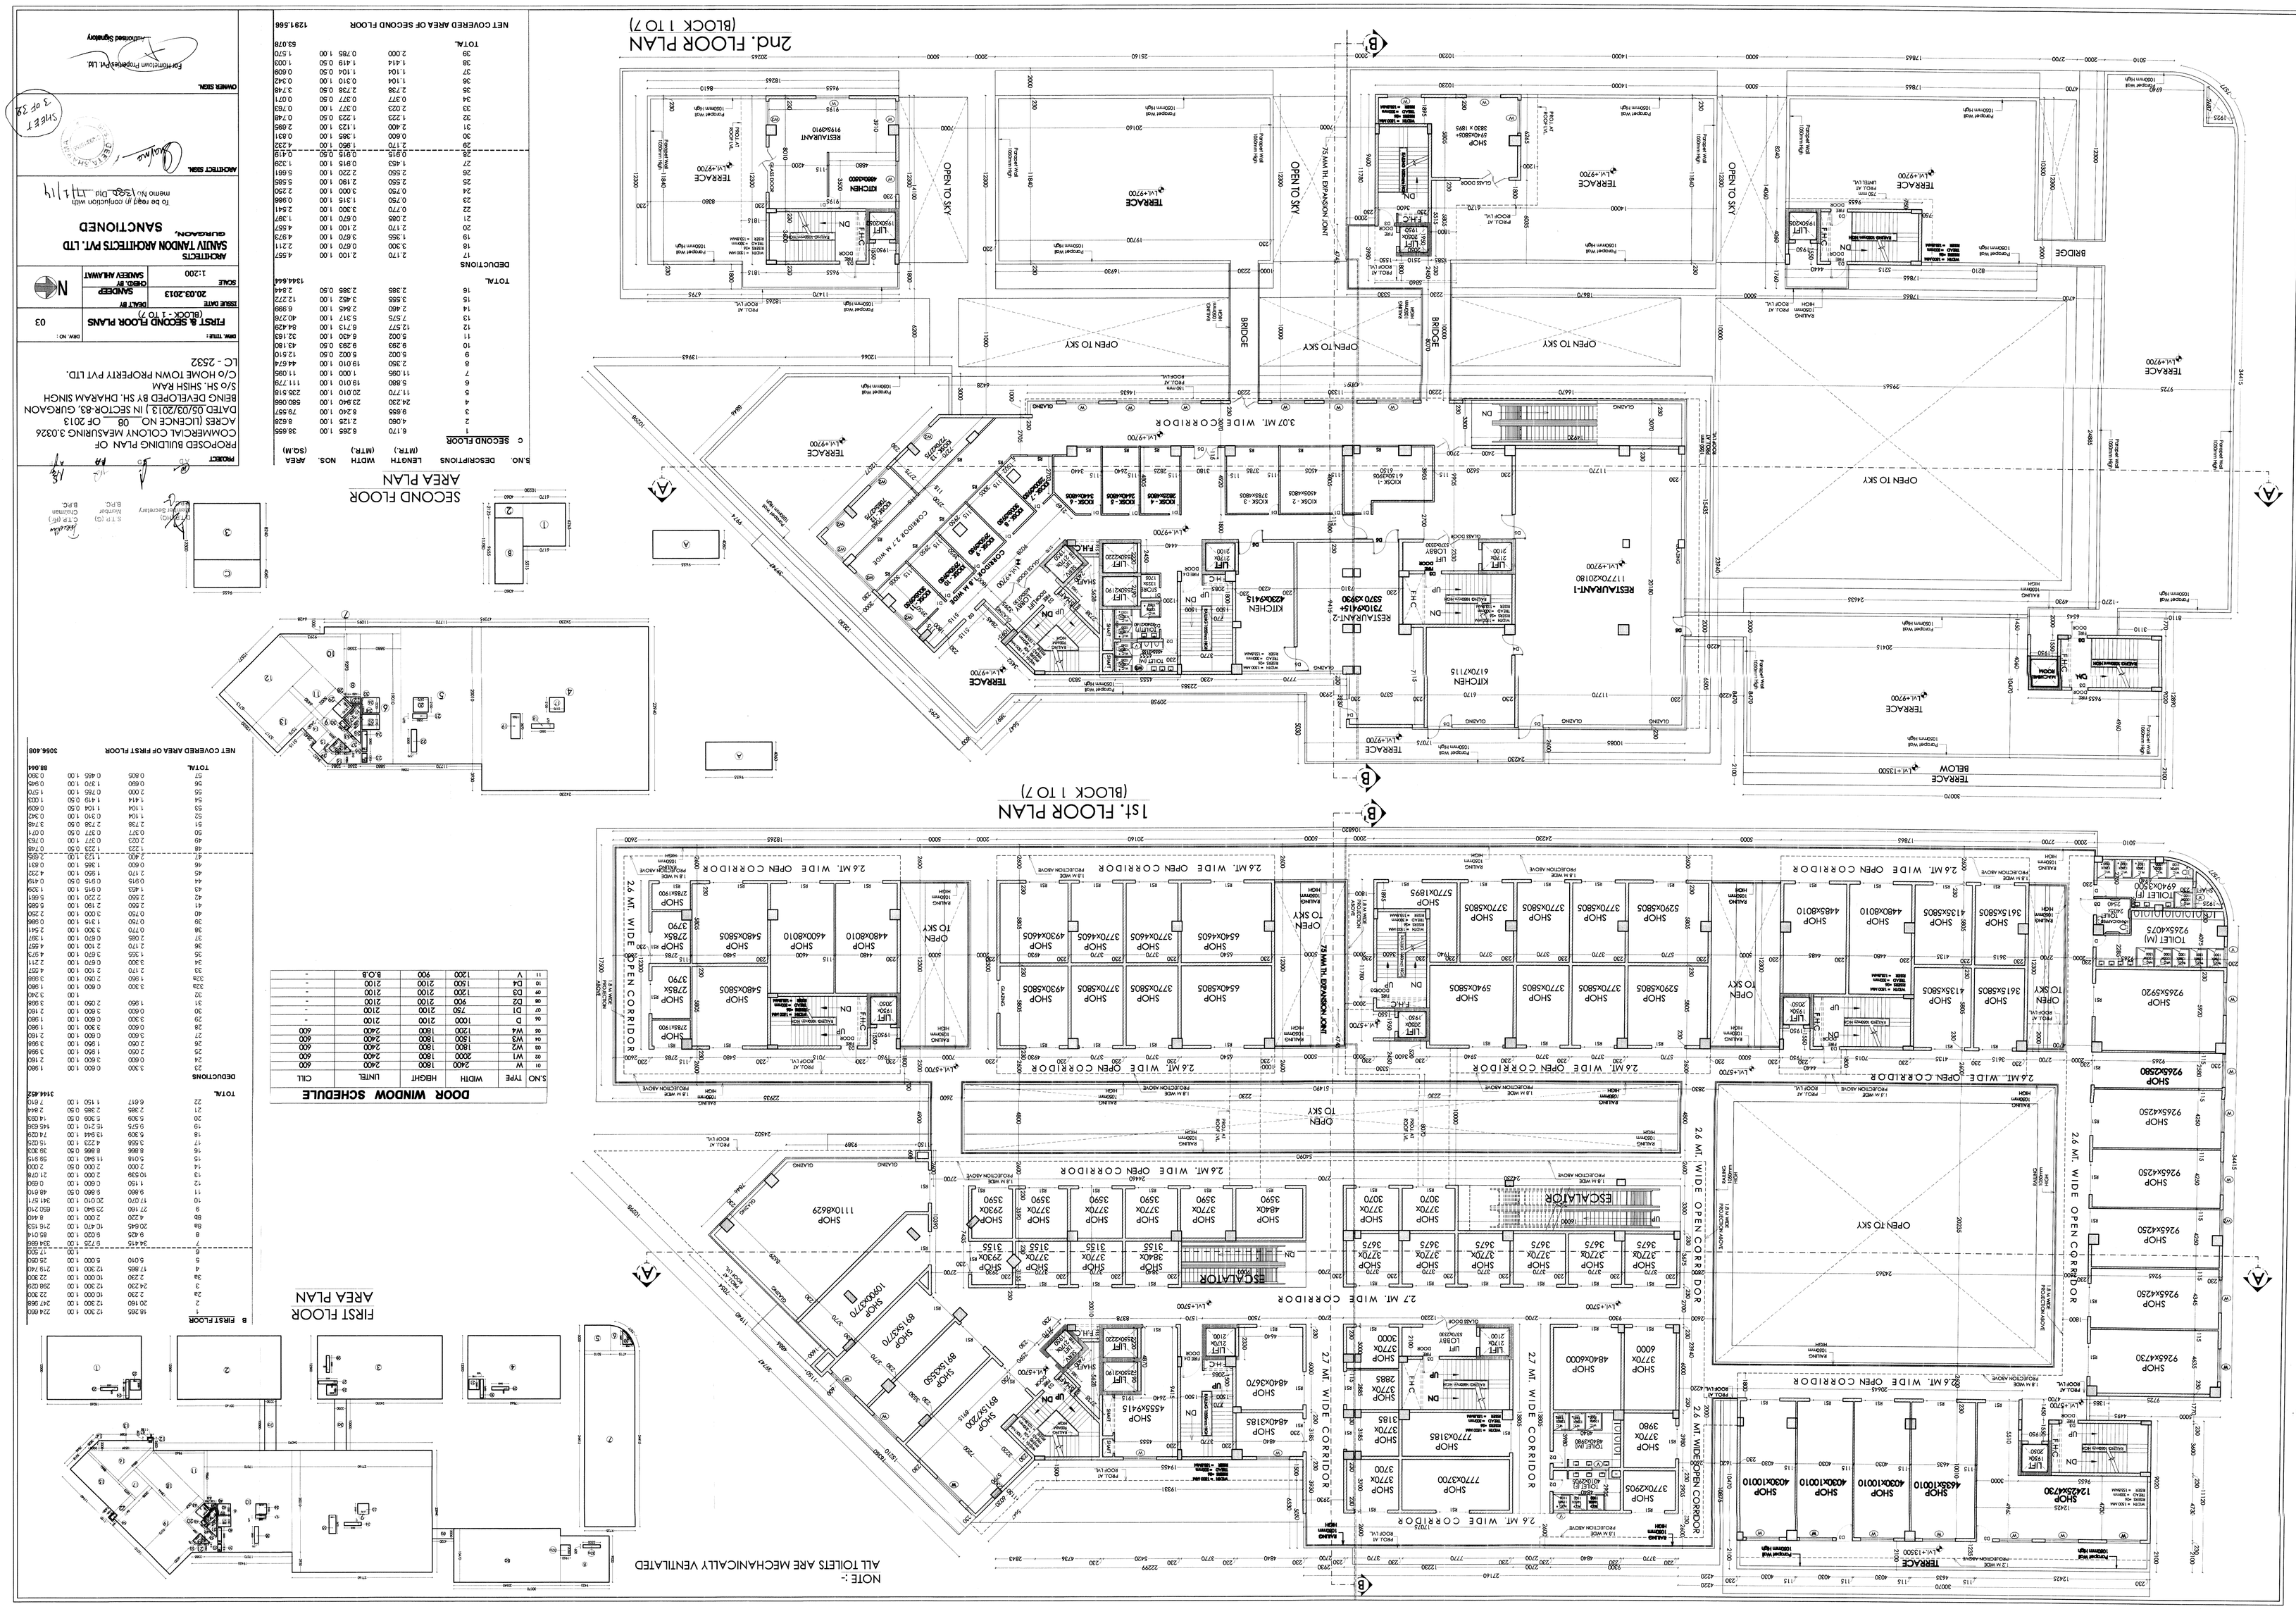

DOOR WINDOW SCHEDULE

S.NO	TYPE	WIDTH	HEIGHT	LINTEL	CILL
01	W	2400	1800	2400	600
02	WT	3000	1800	2400	600
03	W3	1800	1800	2400	600
04	W5	1500	1800	2400	600
05	W4	1200	1800	2400	600
06	D	1000	2100	2100	-
07	D1	750	2100	2100	-
08	D2	900	2100	2100	-
09	D3	1200	2100	2100	-
10	D4	1500	2100	2100	-
11	V	1200	900	2100	-

B FIRST FLOOR

S.NO.	DESCRIPTIONS	LENGTH (MTR.)	WIDTH (MTR.)	NOS.	AREA (SQ.M)
1		18.265	12.300	1	224.660
2		20.160	12.300	1	247.968
3a		24.230	10.000	1	242.300
3b		24.230	12.300	1	298.029
4		2.230	10.000	1	22.300
5		5.010	5.000	1	25.050
6			1.100	1	12.500
7		34.415	9.725	1	334.686
8		9.425	9.020	1	85.014
8a		20.645	10.470	1	216.153
8b		4.230	2.000	1	8.460
9		27.160	20.940	1	568.210
10		17.070	20.010	1	341.571
11		9.860	5.860	1	57.816
12		1.150	0.600	1	0.690
13		10.039	2.000	1	21.078
14		7.000	2.000	1	14.000
15		5.018	11.940	1	59.915
16		8.866	0.500	1	4.433
17		9.558	4.223	1	40.356
18		5.309	13.944	1	74.029
19		5.675	19.210	1	108.974
20		5.309	0.500	1	2.655
21		2.385	0.500	1	1.193
22		6.617	1.150	1	7.610
23		3.300	0.600	1	1.980
24		0.600	3.600	1	2.160
25		1.950	0.600	1	1.170
26		2.050	1.950	1	3.998
27		0.600	3.600	1	2.160
28		0.600	3.300	1	1.980
29		3.300	0.600	1	1.980
30		0.600	3.600	1	2.160
31		1.950	2.050	1	3.998
32		3.300	0.600	1	1.980
32a		3.300	0.600	1	1.980
32b		1.950	2.050	1	3.998
33		2.170	2.100	1	4.557
34		3.300	0.670	1	2.211
35		1.555	3.670	1	5.705
36		2.085	0.670	1	1.397
37		2.170	1.100	1	2.387
38		1.415	0.915	1	1.294
39		2.000	1.100	1	2.200
40		0.750	3.000	1	2.250
41		2.550	1.915	1	4.883
42		2.550	2.220	1	5.661
43		1.463	0.915	1	1.338
44		1.414	1.900	1	2.687
45		2.170	1.900	1	4.123
46		0.600	1.365	1	0.819
47		2.400	1.123	1	2.695
48		1.223	0.377	1	0.461
49		2.023	0.377	1	0.763
50		0.377	0.377	1	0.071
51		2.738	0.377	1	1.032
52		1.104	0.310	1	0.342
53		1.104	1.104	1	1.219
54		1.414	1.419	1	2.007
55		2.000	0.785	1	1.570
56		0.660	1.310	1	0.865
57		0.605	0.465	1	0.281
	TOTAL				88.464

NET COVERED AREA OF FIRST FLOOR 2056.408

SECOND FLOOR AREA PLAN

S.NO.	DESCRIPTIONS	LENGTH (MTR.)	WIDTH (MTR.)	NOS.	AREA (SQ.M)
C	SECOND FLOOR				
1		6.170	8.265	1	36.655
2		1.125	4.060	1	4.568
3		9.655	8.240	1	79.557
4		24.230	23.940	1	580.066
5		11.770	20.010	1	235.516
6		5.680	19.910	1	111.179
7		11.095	1.000	1	11.095
8		2.350	19.910	1	44.674
9		5.002	5.002	0.50	12.510
10		9.293	9.293	0.50	43.180
11		5.002	6.430	1.00	32.163
12		12.577	5.713	1.00	64.428
13		7.575	5.317	1.00	40.278
14		2.460	2.615	1.00	6.899
15		3.555	3.452	1.00	12.272
16		2.385	2.385	0.50	2.844
TOTAL					1544.644

DEDUCTIONS

17		2.170	2.100	1.00	4.557
18		3.300	0.670	1.00	2.211
19		1.365	5.670	1.00	4.975
20		2.170	2.100	1.00	4.557
21		2.085	0.670	1.00	1.397
22		0.770	3.300	1.00	2.541
23		0.750	3.000	1.00	2.250
24		1.915	0.915	1.00	0.996
25		2.550	2.190	1.00	5.585
26		2.550	2.220	1.00	5.661
27		1.453	0.915	1.00	1.329
28		0.915	0.915	0.50	0.419
29		2.170	1.960	1.00	4.253
30		0.600	1.365	1.00	0.819
31		2.400	1.123	1.00	2.695
32		1.223	1.223	0.50	0.748
32a		1.223	1.223	0.50	0.748
32b		2.023	0.377	1.00	0.763
33		2.738	0.377	0.50	0.516
34		1.104	0.377	0.50	0.208
35		2.738	0.377	0.50	0.516
36		1.104	0.310	1.00	0.342
37		2.023	0.377	1.00	0.763
38		1.223	1.223	0.50	0.748
39		2.400	1.123	1.00	2.695
40		0.750	3.000	1.00	2.250
41		1.915	1.915	1.00	3.666
42		2.550	2.220	1.00	5.661
43		1.463	0.915	1.00	1.338
44		1.414	1.900	1.00	2.687
45		2.170	1.900	1.00	4.123
46		0.600	1.365	1.00	0.819
47		2.400	1.123	1.00	2.695
48		1.223	0.377	1.00	0.461
49		2.023	0.377	1.00	0.763
50		0.377	0.377	0.50	0.071
51		2.738	0.377	0.50	0.516
52		1.104	0.310	1.00	0.342
53		1.104	1.104	0.50	0.609
54		1.414	1.104	0.50	0.781
55		2.000	1.100	0.50	1.100
56		0.660	1.310	1.00	0.865
57		0.605	0.465	1.00	0.281
TOTAL					63.078

NET COVERED AREA OF SECOND FLOOR 1291.566

PROJECT: PROPOSED BUILDING PLAN OF COMMERCIAL COLONY AREA SURING 3.0326 ACRES (LICENCE NO. 08 OF 2013 DATED 05/09/2013) IN SECTOR-83, GURGAON BEING DEVELOPED BY SH. DHARAM SINGH S/o SH. SHISH RAM C/o HOME TOWN PROPERTY PVT LTD. LC - 2532

DWG. TITLE: FIRST & SECOND FLOOR PLANS (BLOCK - 1 TO 7)

DWG. NO.: 03

ISSUE DATE: 20.03.2013 | DRAWN BY: SANDEEP | SCALE: 1:200 | CHECK. BY: SANJEEV AHLAWAT

N

ARCHITECTS: SANJIV TANDON ARCHITECTS PVT. LTD. GURGAON.

SANCTIONED

To be read in conjunction with memo No. \ 2820 Dtd 17/7/14

ARCHITECT SIGN.

OWNER SIGN.

For Firstcloud Properties Pvt. Ltd.
Authorised Signatory

SHEET 3 OF 39