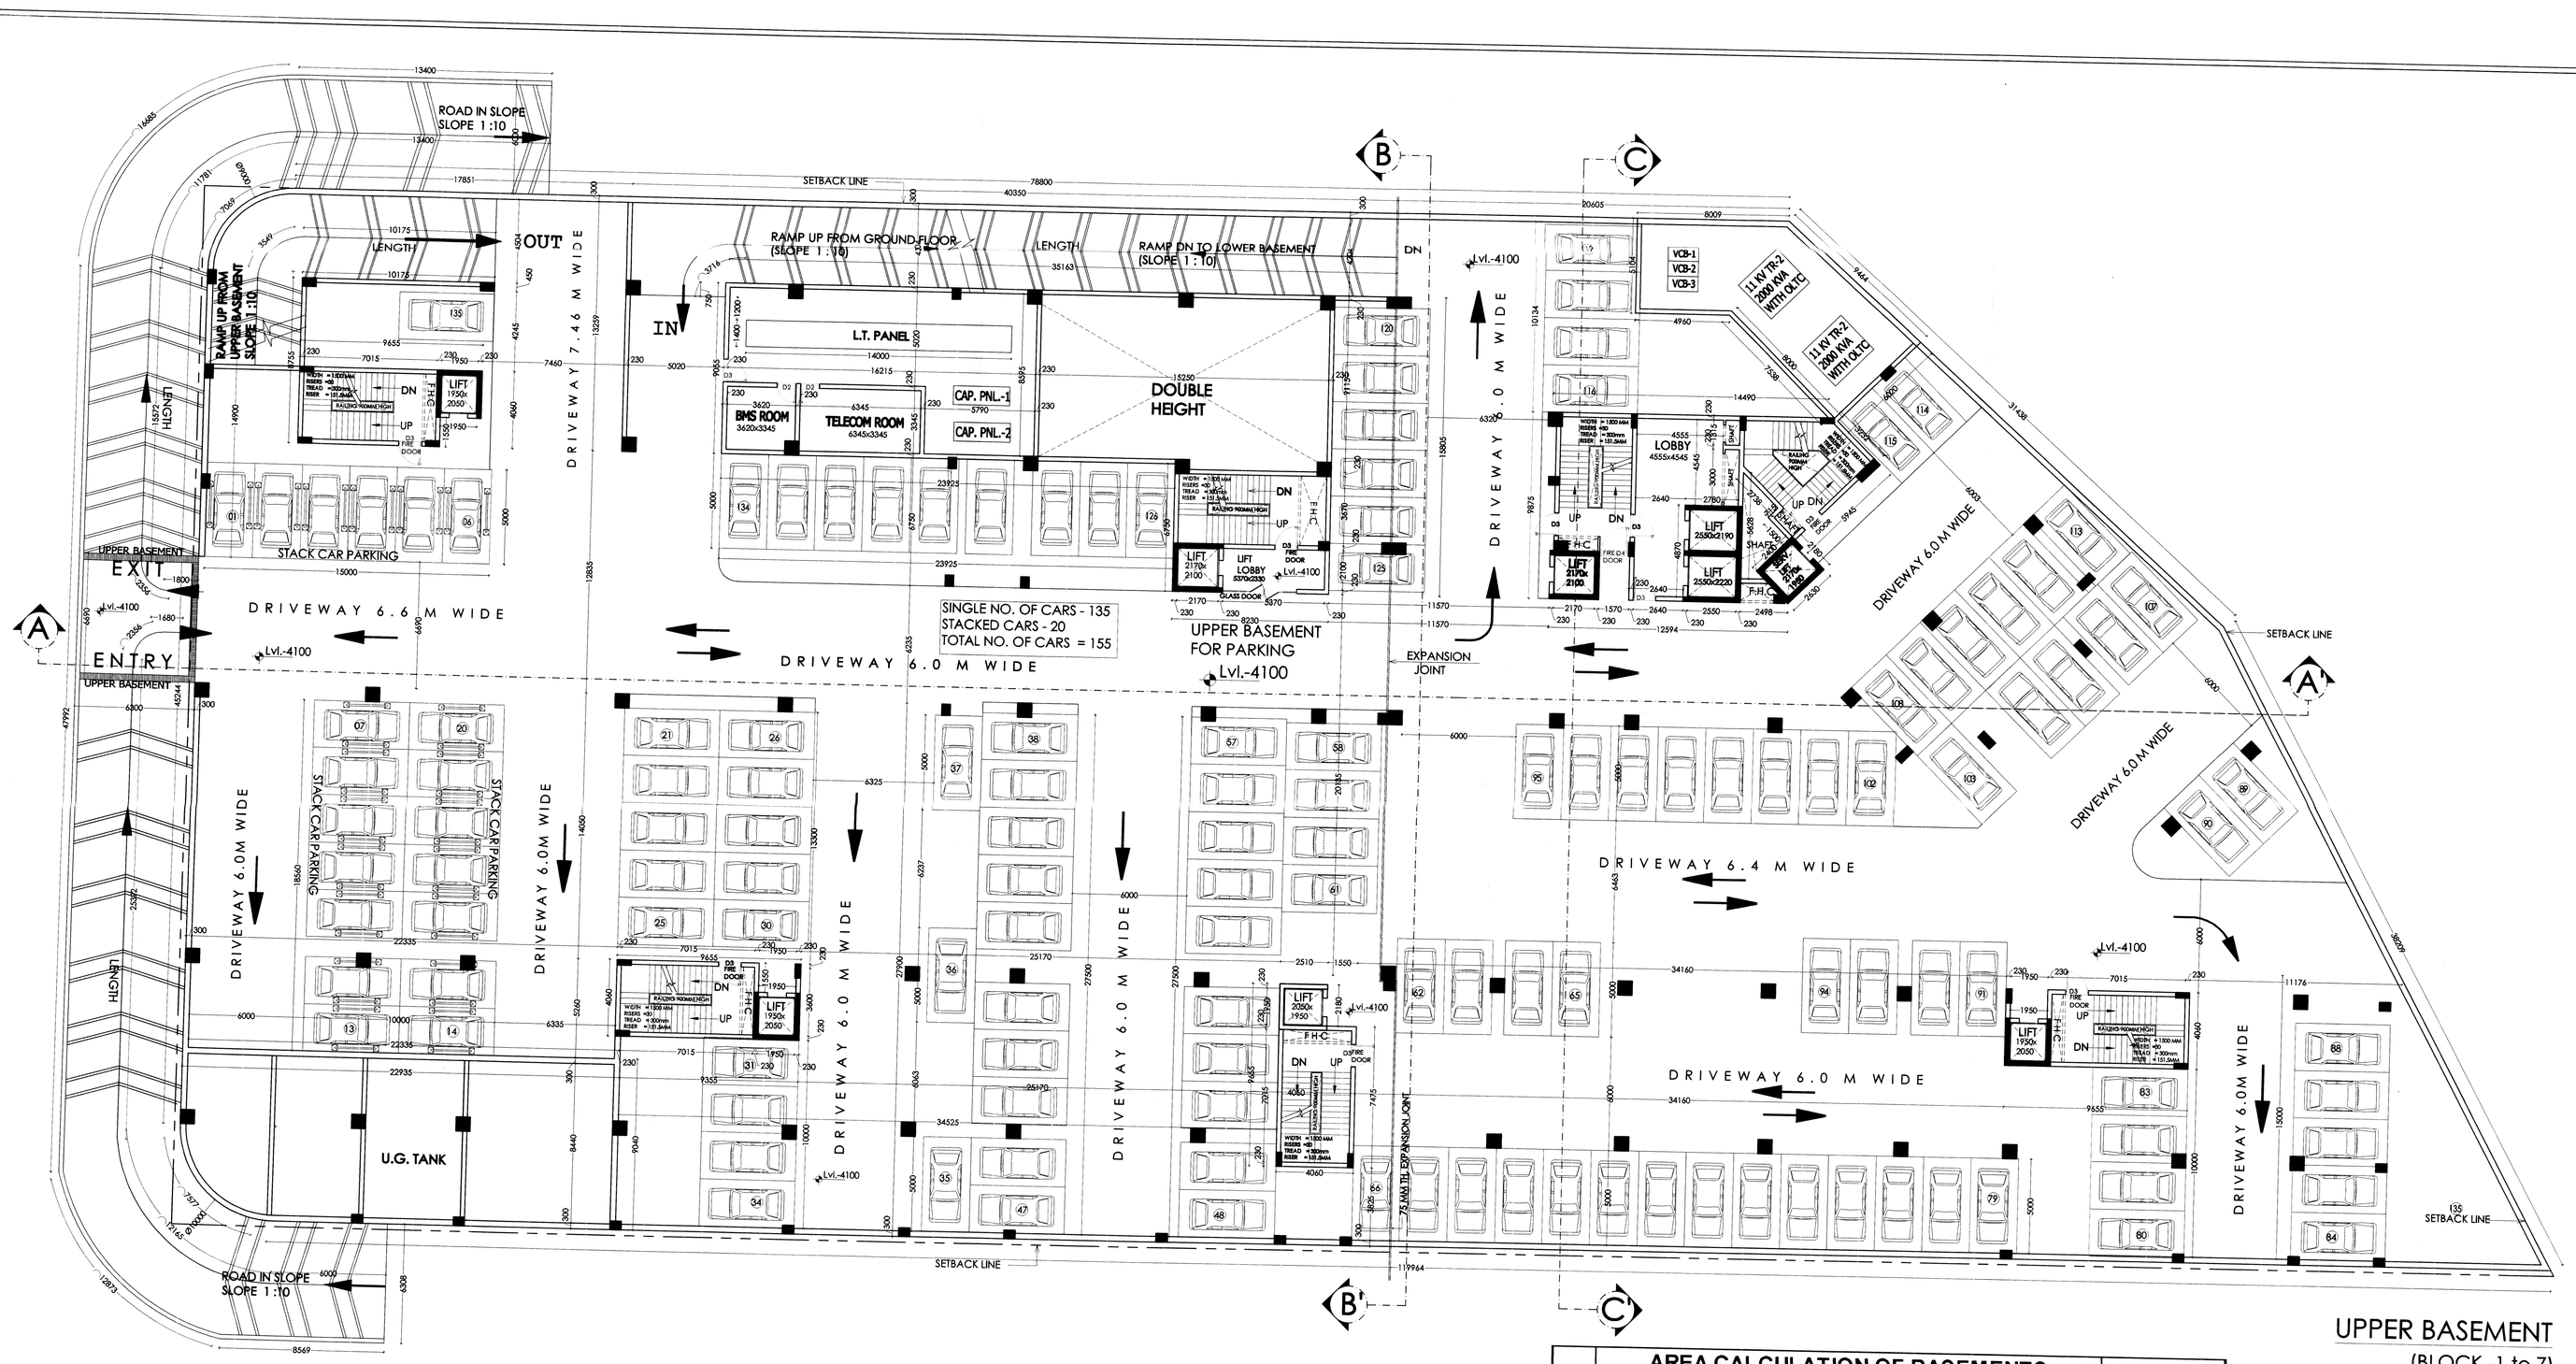

UPPER BASEMENT
(BLOCK -1 to 7)

DOOR WINDOW SCHEDULE

S.NO	TYPE	WIDTH	HEIGHT	LINTEL	CILL
01	W	2400	1800	2400	600
02	W1	2000	1800	2400	600
03	W2	1800	1800	2400	600
04	W3	1500	1800	2400	600
05	W4	1200	1800	2400	600
06	D	1000	2100	2100	-
07	D1	750	2100	2100	-
08	D2	900	2100	2100	-
09	D3	1200	2100	2100	-
10	D4	1500	2100	2100	-
11	V	1200	900	B.O.B	-

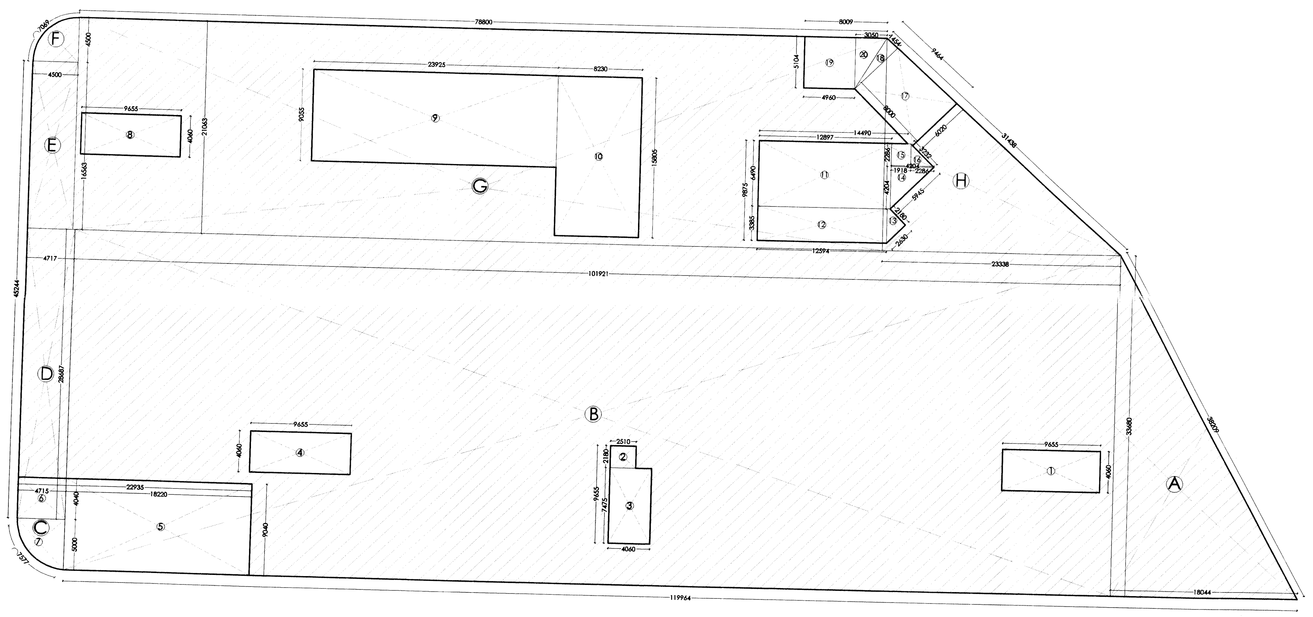

UPPER BASEMENT
AREA PLAN (BLOCK-1)

AREA CALCULATION OF BASEMENTS

S.NO	DESCRIPTIONS	LENGTH (MTR.)	WIDTH (MTR.)	NOS.	AREA (SQ.M)
A	**UPPER BASEMENT**				
	A	18.044	33.680	0.5	303.861
	B	101.921	33.680	1.0	3432.699
	C			1.0	17.500
	D	4.717	28.687	1.0	135.317
	E	4.494	16.563	1.0	74.434
	F			1.0	15.870
	G	78.800	21.063	1.0	1659.764
	H	23.338	21.063	0.5	245.784
	TOTAL COVERED AREA OF UPPER BASEMENT (Sq.Mt.)=				**5885.229**
					(A)
	DEDUCTION OF SERVICE AREA				
	1	9.655	4.060	1.0	39.199
	2	2.510	2.180	1.0	5.472
	3	4.060	7.475	1.0	30.349
	4	9.655	4.060	1.0	39.199
	5	18.220	9.040	1.0	164.709
	6	4.715	4.040	1.0	19.049
	7			1.0	17.500
	8	9.655	4.060	1.0	39.199
	9	23.925	9.055	1.0	216.641
	10	8.230	15.805	1.0	130.075
	11	12.897	6.490	1.0	83.702
	12	12.594	3.385	1.0	42.631
	13	2.630	2.180	0.5	2.867
	14	4.204	4.204	0.5	8.837
	15	1.918	2.286	1.0	4.385
	16	2.286	2.286	0.5	2.613
	17	6.020	8.000	1.0	48.160
	18	6.020	1.454	0.5	4.377
	19	4.960	5.104	1.0	25.316
	20	3.050	5.104	0.5	7.784
	TOTAL DEDUCTION AREA (Sq.Mt.)=				**932.061**
					(B)
	NET AREA IN UPPER BASEMENT FOR PARKING (Sq.Mt.)				**(A) - (B)**
					4953.169

SANCTIONED

To be read in conjuction with memo No. 1530 Dtd. 17/1/14

PROJECT
PROPOSED BUILDING PLAN OF COMMERCIAL COLONY MEASURING 3.0326 ACRES (LICENCE NO. 08 OF 2013 DATED 05/03/2013) IN SECTOR-83, GURGAON BEING DEVELOPED BY SH. DHARAM SINGH S/o SH. SHISH RAM C/o HOME TOWN PROPERTY PVT LTD. LC - 2532

DRW. TITLE: UPPER BASEMENT (BLOCK - 1 TO 7)
DRW. NO: 06
ISSUE DATE: 20.03.2013
DEALT BY: SANDEEP
SCALE: 1:200
CHECD. BY: SANDEEV AHLAWAT

ARCHITECTS
SANJIV TANDON ARCHITECTS PVT. LTD
GURGAON.

S.T.P. (HQ) Member Secretary DTCP
S.T.P. (G) Member B.P.C
S.T.P. (HQ) Chairman B.P.C

ARCHITECT SIGN.

SHEET 6 OF 32

OWNER SIGN.
For Hometown Properties Pvt. Ltd.
Authorised Signatory