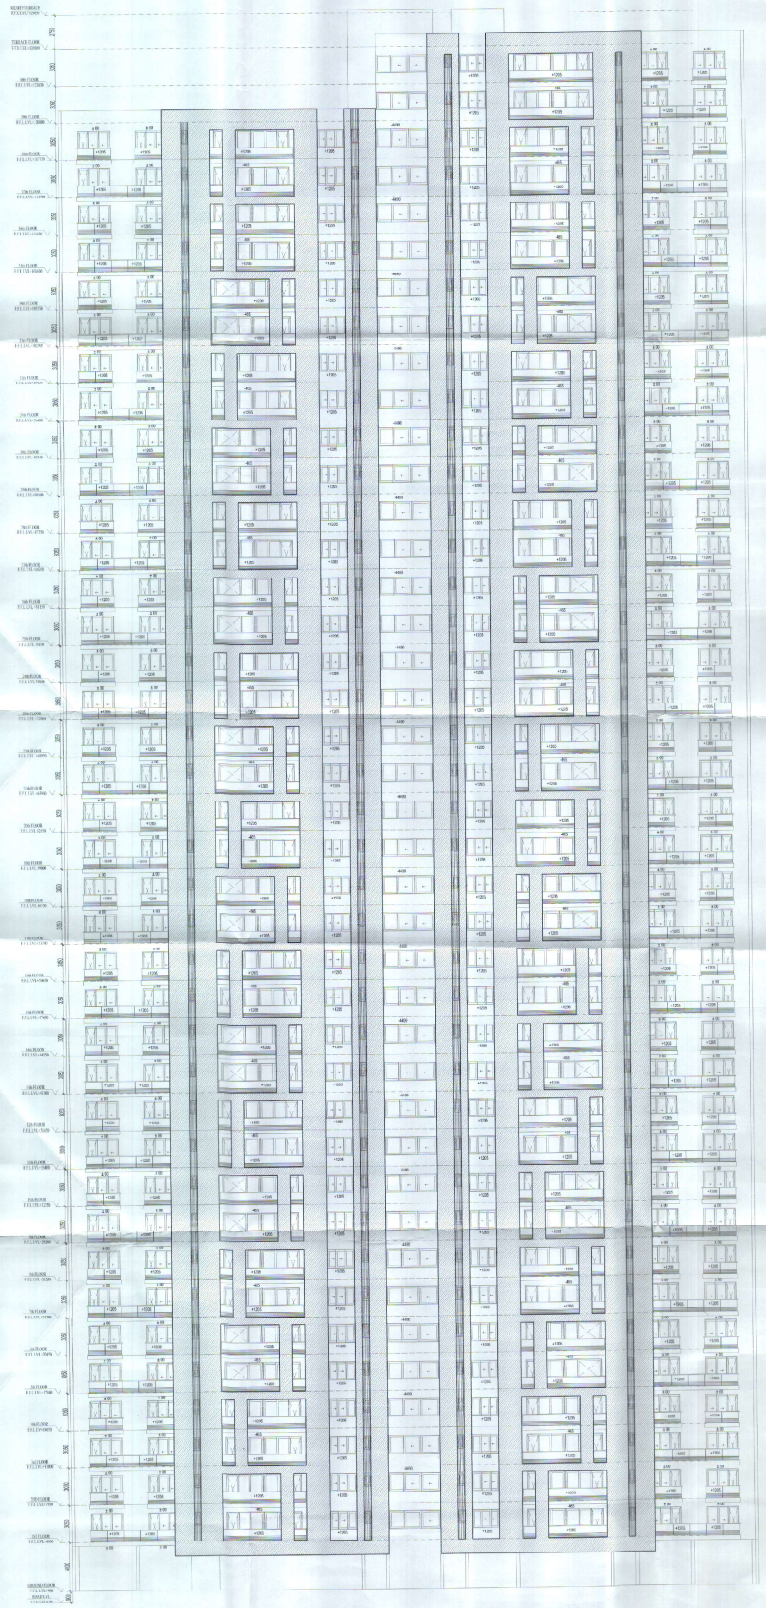

PROJECT

REVISED BUILDING PLANS FOR
Group Housing scheme measuring 36.2515 acres (License No.155 of 2008 dated 14.08.2008 and License No. 200 of 2008 dated 08.12.2008) in sector 77 Gurgaon Manesar Urban Complex being developed by Gurgaon Infratech pvt.ltd., Landscape Structures Pvt. Ltd. & Ardent Properties Pvt. Ltd.

DRAWING TITLE

ELEVATION - 01
TOWER -T7 (4BED ROOM)

OWNERS SIGN.

ARCHITECTS SIGN.

NISHIT GUPTA
ARCHITECT
LIC. No:- CA/91/13697

SCALE	DATE
1:150	
DRAWN BY	DRG. NO.
	TP/T7/SUB-50