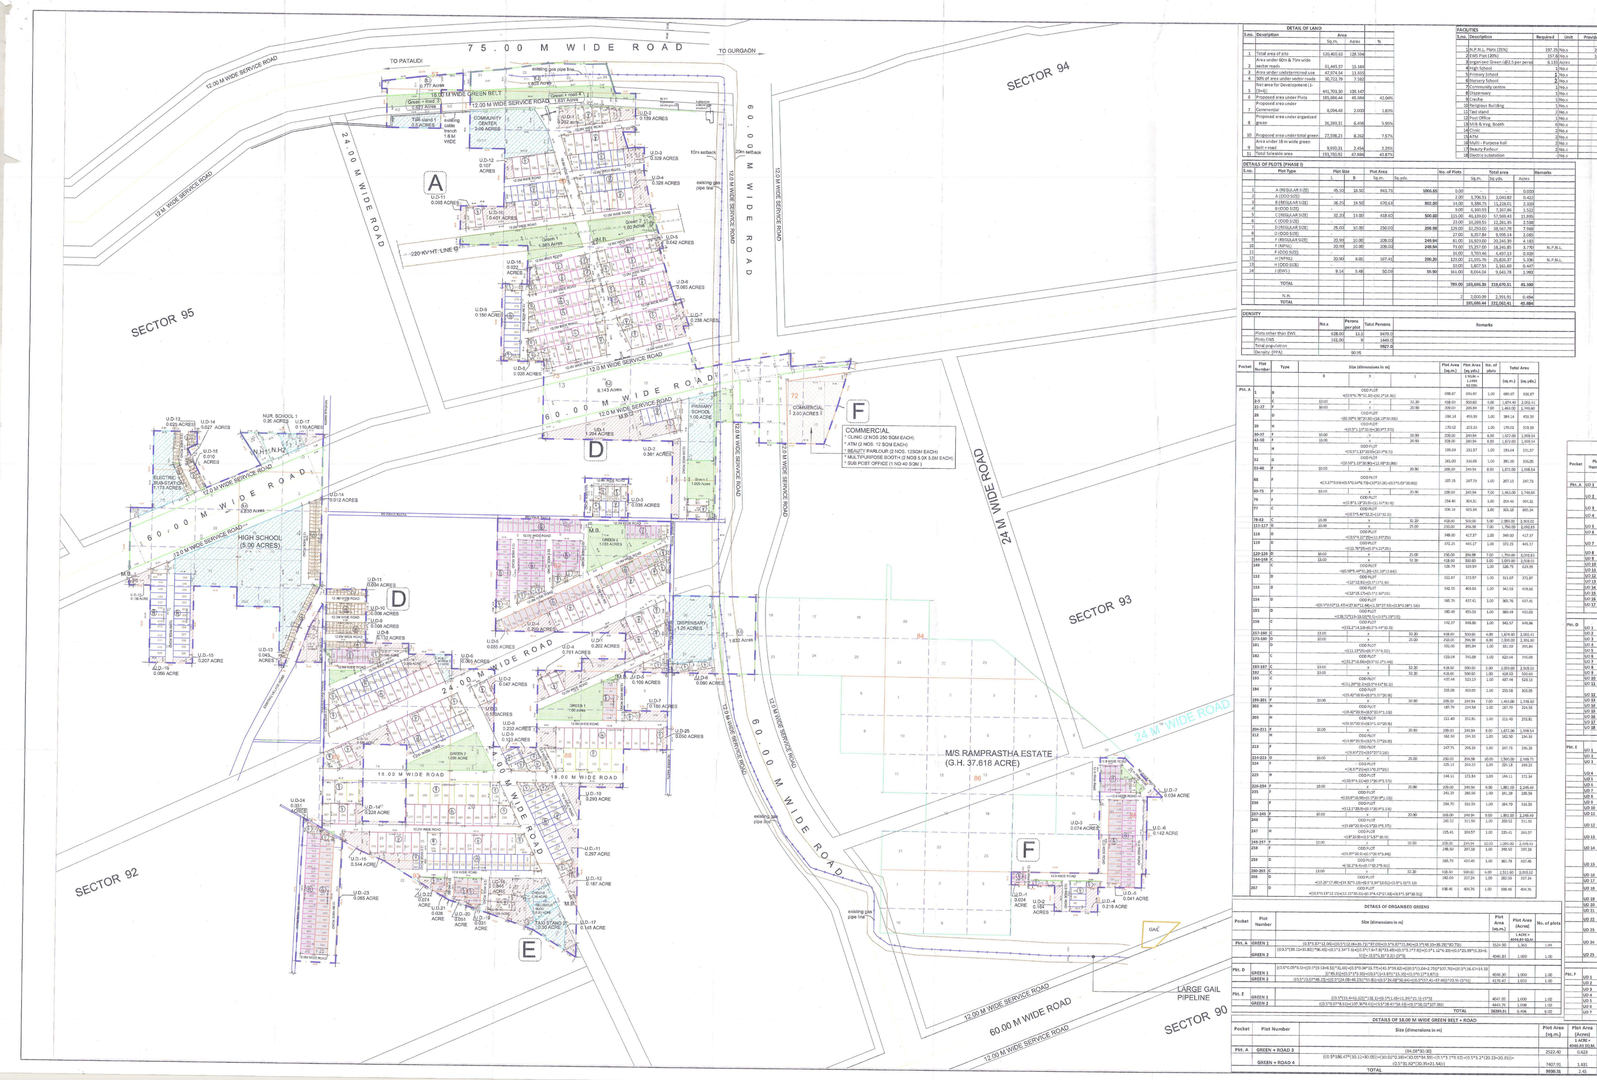
75.00 M WIDE ROAD
TO PATAUDI
TO GURGAON
SECTOR 94
SECTOR 95
SECTOR 92
SECTOR 93
SECTOR 90
60.00 M WIDE ROAD
24.00 M WIDE ROAD
12.00 M WIDE SERVICE ROAD
12.50 M WIDE SERVICE ROAD
18.00 M WIDE GREEN BELT
A
B
C
D
E
F
COMMERCIAL
* CLINIC (2 NOS 250 SQM EACH)
* ATM (2 NOS -10 SQM EACH)
* BEAUTY PARLOUR (2 NOS - 125SQM EACH)
* MULTIPURPOSE BOOTH (2 NOS 6.5X 3.5M EACH)
* SUB POST OFFICE (1 NO 40 SQM)
COMMERCIAL 2.01 ACRES
NURSERY SCHOOL 1.06 ACRES
HIGH SCHOOL (5.00 ACRES)
DISPENSARY 1.20 ACRES
GREEN 2.294 ACRES
GREEN 2.364 ACRES
GREEN 0.366 ACRES
GREEN 0.269 ACRES
GREEN 0.299 ACRES
GREEN 0.187 ACRES
GREEN 0.297 ACRES
GREEN 0.294 ACRES
GREEN 0.366 ACRES
GREEN 0.341 ACRES
GREEN 0.341 ACRES
GREEN 0.341