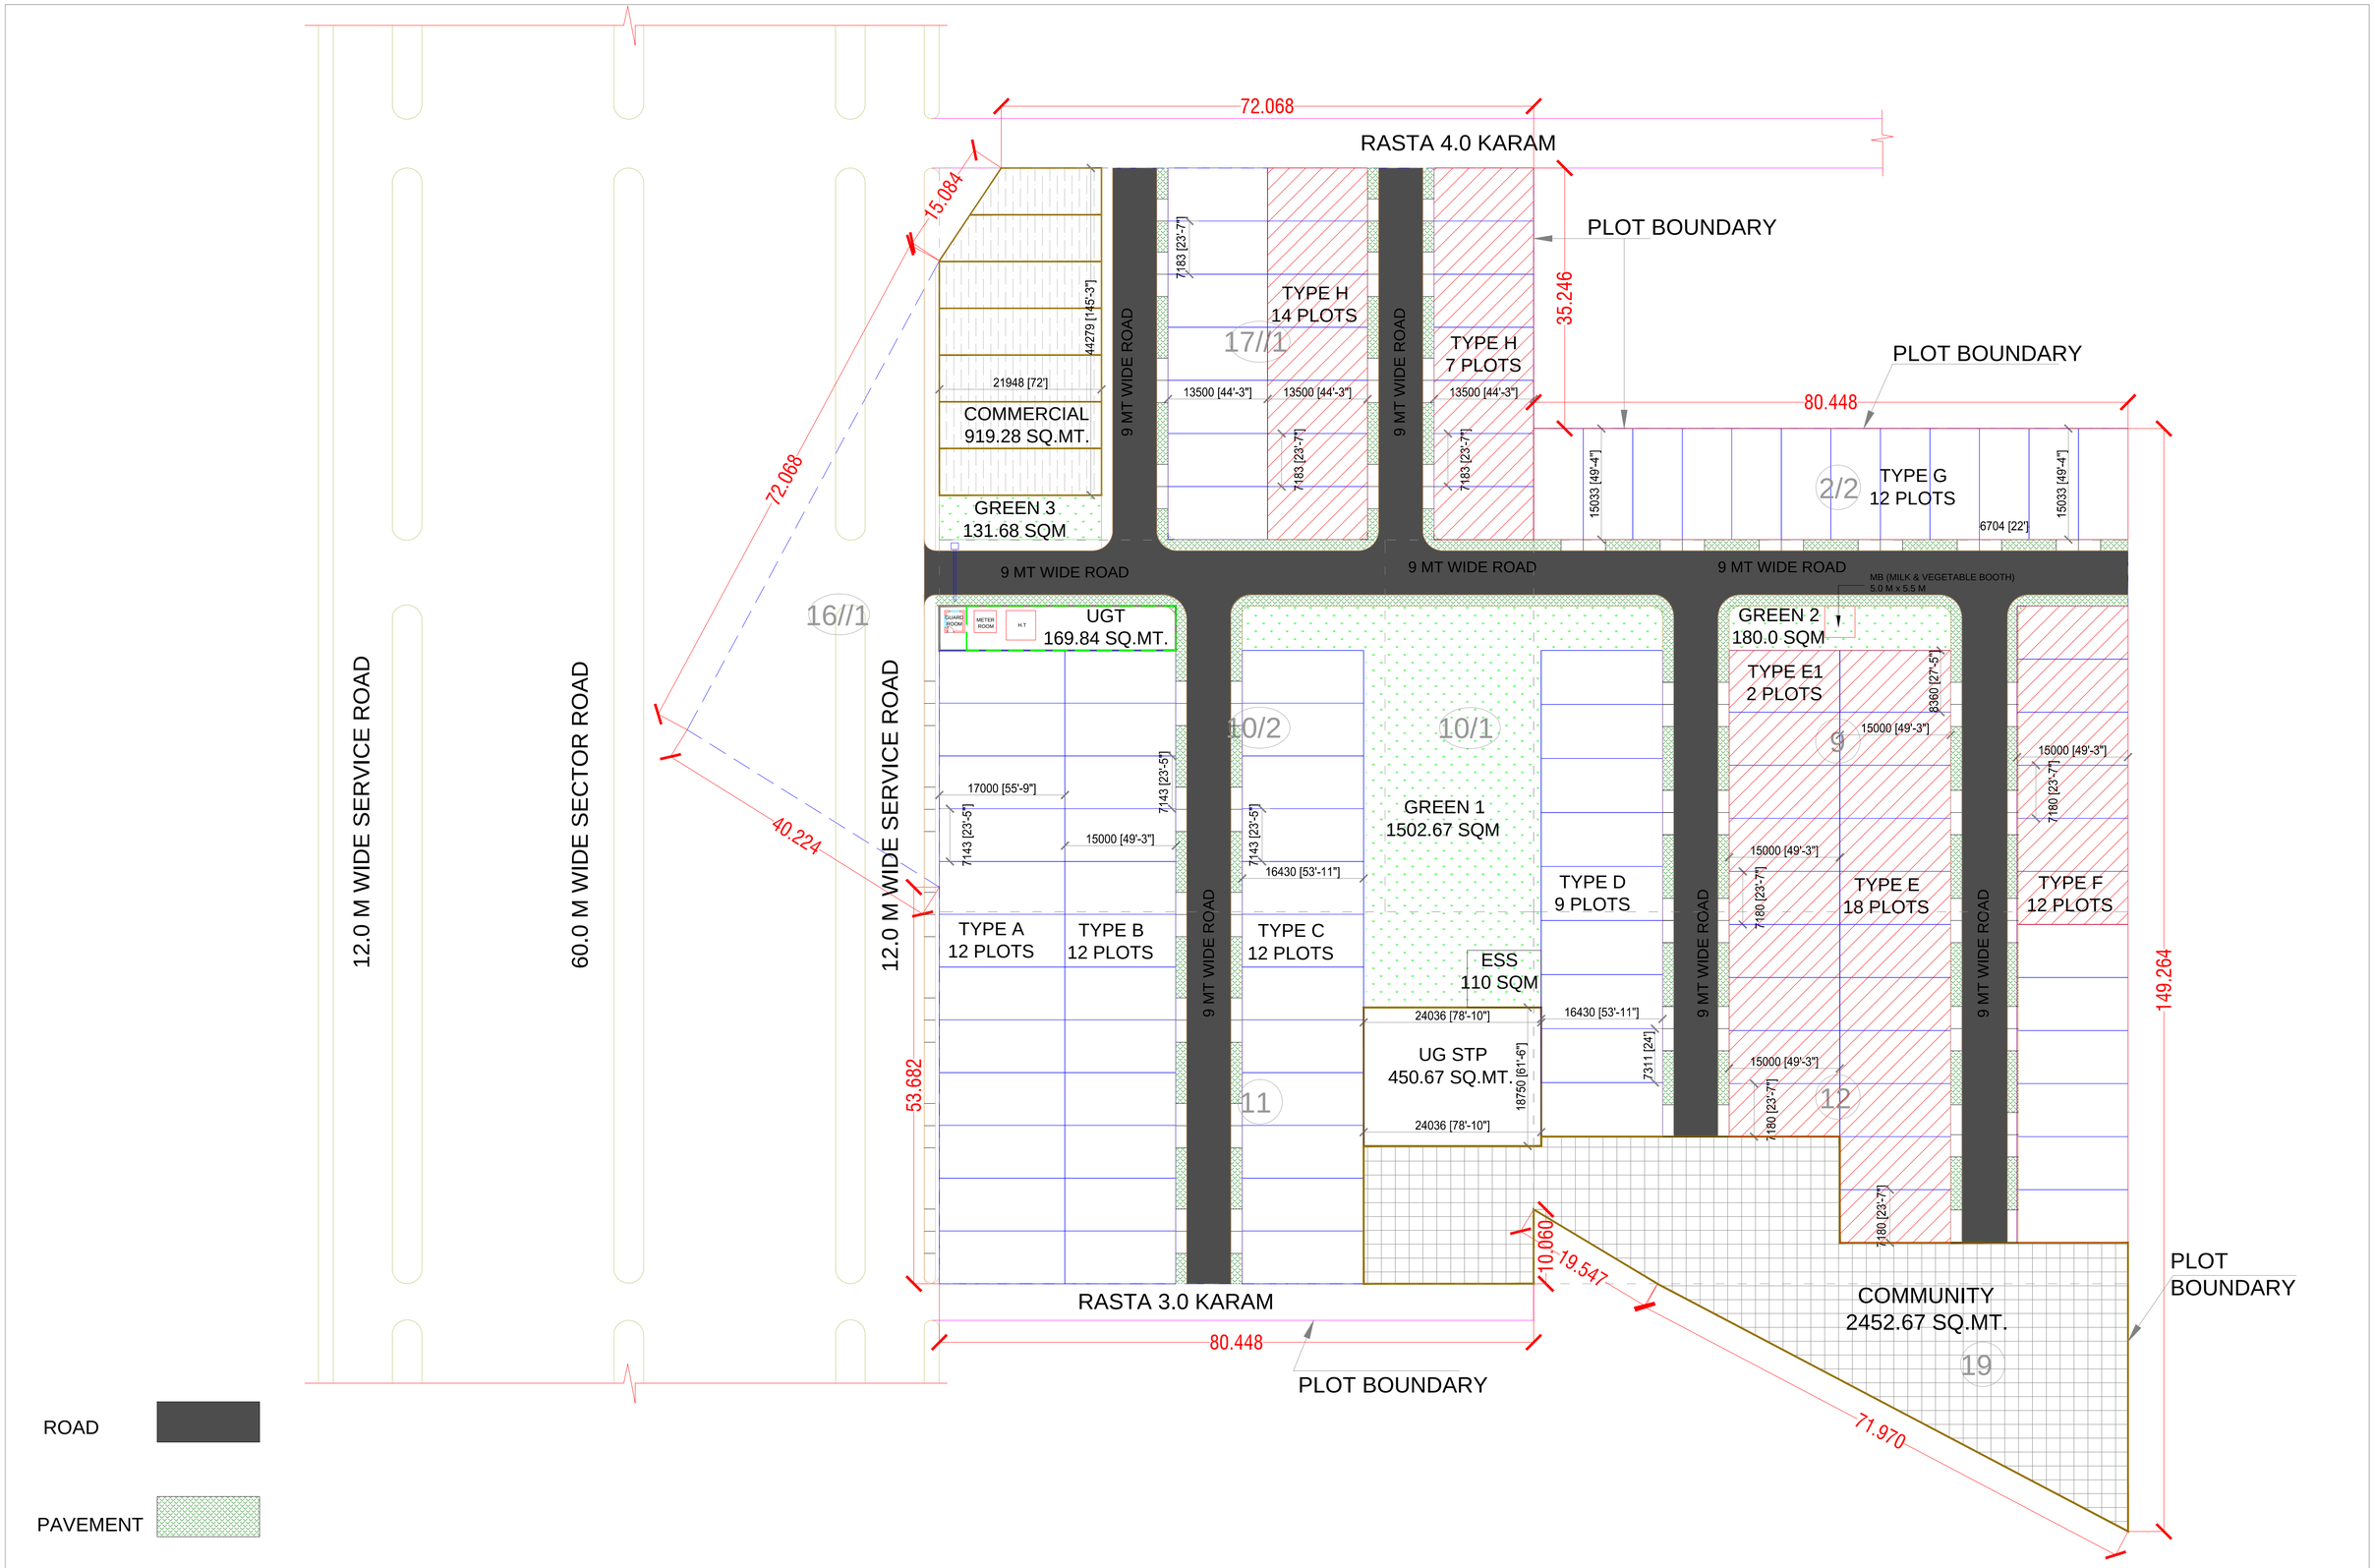

SHEET TITLE:

ROAD AND PAVEMENT LAYOUT PLAN

(Architect)

DESIGN FORUM INTERNATIONAL
• ARCHITECTURE • URBAN DESIGN • TOWN PLANNING •

K-47 , KAILASH COLONY, NEW DELHI -110048
PH. NO:- 011-46556600, FAX:- 011-46556601

(Architect Sign.)

Owner's Sign.:

REVISED LAYOUT PLAN OF AFFORDABLE PLOTTED RESIDENTIAL COLONY(DDJAY), ON LAND MEASURING 5.9625 ACRE AT VILLAGE ATTA & RAMPUR IN SECTOR-12 OF SOHNA,AT MEWAT.BELONG TO SH.MANMOHANKRISHAN DANG,M/S TEDRE REALCON INDIA PVT.LTD. IN COLLABORATION WITH M/S TEDRE REALCON INDIA PVT.LTD