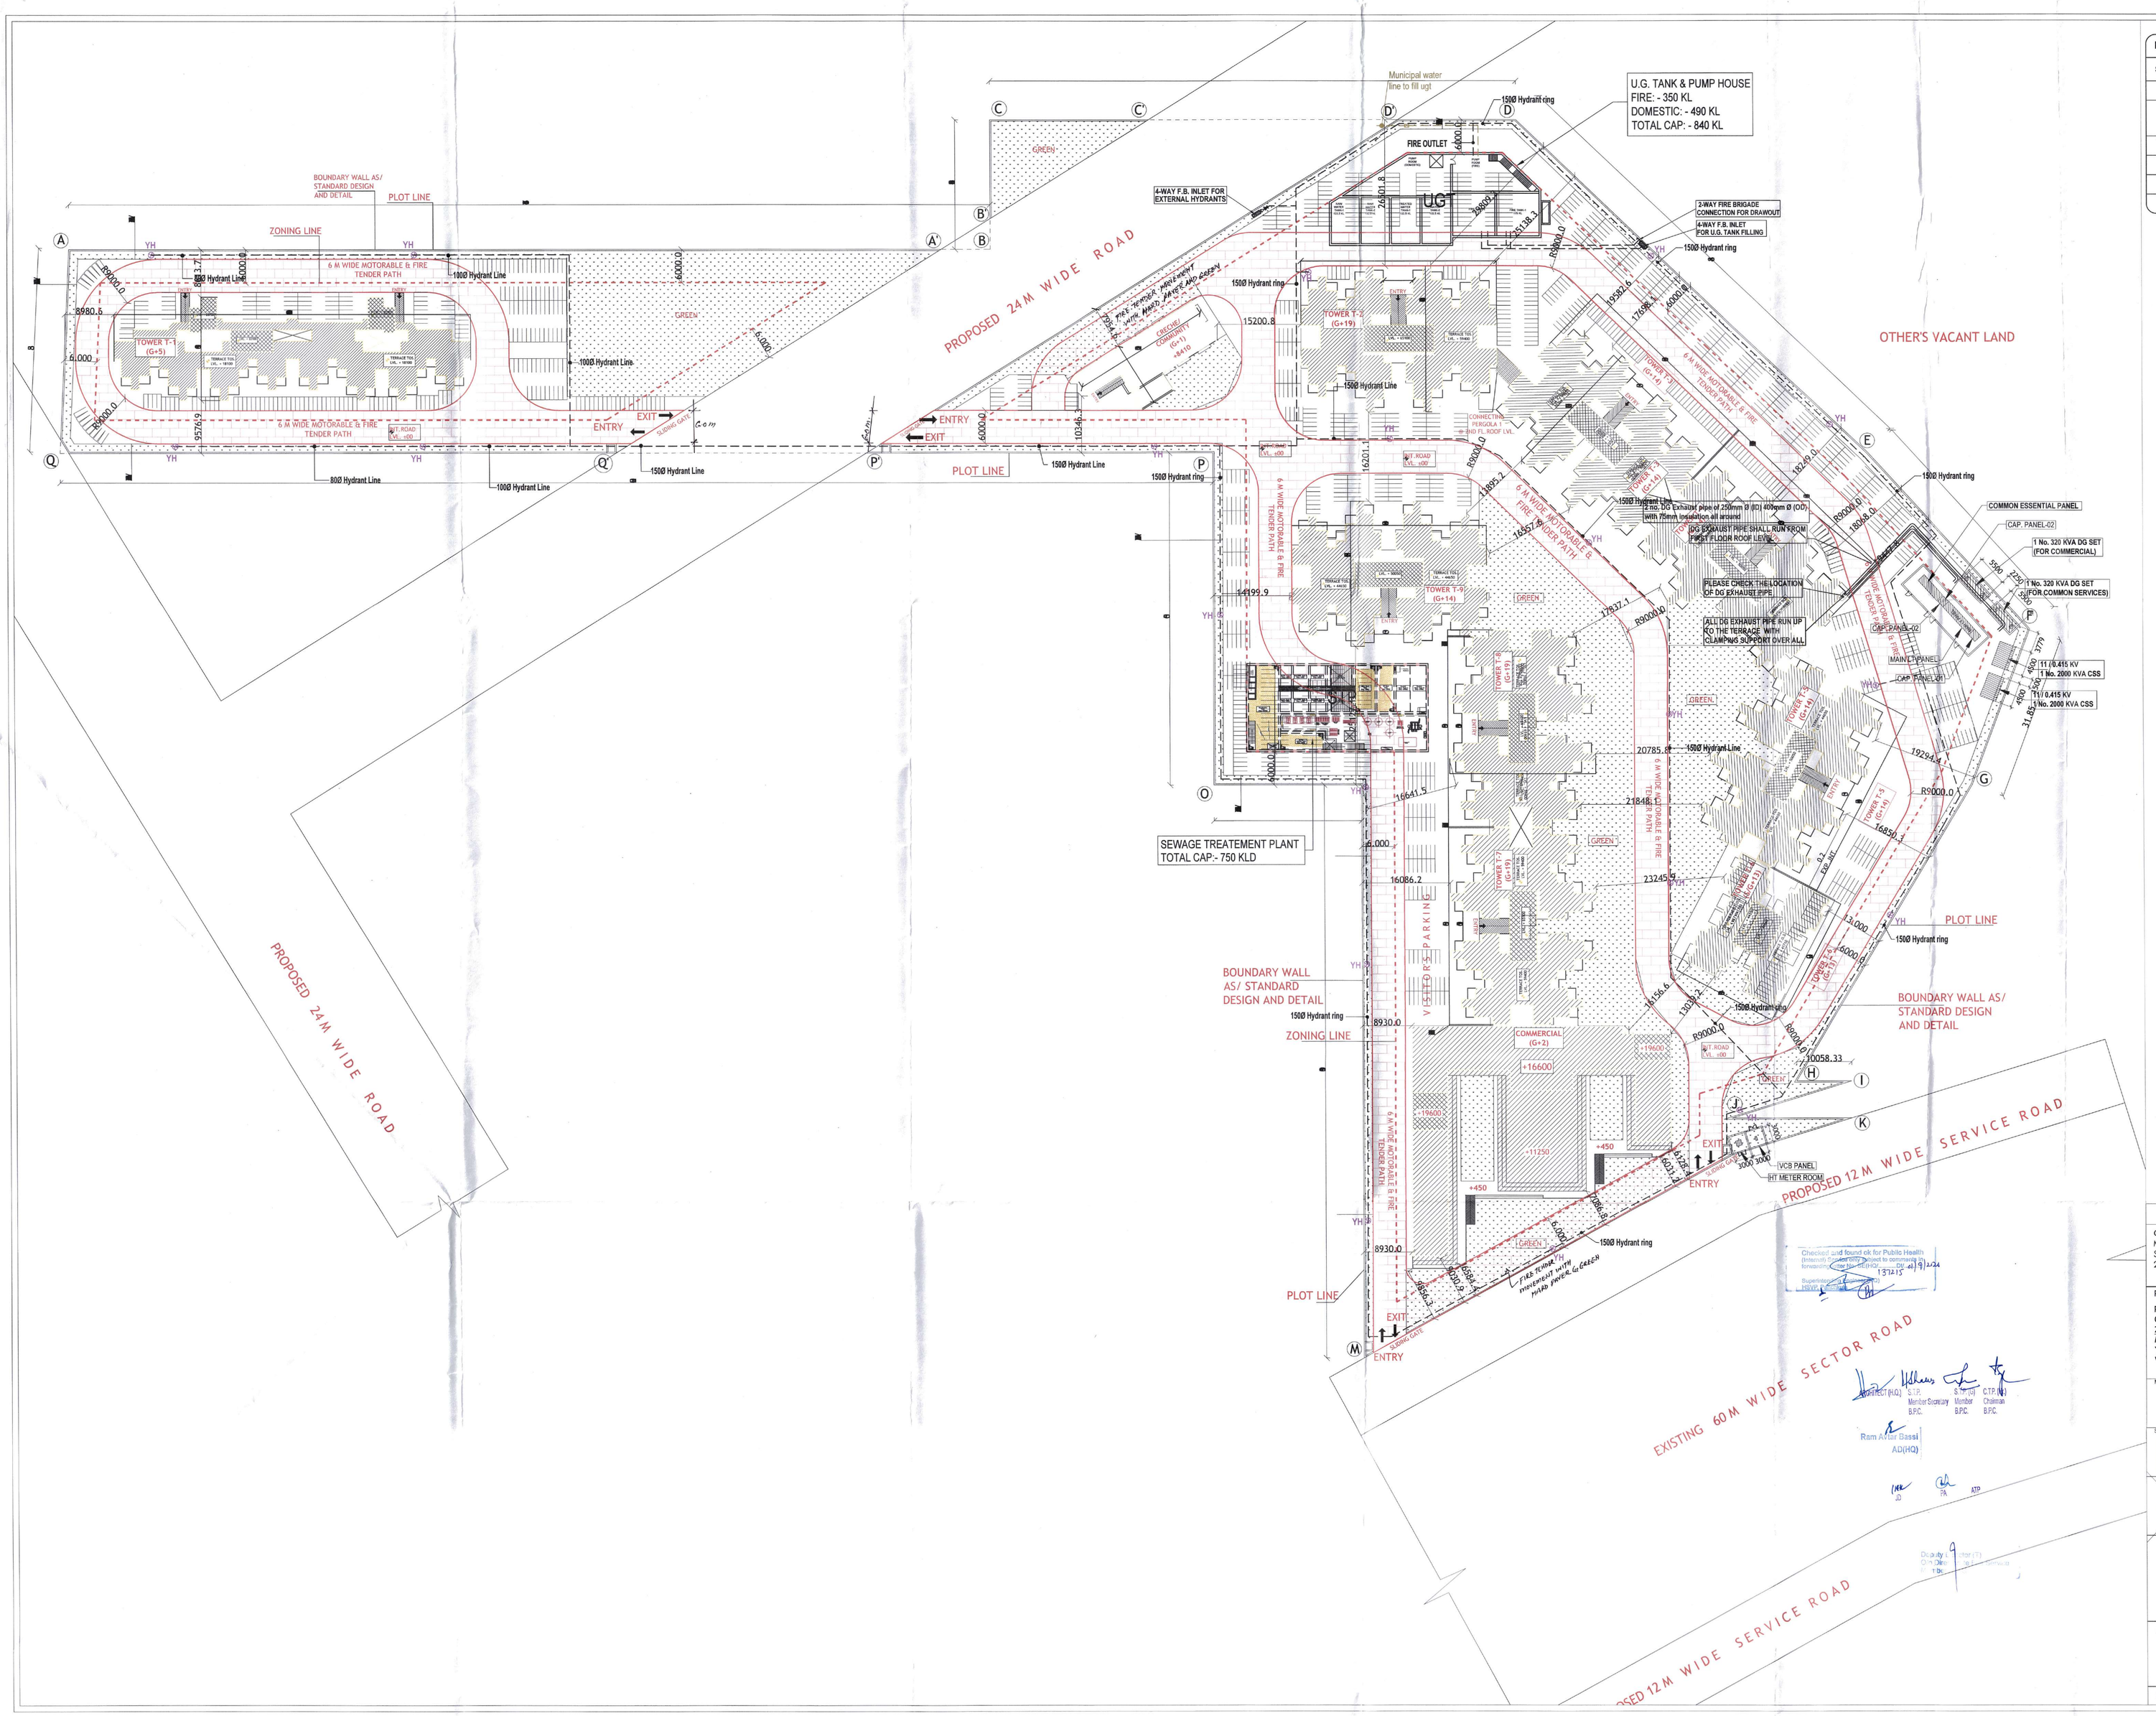

LEGEND : FIRE SYSTEM

S. No.	SYMBOL	DESCRIPTION
1.		FIRE LINE (M.S. PIPE)
2.	YH	YARD HYDRANT 63 M.M. DIA. SINGLE HEADED HYDRANT VALVE WITH 2 NOS. 15 M. LONG, 63 M.M. DIA. FIRE HOSE PIPE & 1 NO. BRANCH PIPE WITH NOZZLE
3.		FIRE BRIGADE CONNECTION
4.		BUTTERFLY VALVE
5.		NONRETURN VALVE (CHECK VALVE)
6.		ISOLATING VALVE WITH MASONARY CHAMBER

SUBMISSION DRAWING

CLIENT
M/S. SIGNATURE GLOBAL (INDIA) PRIVATE LIMITED
Signature Global, 1308 Dr. Gopal Das Building
28 Barakhamba Road C.P. New Delhi

PROJECT TITLE
PROPOSED BUILDING PLAN OF AFFORDABLE GROUP HOUSING COLONY FOR AN AREA MEASURING 7.325 ACRES (LICENCE OF NO 21 OF 2020, DATED13/08/2020) IN SECTOR-95, GURUGRAM MANESAR URBAN COMPLEX BEING DEVELOPED BY SH. SANDEEP YADAV S/o SH. B.S. YADAV AND OTHERS IN COLLABORATION WITH STERNAL BUILDCON PVT. LTD.

MEP Consultant
Consummate Engineering Services Pvt. Ltd.
B - 67, Sector 67, Noida, Uttar Pradesh - 201301
Tel : +91- 0120 – 2303500
E-mail: mail@cespl.in

Structure Consultant
NNC DESIGN INTERNATIONAL
G-72, 2nd floor, Jaswant Plaza, Main Sarita Vihar Road, Delhi, New Delhi - 110025
Tel : +91-11-26940734/35/67 Fax: +91-11-26940738
E-mail: nnc_consultants@hotmail.com

R.K.& ASSOCIATES
Architects, Engineers & Planners
E-31, GREEN PARK MAIN, NEW DELHI - 110016, INDIA
Tel : 26 56 - 31 58, 26 51 - 67 51, 26 56 - 73 57
Fax: (011) 2686-2540 E-mail : rka.architects@gmail.com

ARCHITECT'S SIGNATURE
ROHIT ARORA
CA/98/...

OWNER'S SIGNATURE

DRAWING TITLE
LAYOUT PLAN
EXTERNAL FIRE HYDRANT

DRG. NO. 03A

SCALE - 1:550

DATE - AUG. 2020