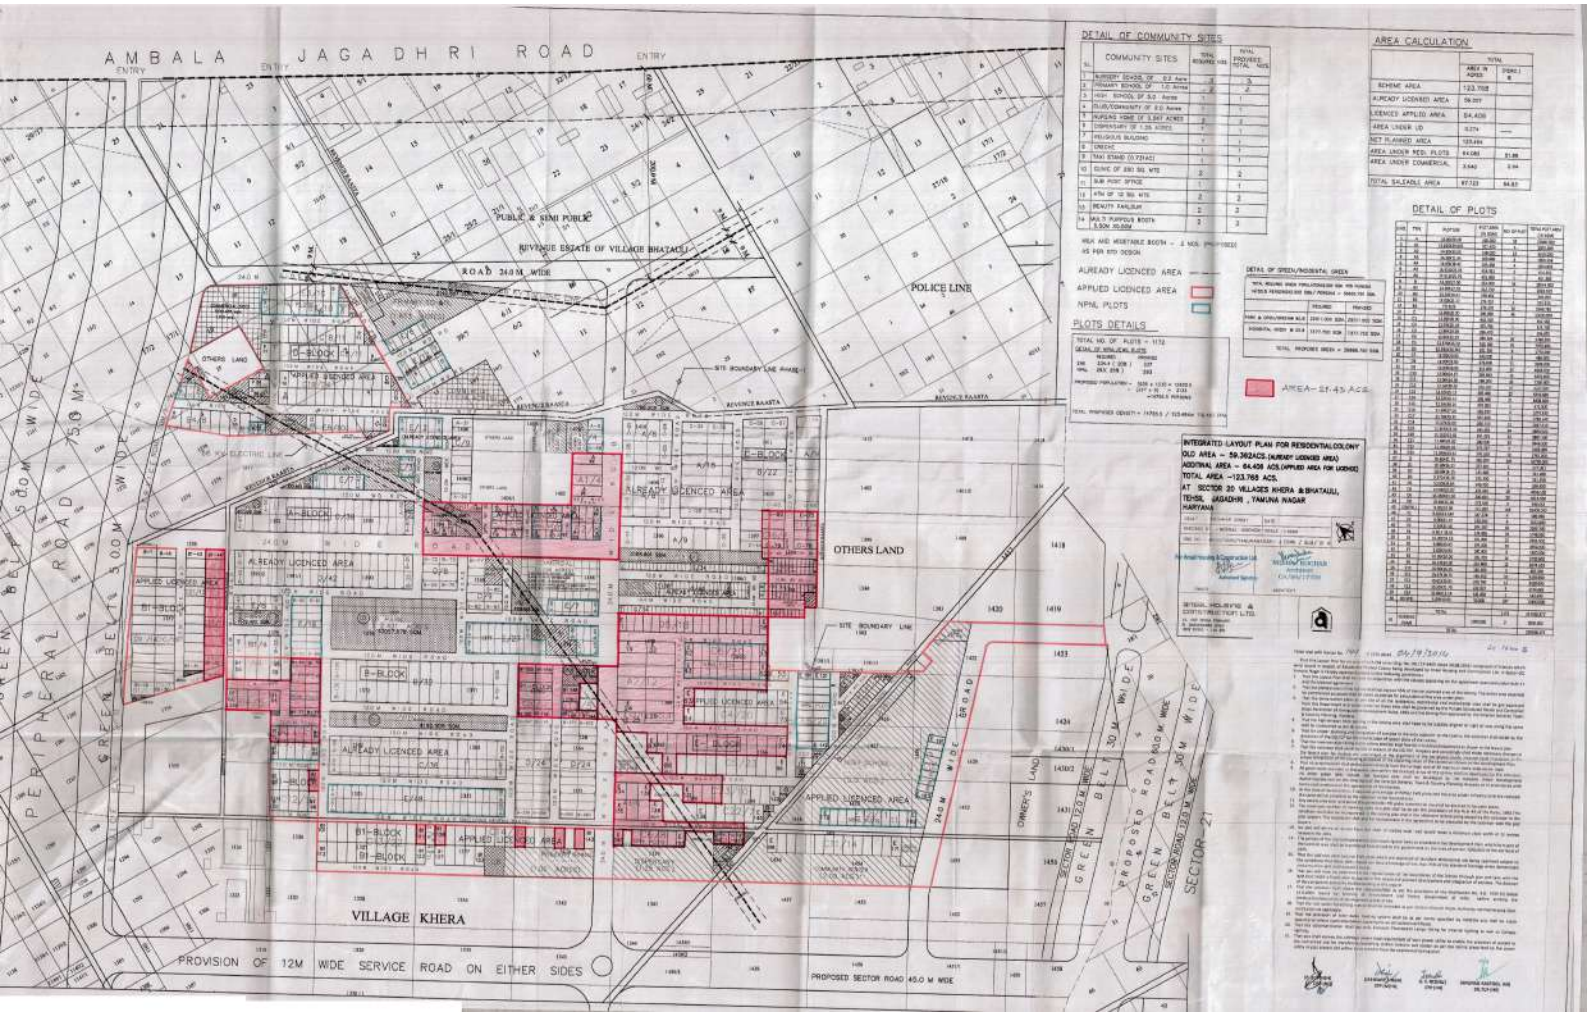
AMBALA JAGADHRI ROAD
ENTRY
PUBLIC & SEMI PUBLIC
REVENUE ESTATE OF VILLAGE BHATAULI
ROAD 24.0 M WIDE
POLICE LINE
OTHERS LAND
ALREADY LICENCED AREA
APPLIED LICENCED AREA
B-BLOCK
B1-BLOCK
VILLAGE KHERA
PROVISION OF 12M WIDE SERVICE ROAD ON EITHER SIDES
PROPOSED SECTOR ROAD 45.0 M WIDE
GREEN BELT 30.0 M WIDE
PROPOSED ROAD 60.0 M WIDE
SECTOR ROAD 12.0 M WIDE
SECTOR 21
PERIPHERAL ROAD 75.0 M WIDE
GREEN BELT 50.0 M WIDE
DETAIL OF COMMUNITY SITES
AREA CALCULATION
DETAIL OF PLOTS
PLOTS DETAILS
AREA- 21.43 ACS.
INTEGRATED LAYOUT PLAN FOR RESIDENTIAL COLONY
OLD AREA - 59.362ACS.(ALREADY LICENCED AREA)
ADDITIONAL AREA - 64.406 ACS.(APPLIED AREA FOR LICENCE)
TOTAL AREA -123.765 ACS.
AT SECTOR 20 VILLAGES KHERA & BHATAULI,
TEHSIL JAGADHRI , YAMUNA NAGAR
HARYANA