LEGEND	
SYMBOL	DESCRIPTION
	GARDEN HYDRANT
	BALL VALVE
	FLUSHING LINE

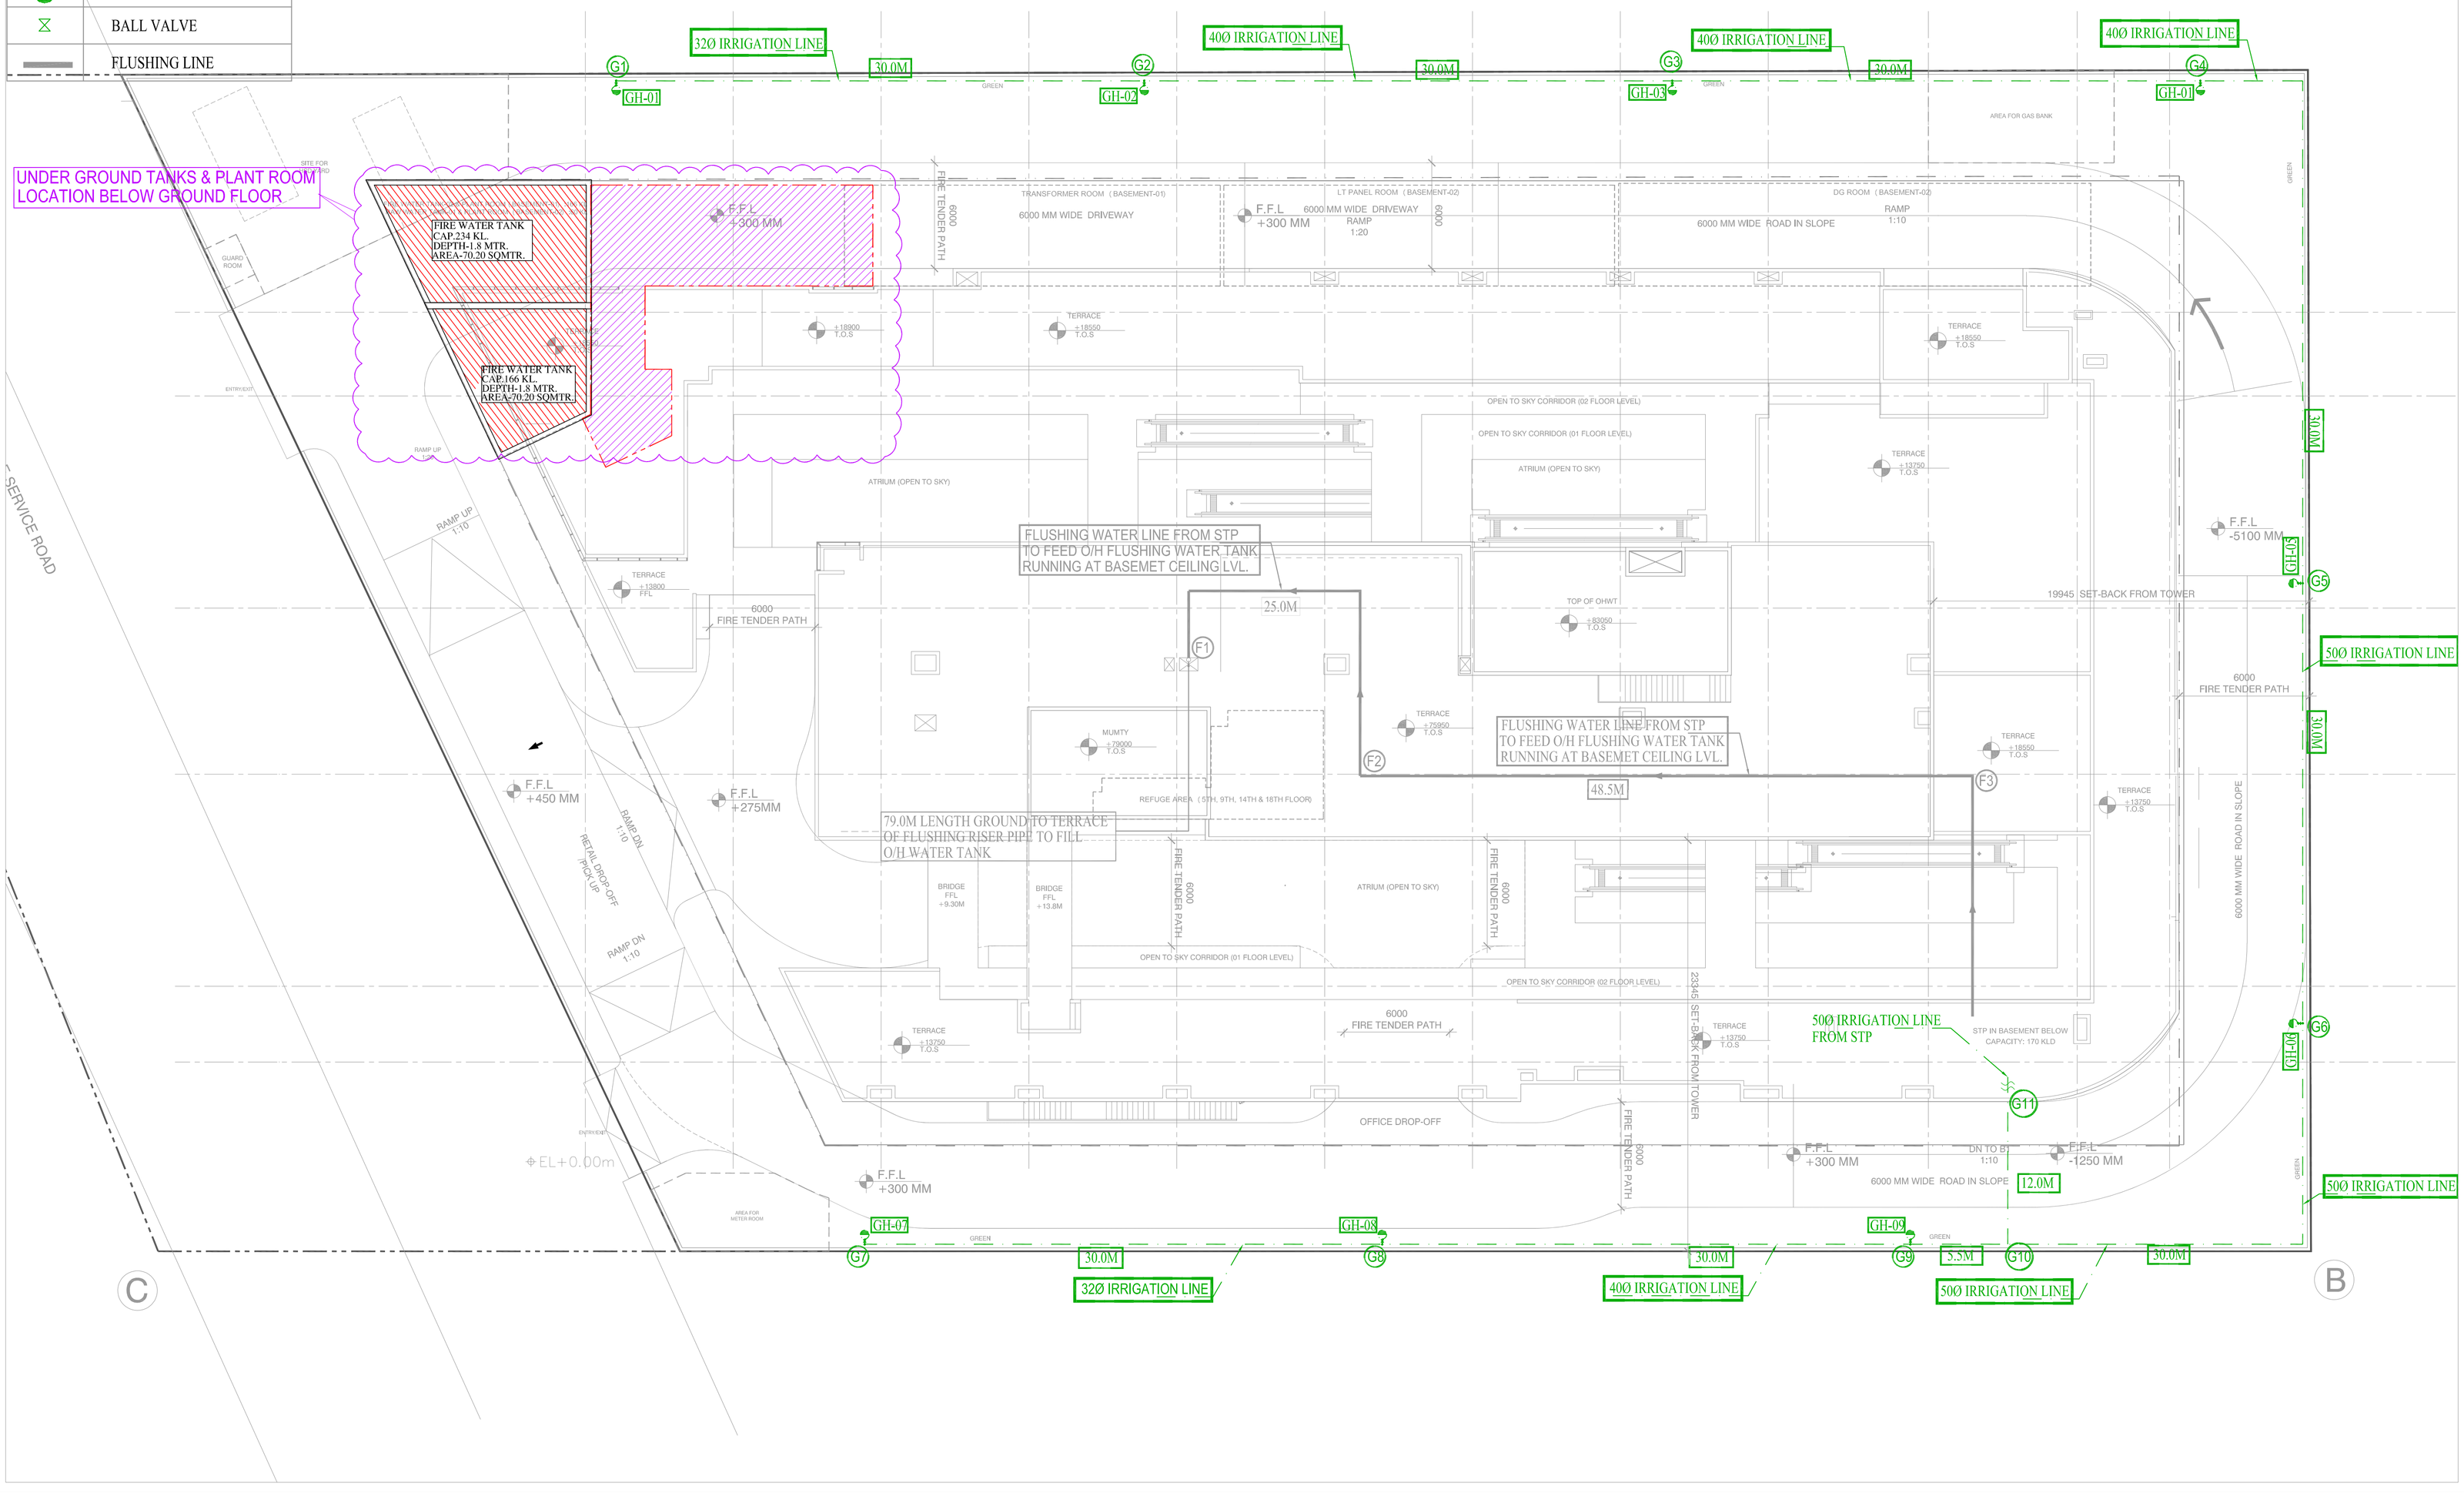

STRUCTURAL CONSULTANTS

CONSTRUCTURE DESIGN PVT. LTD.
3rd Floor, Abhishek Plaza, Part-1
Pocket B, Mayur Vihar, Phase-2
New Delhi-110091
PH. 011.2277.6008, 2272.4917
Email: constructure@gmail.com

PROOF STRUCTURAL CONSULTANTS

EDR CONSULTANTS PVT. LTD.
BASEMENT-589, NITI KHAND-II
INDIRAPURAM, GHAZIABAD-201010
PH. 91.120.6486304, 91.9971122470
Email: santosh.singh@edr-group.com
www.edr-group.com

MEP CONSULTANTS

AMPOWER CONSULTANCY SERVICES
B-222, (Second Floor),Naraina Ind. Area,
Phase-1,Near Bikanerwala,
New Delhi-110028
Ph- 45054718, 41414735
Fax No 41414735 Mobile:-9818355408
E-mail - vivekjn@rediffmail.com
vivekjn@ampowerconsultancy.com

NOTES:

1. ALL DRAWINGS ARE TO BE READ ONLY.
2. ALL DIMENSIONS ARE IN MM UNLESS MENTIONED. ONLY WRITTEN DIMENSION TO BE FOLLOWED.
3. ALL LEVELS MENTIONED ARE FINISHED FLOOR LEVEL UNLESS MENTIONED.
4. T.O.F. = TOP OF FINISH, T.O.S. = TOP OF SLAB
5. BASEMENTS ARE USED ONLY FOR SERVICES & PARKING.
6. ALL SERVICES CUTOUTS, SLEEVES, DRAINS, SHAFTS, SUMPS TO BE COORDINATED WITH RELEVANT SERVICES AND ARCHITECTURAL DRAWINGS.
7. REFER DETAIL DRAWINGS FOR CORES, STAIRCASES, RAMPS,ESCALATOR, TOILETS & DOOR-WINDOW SCHEDULE.
8. ALL WALLS ARE 200 MM THICK AND FLUSHED WITH EXTERNAL FACE OF THE COLUMN UNTIL OTHERWISE SPECIFIED.
9. ALL INTERNAL PARTITION WALLS ARE 100 MM THICK UNLESS OTHERWISE SPECIFIED.
10. BUILDING WILL BE DESIGNED (STRUCTURES) AS PER RELEVANT IS CODES FOR EARTH QUAKE RESISTANCE.
11. THE BUILDING COMPLY WITH FIRE NORMS
12. ALL RETAINING WALL JUNCTIONS ARE AT RIGHT ANGLE UNLESS SPECIFIED OTHERWISE
13. THIS DRAWING IS TO BE READ ALONG WITH STRUCTURE AND SERVICES(LIKE HVAC & PLUMBING)
14. LIFT OPENINGS AS PER VENDOR.

PROJECT

COLONNADE
Building Plan Commercial Colony measuring 2.25 Acres (Licence No.163 of 2008 dated19.08.2008) in Sector 66, Gurgaon Manesar Urban Complex.

BEING DEVELOPED BY:
LOGICAL DEVELOPERS PVT. LTD.
C/O EMAAR MGF LAND LTD.

OWNER'S SIGNATURE

ARCHITECT'S SIGNATURE

ARCHITECTS
R204DESIGN
923 E. 3RD STREET, SUITE 100
LOS ANGELES, CA 90013
t:+1 213 620 6270
f:+1 213 720 6276

RSA R204 Architects
Suite B 6, W - 43, Greater Kailash - II,
New Delhi - 110 048
e: info@rsar204.com
t: (011) 4163 6160/8979

PLUMBING & FIRE FIGHTING CONSULTANT:

KUMAR ENDECON PVT. LTD.
E-212, Greater Kailash- II,
New Delhi. 110048

TITLE
SUBMISSION DRAWING
SITE PLAN
GARDEN HYDRANT & FLUSHING LAYOUT SCHEME

SCALE
1: 125

DRAWING NO.
FLU./PL-04

GARDEN HYDRANT & FLUSHING LAYOUT

© 2017 RSA R204 ARCHITECTS