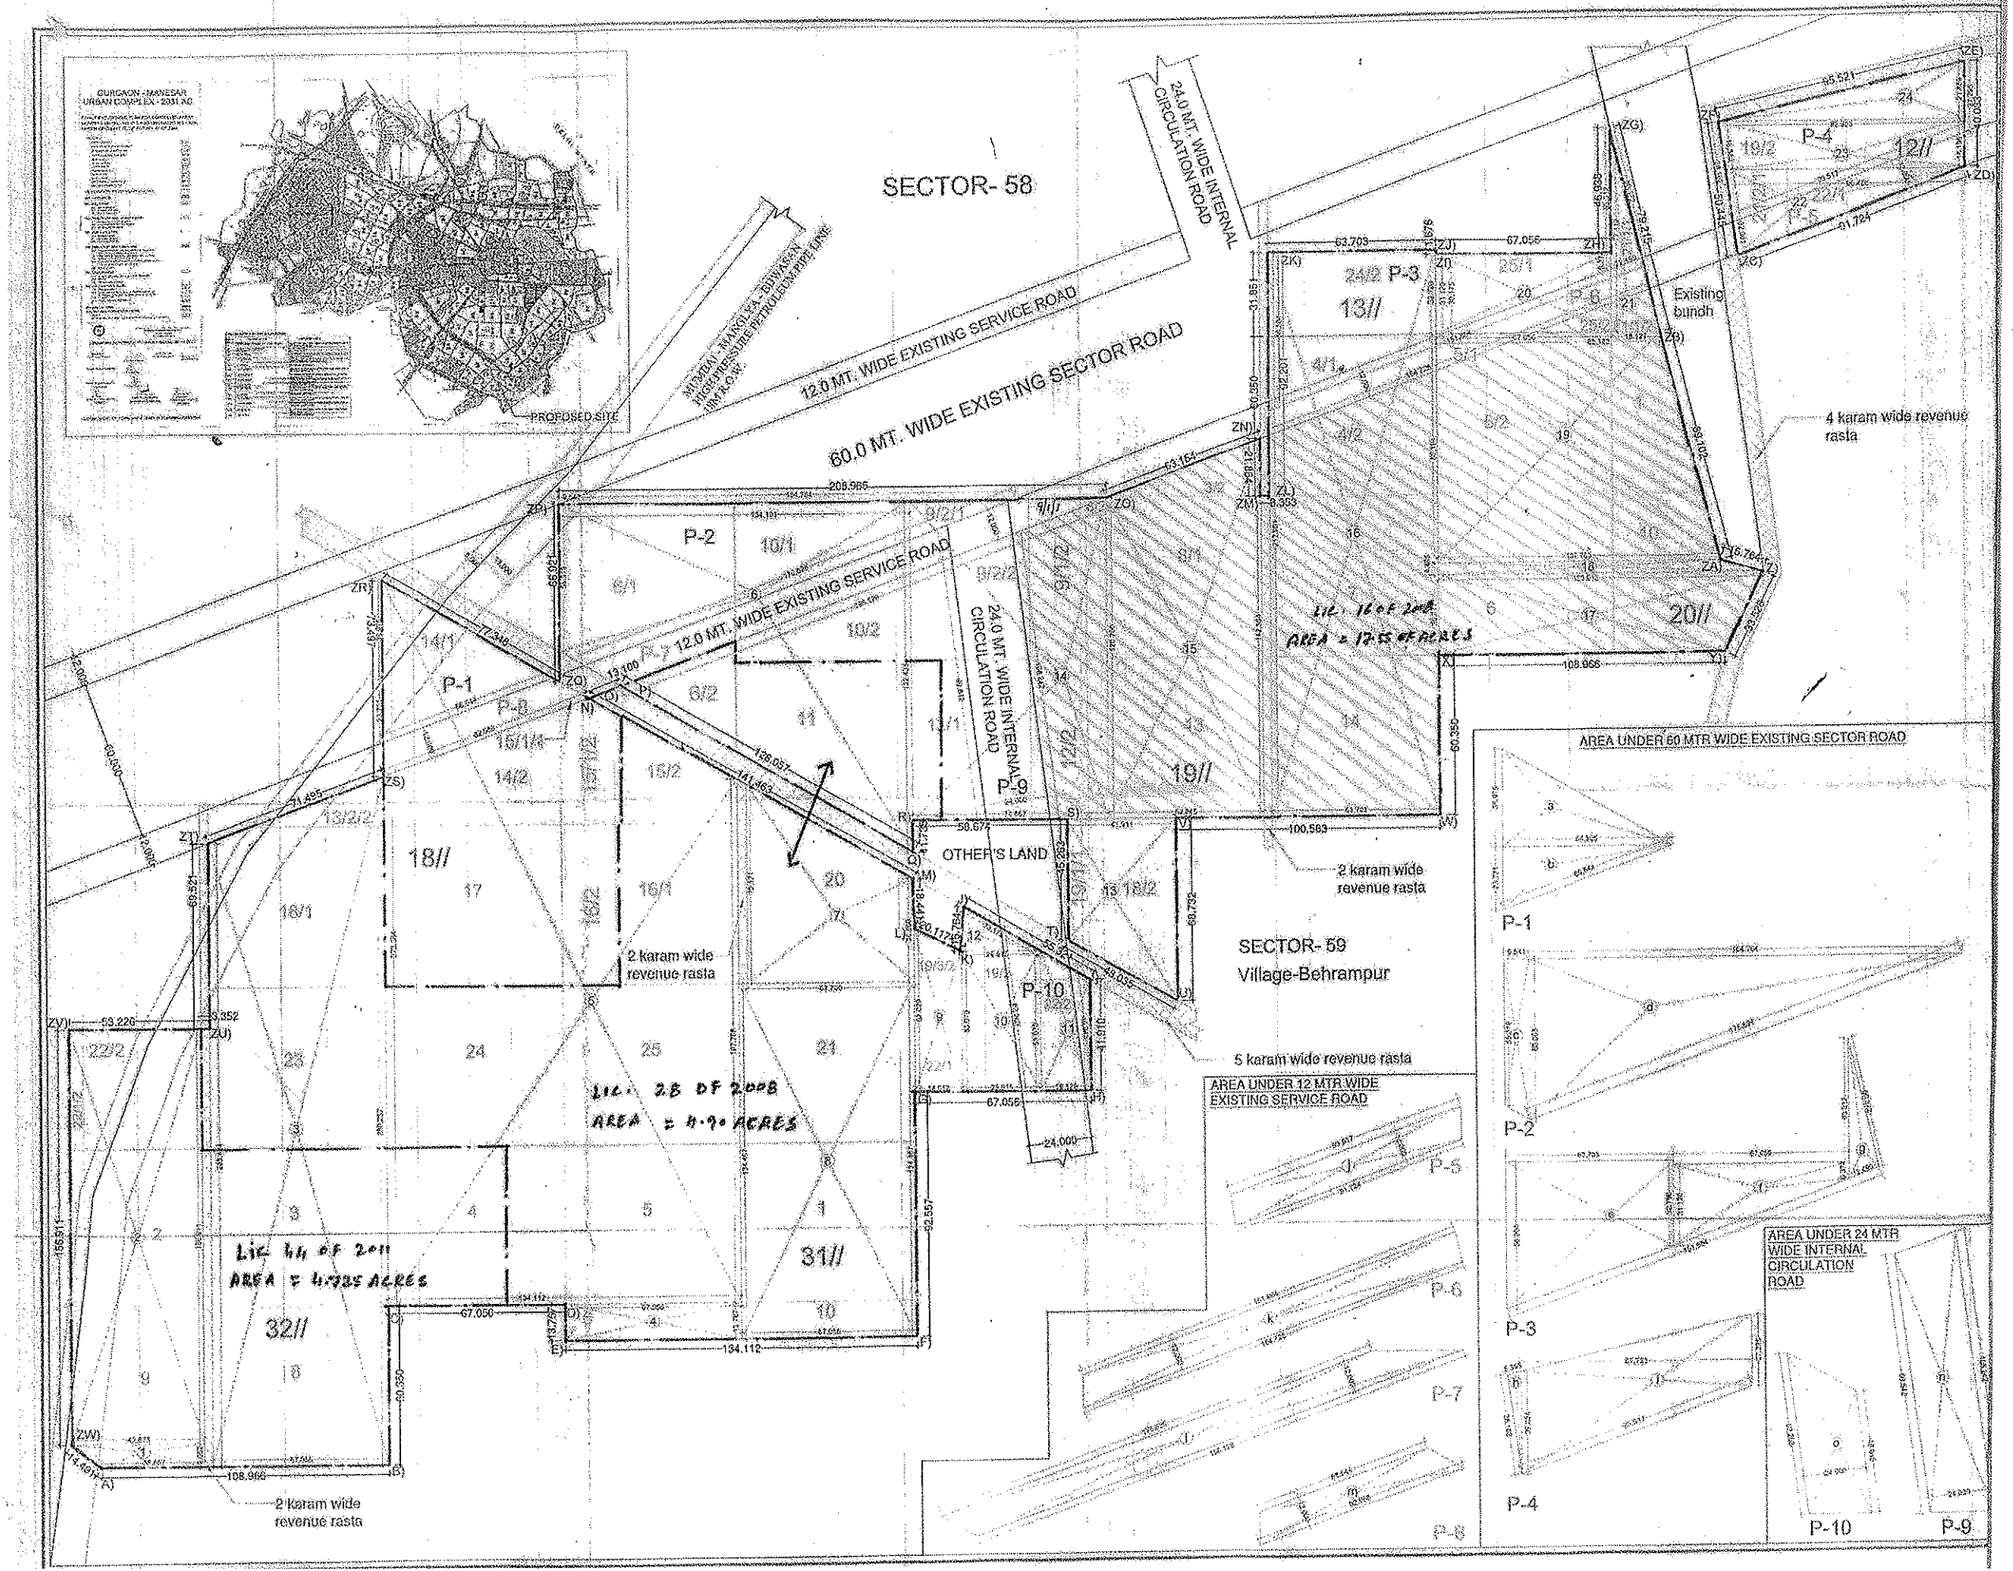
GURGAON - MANESAR URBAN COMPLEX - 2031 AD
PROPOSED SITE
SECTOR- 58
24.0 MT. WIDE INTERNAL CIRCULATION ROAD
12.0 MT. WIDE EXISTING SERVICE ROAD
60.0 MT. WIDE EXISTING SECTOR ROAD
MUNDKATI - MANESAR - BEHRAMPUR HIGHTENSION LINE PETROLEUM PIPE LINE
Existing bundh
4 karam wide revenue rasta
AREA UNDER 60 MTR WIDE EXISTING SECTOR ROAD
Lic. 16 of 2008
AREA = 17.55 ACRES
OTHER'S LAND
2 karam wide revenue rasta
SECTOR- 59
Village-Behrampur
5 karam wide revenue rasta
AREA UNDER 12 MTR WIDE EXISTING SERVICE ROAD
Lic. 28 of 2008
AREA = 4.90 ACRES
Lic. 44 of 2011
AREA = 4.935 ACRES
2 karam wide revenue rasta
AREA UNDER 24 MTR WIDE INTERNAL CIRCULATION ROAD
P-1
P-2
P-3
P-4
P-5
P-6
P-7
P-8
P-9
P-10