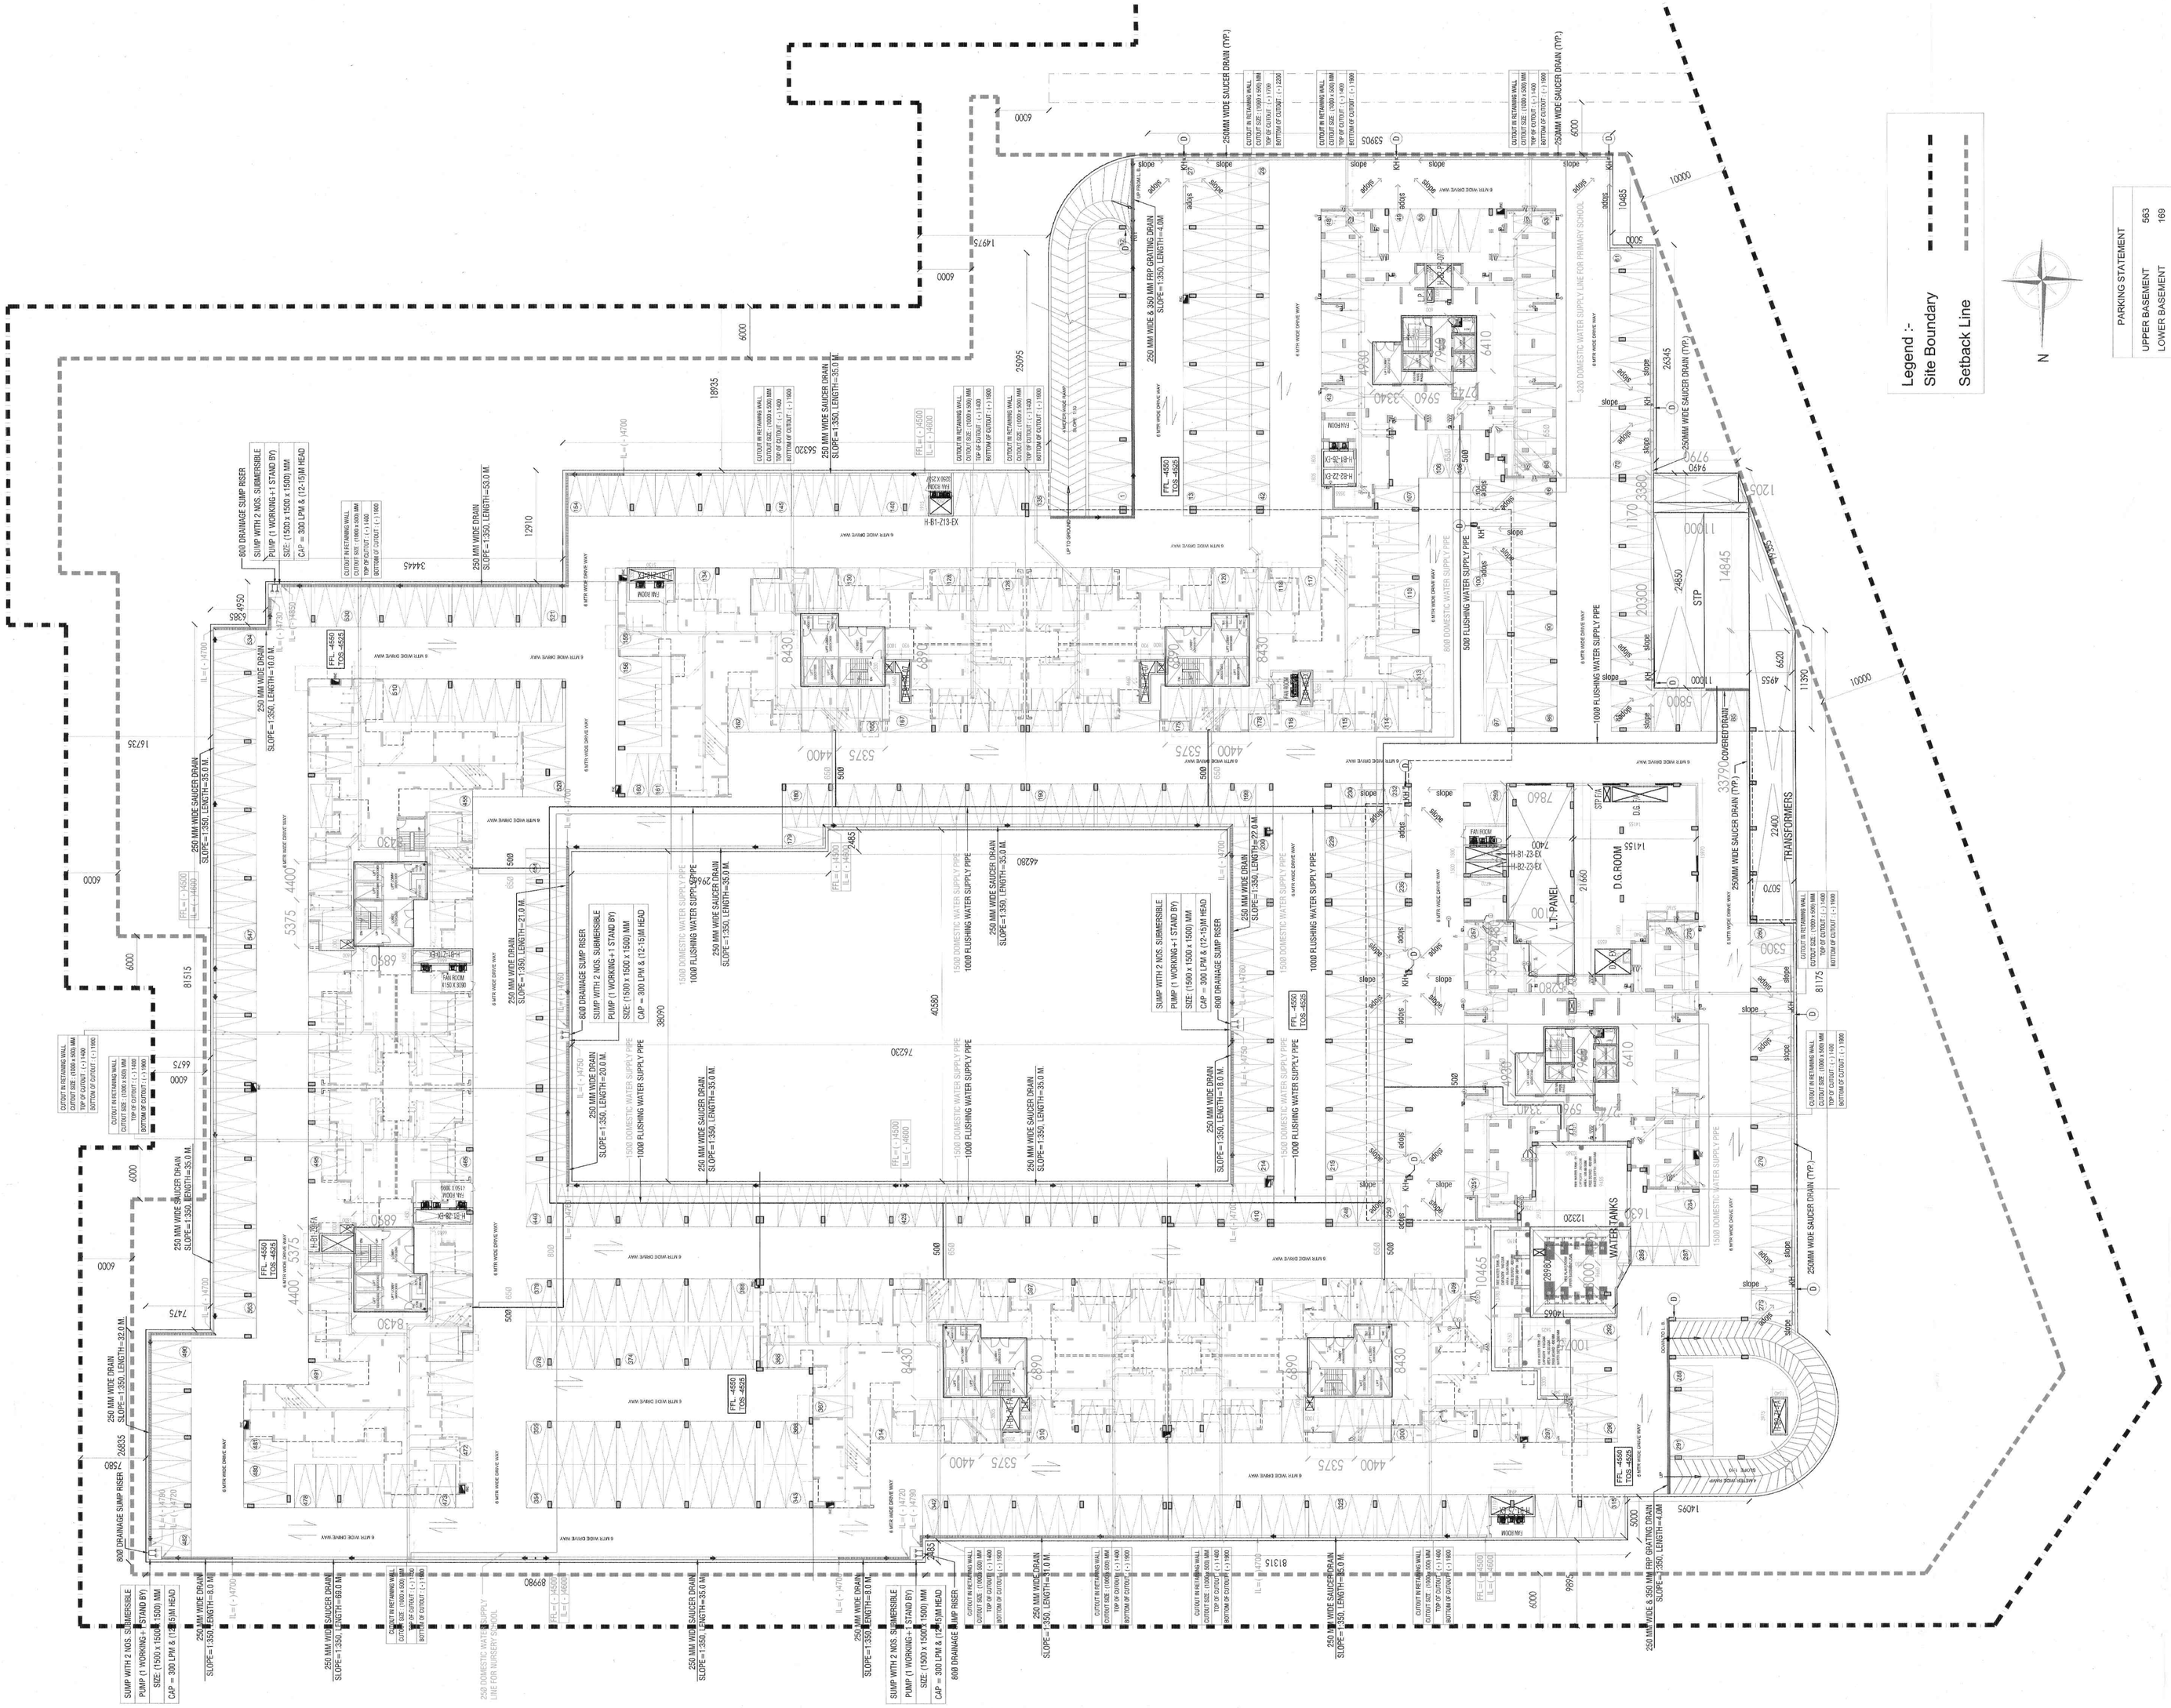
Legend :-
Site Boundary
Setback Line
N
PARKING STATEMENT
UPPER BASEMENT 563
LOWER BASEMENT 169
TRANSFORMERS
D.G.ROOM
LT-PANEL
WATER TANKS
STP
FIRE ROOM
FAN ROOM
INDOOR HALL
250MM WIDE SAUCER DRAIN (TYP.)
250 MM WIDE & 350 MM FRP GRATING DRAIN SLOPE=1:350, LENGTH=4.0M
250 MM WIDE DRAIN SLOPE=1:350, LENGTH=53.0 M
250 MM WIDE SAUCER DRAIN SLOPE=1:350, LENGTH=35.0 M
800 DRAINAGE SUMP RISER
SUMP WITH 2 NOS. SUBMERSIBLE PUMP (1 WORKING + 1 STAND BY) SIZE: (1500 x 1500 x 1500) MM CAP = 300 LPM & (12-15)M HEAD
500 FLUSHING WATER SUPPLY PIPE
1000 FLUSHING WATER SUPPLY PIPE
1500 DOMESTIC WATER SUPPLY PIPE
300 DOMESTIC WATER SUPPLY LINE FOR PRIMARY SCHOOL
250 DOMESTIC WATER SUPPLY LINE FOR NURSERY SCHOOL
6 MTR WIDE DRIVE WAY
CUTOUT IN RETAINING WALL
CUTOUT SIZE : (1000 x 500) MM
TOP OF CUTOUT : (-) 1400
BOTTOM OF CUTOUT : (-) 1900
FFL -4550
LOS -4525
H-B1-Z13-EX
H-B2-Z13-EX
H-B1-Z3-EX
H-B2-Z3-EX
