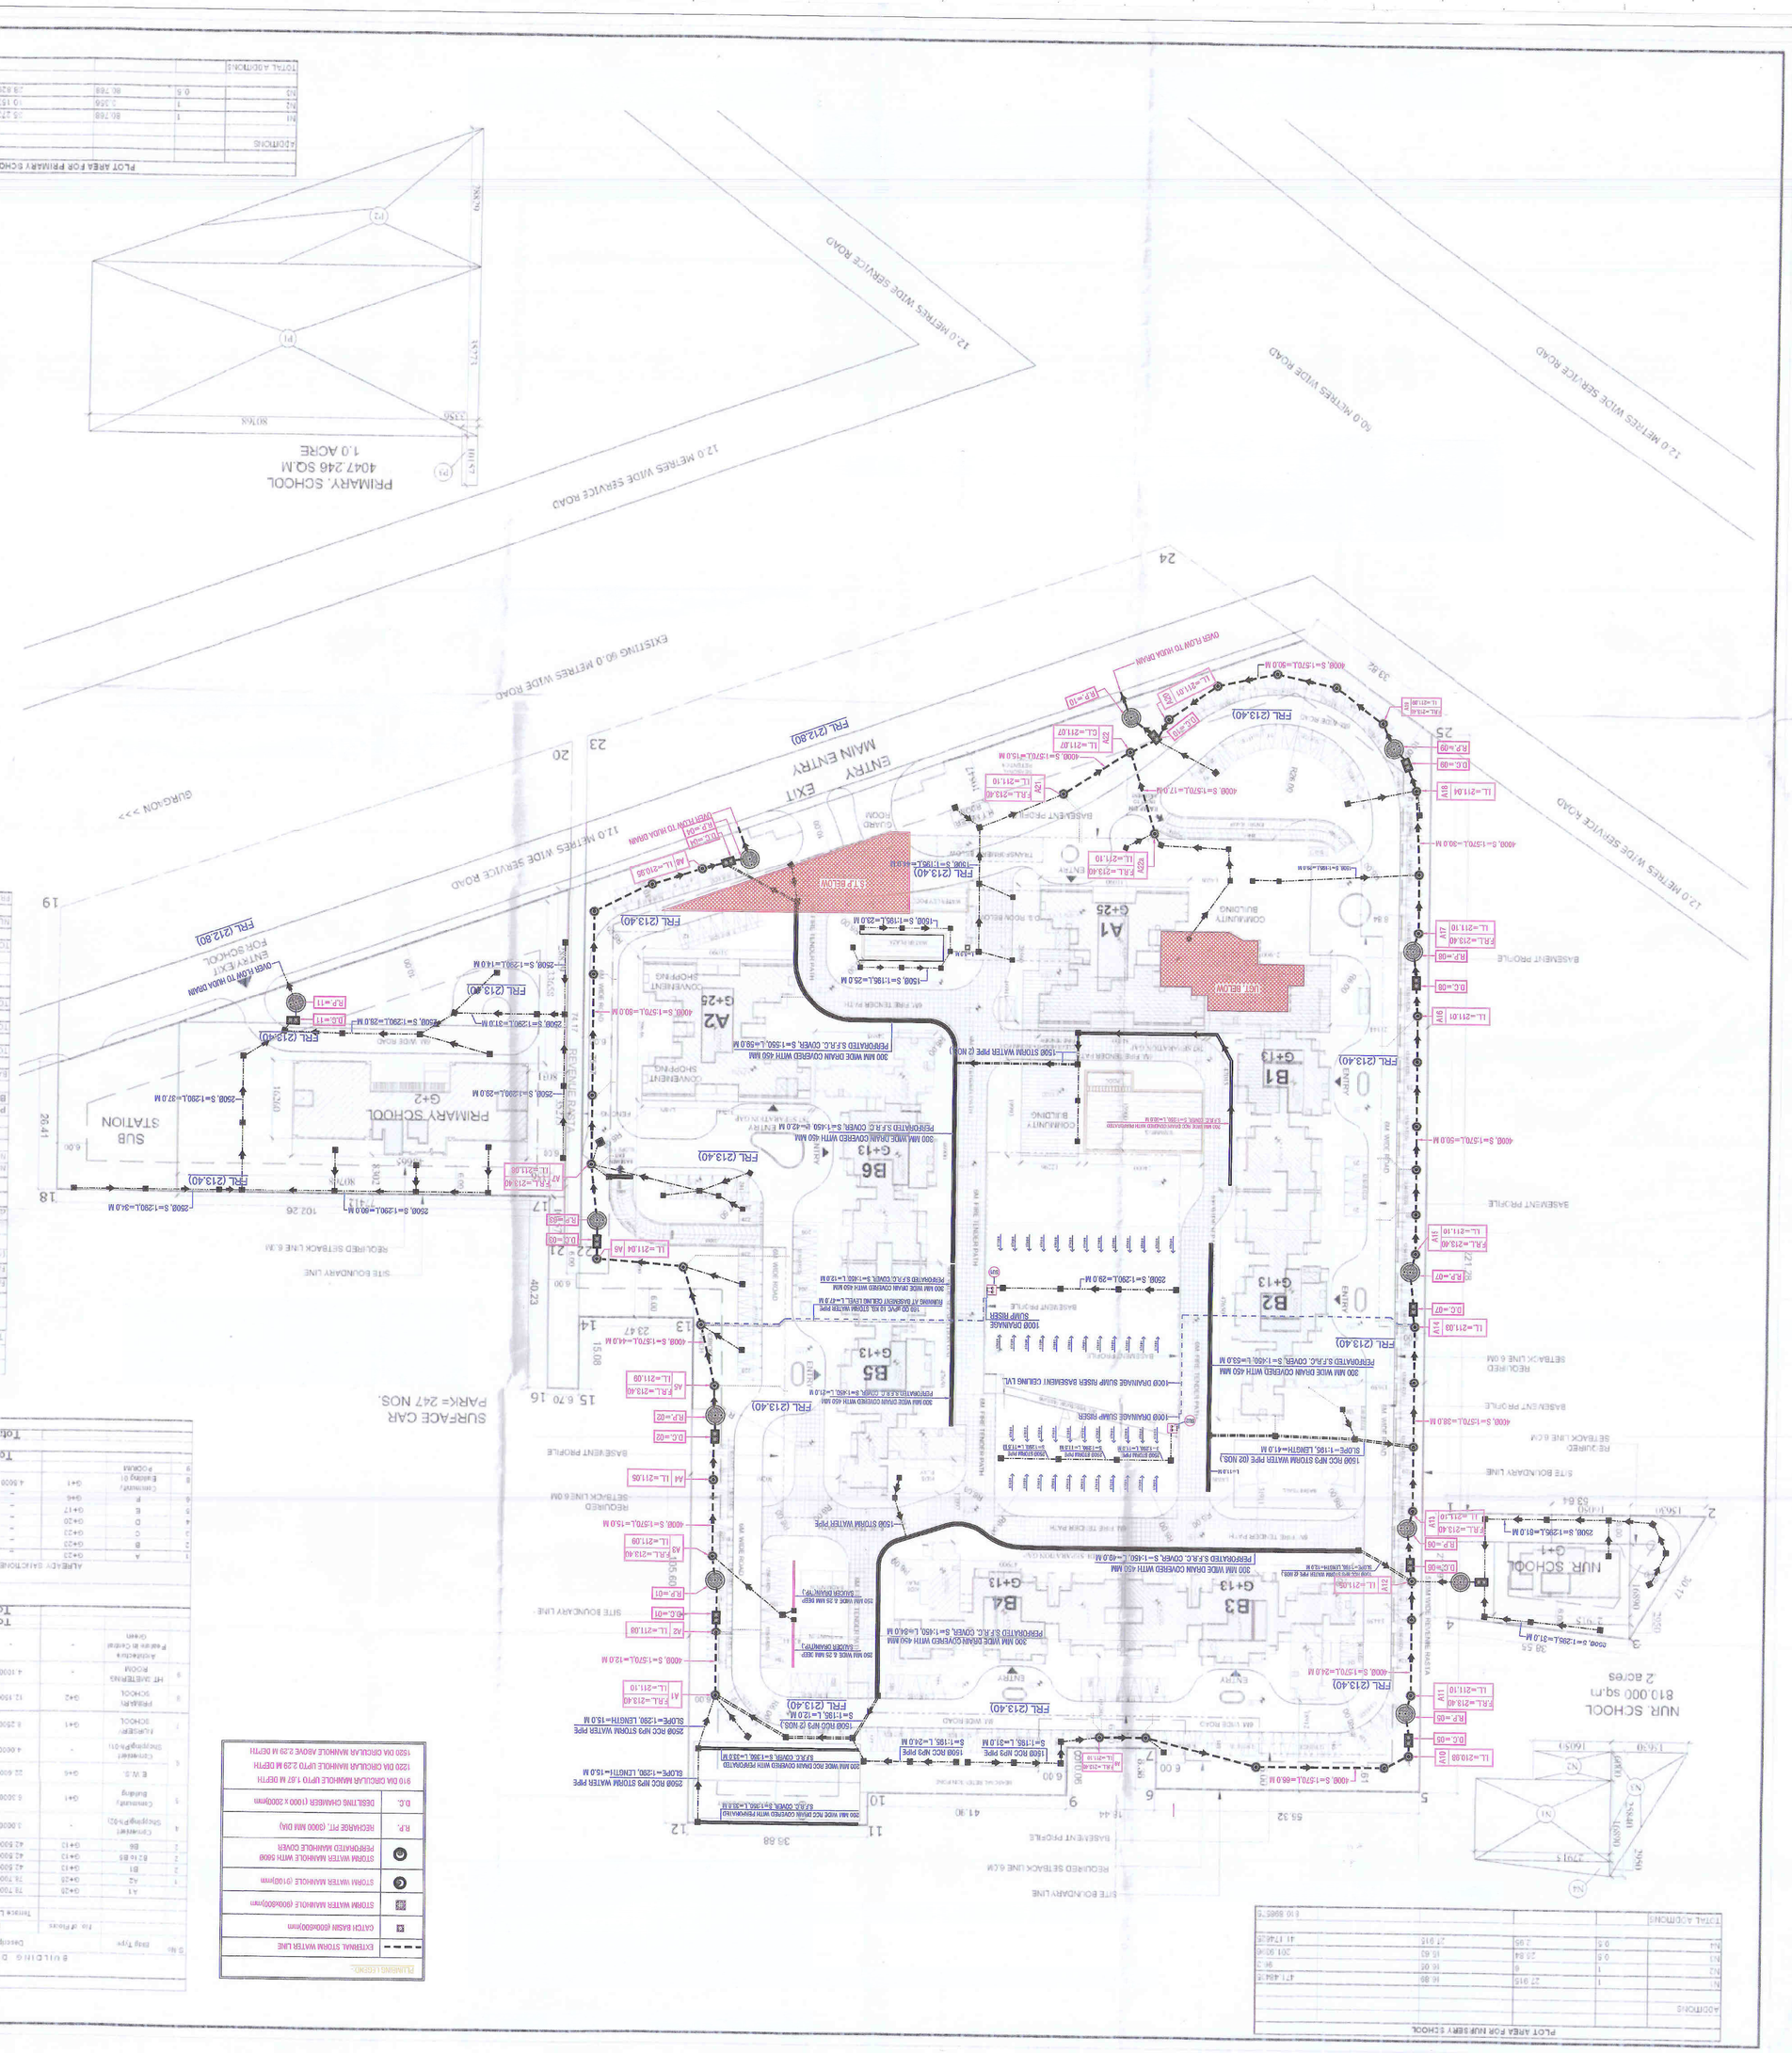
NUR SCHOOL
810,000 sq.m
2 acres
PRIMARY SCHOOL
1.0 ACRE
SUB STATION
SURFACE CAR PARK= 247 NOS.
12.0 METRES WIDE SERVICE ROAD
10.0 METRES WIDE SERVICE ROAD
EXISTING 60.0 METRES WIDE ROAD
ENTRY
EXIT
MAIN ENTRY
SITE BOUNDARY LINE
REQUIRED SETBACK LINE 6.0M
BASEMENT PROFILE
B1
B2
B3
B4
B5
B6
A1
A2
G+1
G+13
G+25
G+2
FRL (213.40)
FRL (212.80)
FRL=213.40
