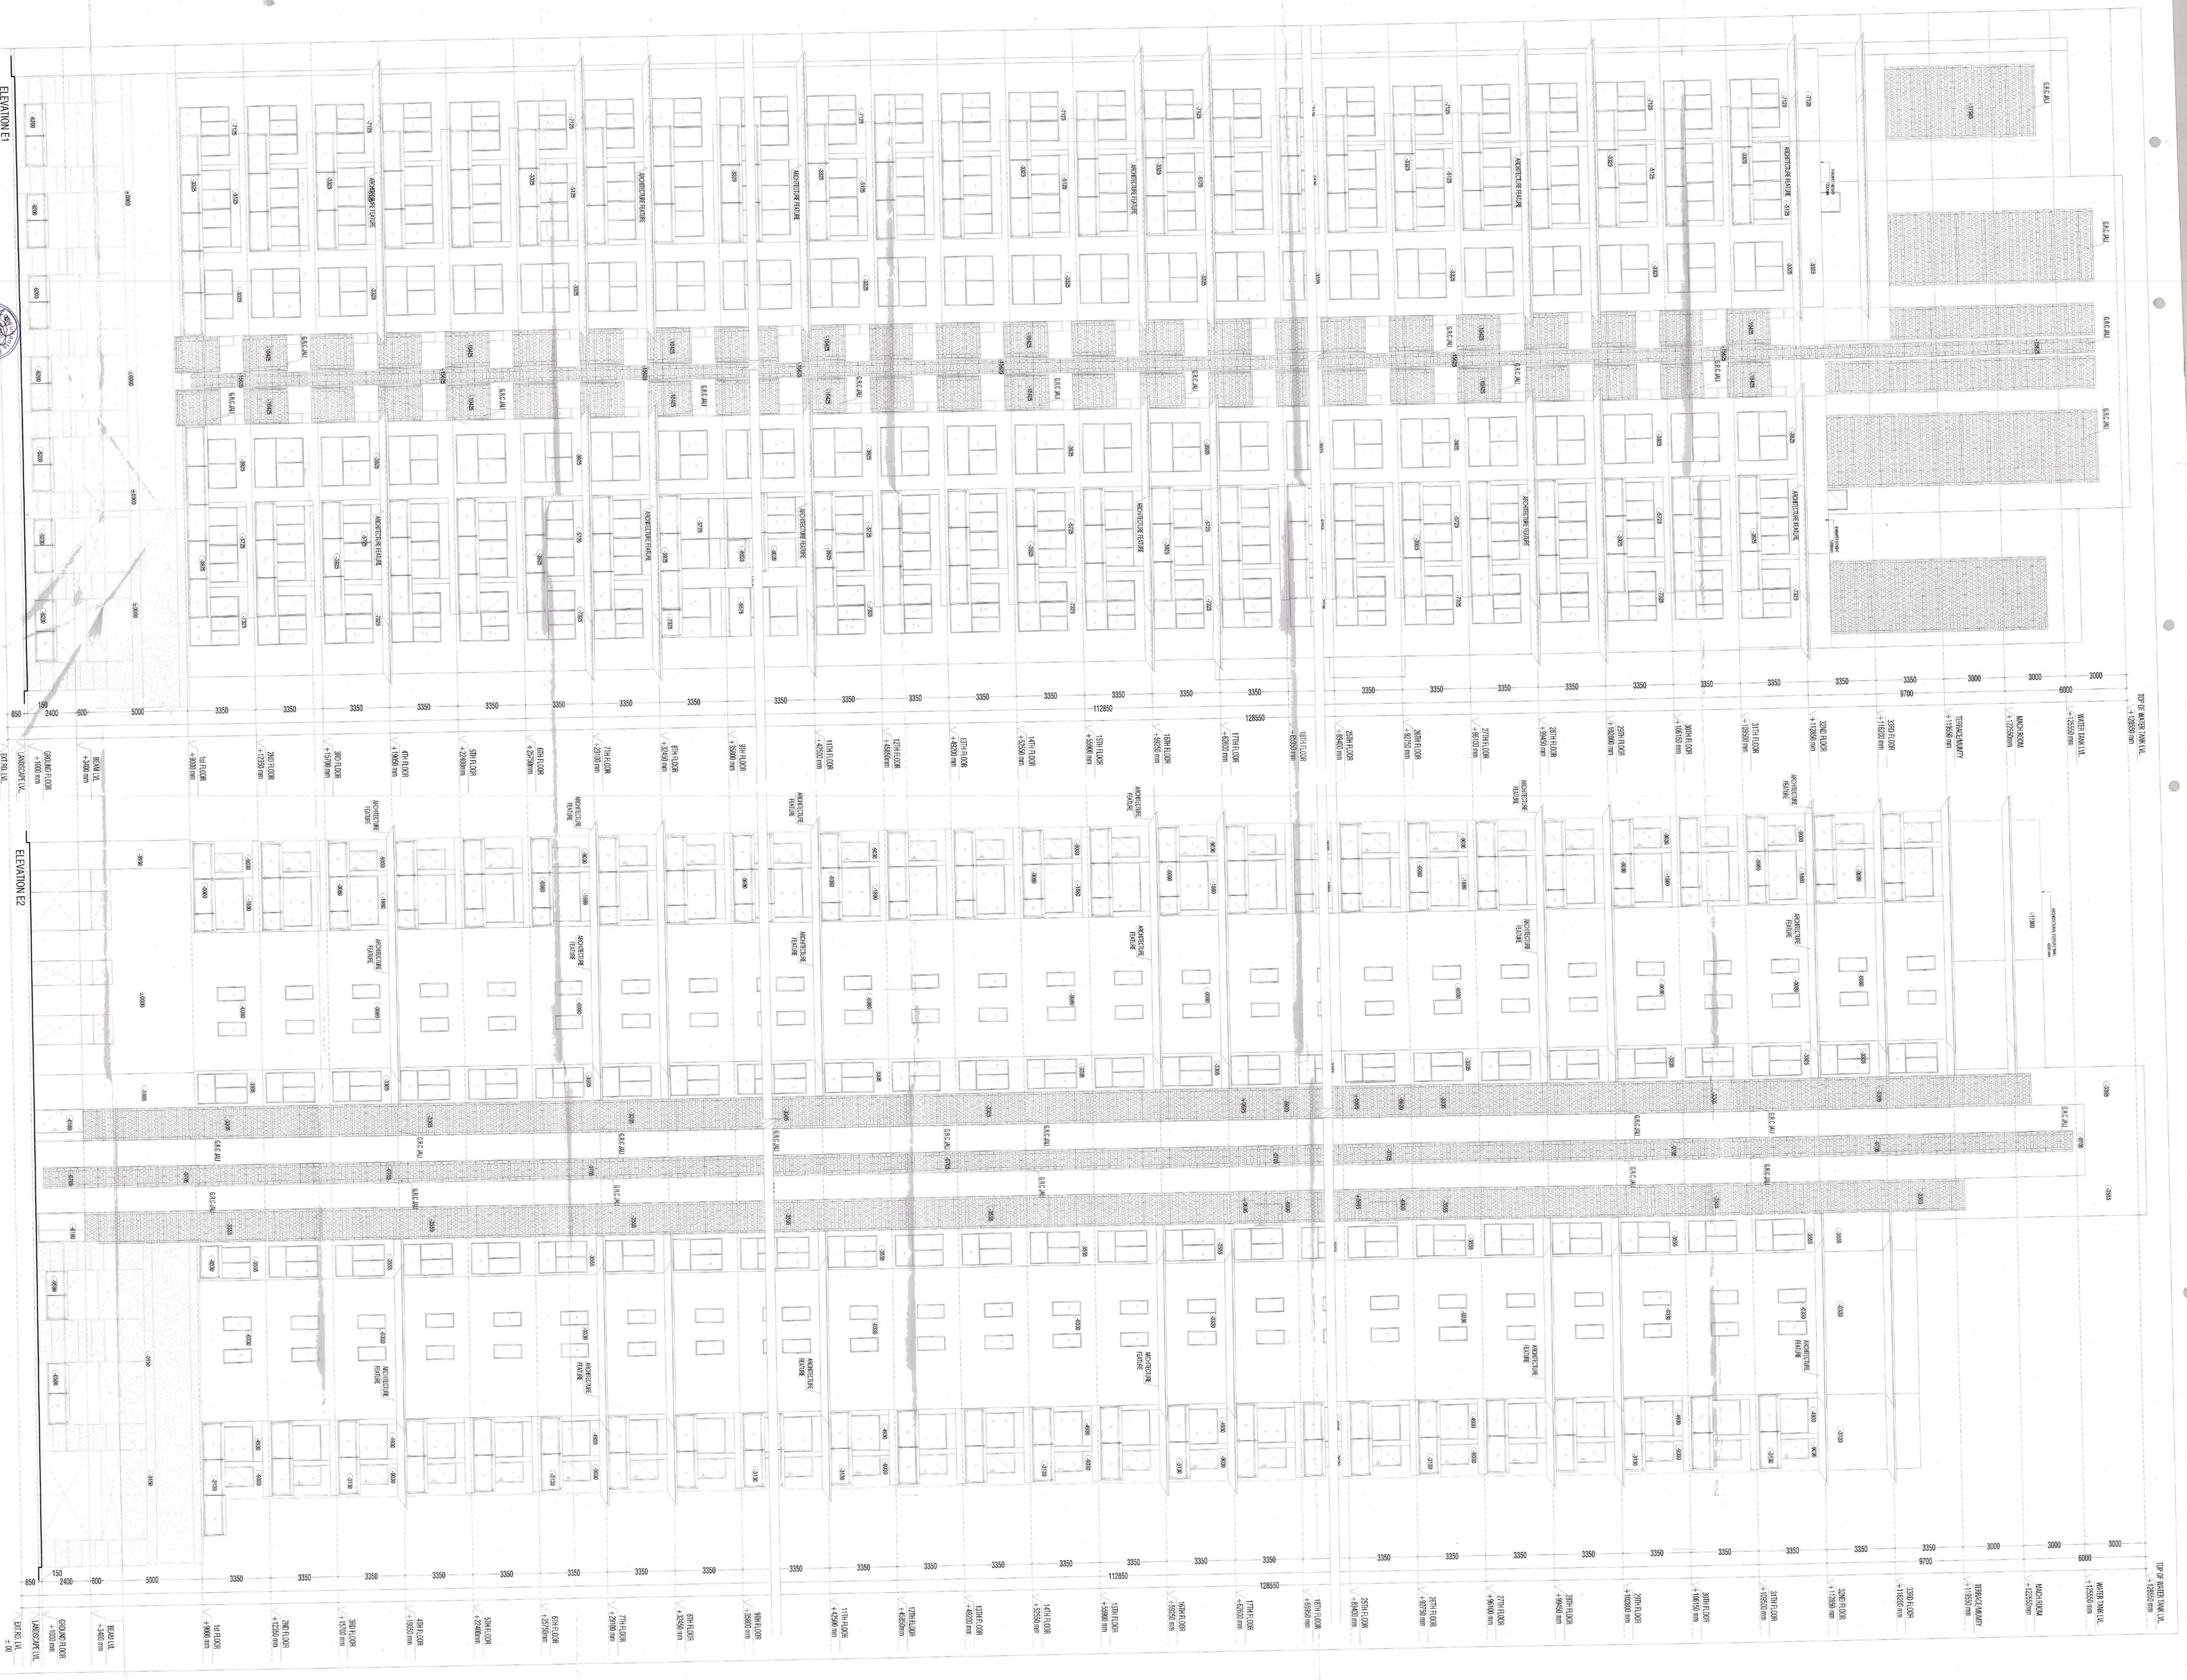

Key Plan

Notes

Architects Signature

Harish Prabhu Architect
Consultant Architect
Registration No. CA/A/17/87556

Owner's Signature

Clients

Architects
Arcop Associates Pvt. Ltd.
Ist, Prayag Estate S.K.-1
New Delhi India
Ph. - 91-11-26146550

Job Title
PROPOSED BUILDING PLAN OF GROUP HOUSING SCHEME ON
OF GROUP HOUSING COLONY AREA AGGREGING 17.35 ACRES
YFAIR LAND AGGREGING 7.78 ACRES, OF COMBINED ZONING PLAN
LOCKING NO. 18 OF 2008 DATED 31.01.2008 = 11.90 ACRES
LOCKING NO. 38 OF 2009 DATED 17.03.2009 = 4.73 ACRES
LOCKING NO. 48 OF 2011 DATED 13.06.2011 = 34.175 ACRES IN
SECTOR - 99 GURGAON HARYANA COMPLEX BEING
DEVELOPED BY COMMANDER RESIDENCIES PVT. LTD., CHANDIGARH,
BUILDERS PVT. LTD., AVIRAT BUILDTECH PVT. LTD., GOLDEN VIEW
REALTORS PVT. LTD., ARYA SOFTWARE PVT. LTD., MAHAVIR
BUILDERS PVT. LTD., AGSON SOFTWARE PVT. LTD., HI ENERGY
REALTORS PVT. LTD., AVE RIVER DEVELOPERS PVT. LTD., BULLS
COLLABORATION WITH BY RAGE FOUNDERS PVT. LTD., M/S ZIN
PVT. LTD.

Drawing Title
ELEVATION E1 & E2
TOWER D

Job No.	Drawing No.
2011/66	A-36
Drawn	Checked
ASHOK	LABH
Date	Scale
10.10.2018	1:150

Revisions 0

DINESH KUMAR
SD (HO)
Rajesh C
JD(HC)