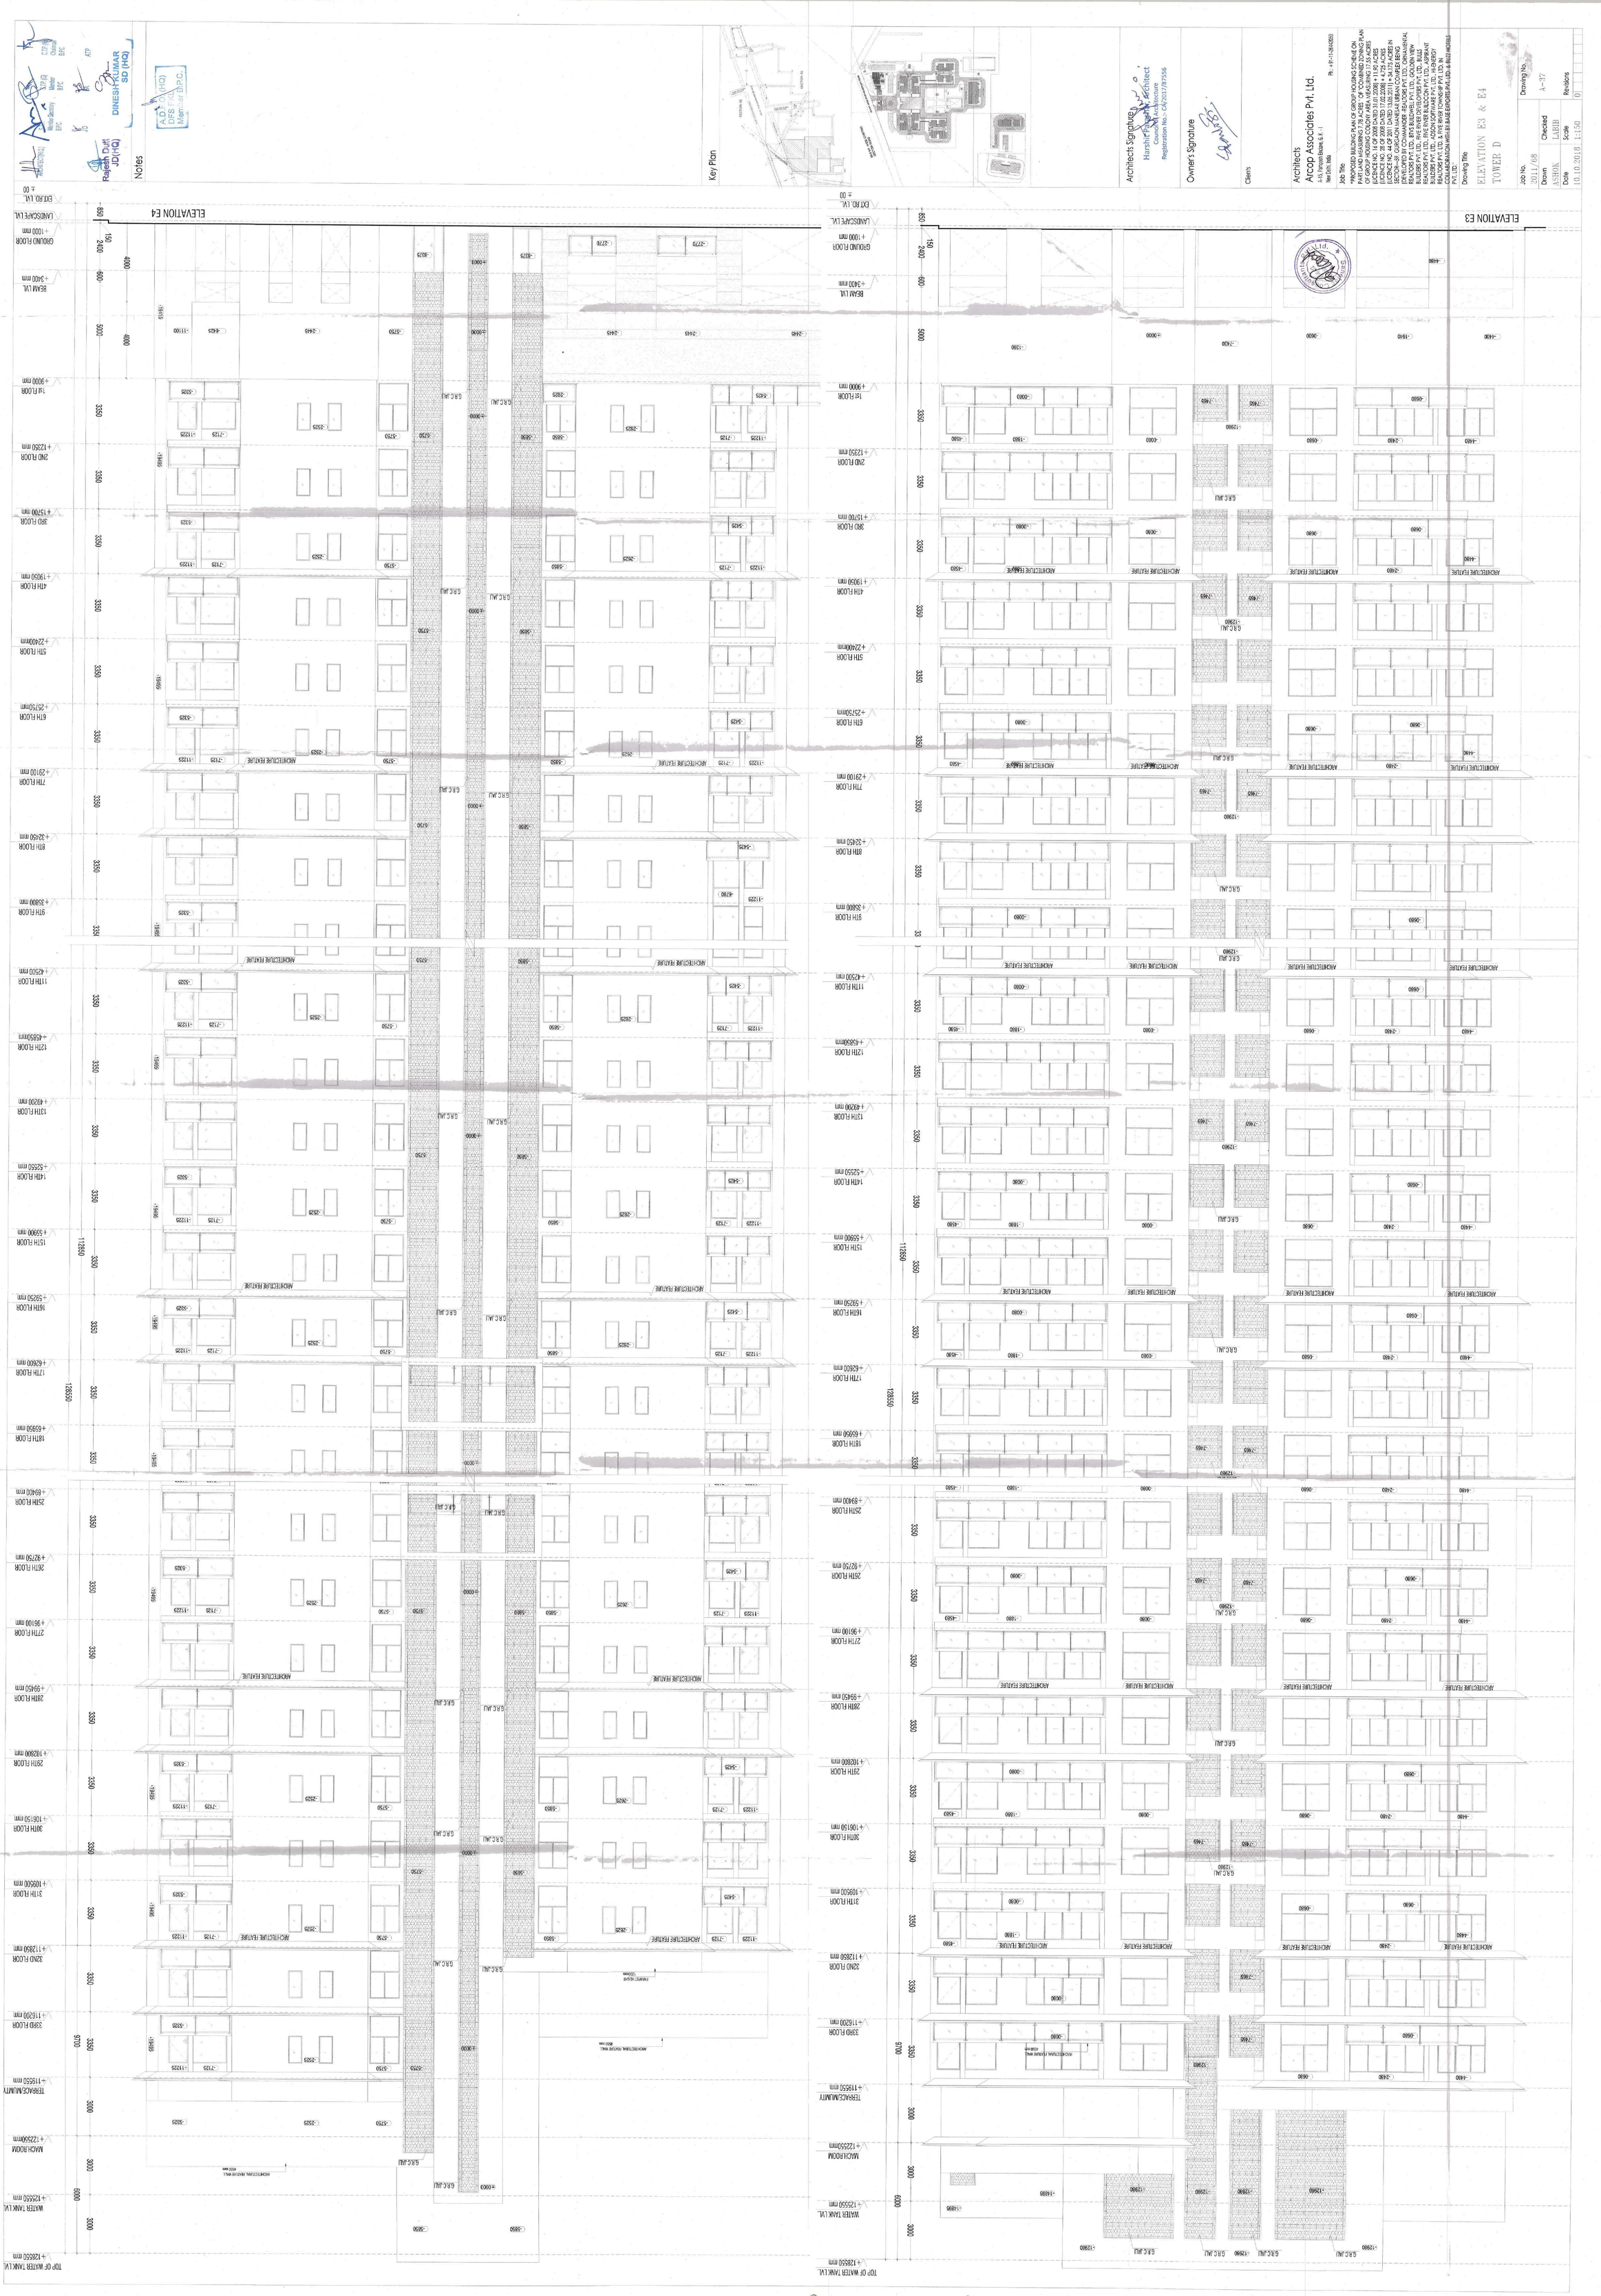
ELEVATION E4
ELEVATION E3
Rajesh Dutt
JD(HQ)
DINESH KUMAR
SD (HQ)
A.D.T.P. (HQ)
DFS FKG
Member B.P.C.
Notes
Key Plan
Architects Signature
Harshit Pandey Architect
Council of Architecture
Registration No.- CA/2017/87556
Owner's Signature
Clients
Architects
Arcop Associates Pvt. Ltd.
J-15, East Patel Nagar, G.F., I
New Delhi, India
Ph. +91-11-28740269
Job Title
"PROPOSED BUILDING PLAN OF GROUP HOUSING SCHEME ON PART LAND MEASURING 7.75 ACRES OF COMBINED ZONING PLAN CO-ORDINATES OF COMMON PLAN OF 15.5 ACRES (LICENCE NO. 16 OF 2008 DATED 11.01.2008) + 11.95 ACRES (LICENCE NO. 28 OF 2008 DATED 17.02.2008) + 4.75 ACRES (LICENCE NO. 44 OF 2011 DATED 13.05.2011) = 34.175 ACRES IN SECTOR- 37D, TEHSIL & DISTRICT- GURUGRAM, HARYANA (DEVELOPED BY COMMANDER REALTORS PVT. LTD., DRHAVENTAL REALTORS PVT. LTD., BTVS BUILDWELL PVT. LTD., GOLDEN VIEW BUILDERS PVT. LTD., RIVER DEVELOPERS PVT. LTD., BIJULI REALTORS PVT. LTD., BELLA CASA PVT. LTD., LUXURY PVT. LTD., BUILDERS PVT. LTD., ADSON SOFTWARE PVT. LTD., HENERGY REALTORS PVT. LTD., & FIVE RIVER TOWNSHIP PVT. LTD. IN COLLABORATION WITH BASE EXPORTS PVT. LTD., & BUZZ HOTELS PVT. LTD."
Drawing Title
ELEVATION E3 & E4
TOWER D
Job No.
2011/68
Drawing No.
A-37
Drawn
ASHOK
Checked
LABIB
Date
10.10.2018
Scale
1:150
Revisions
01