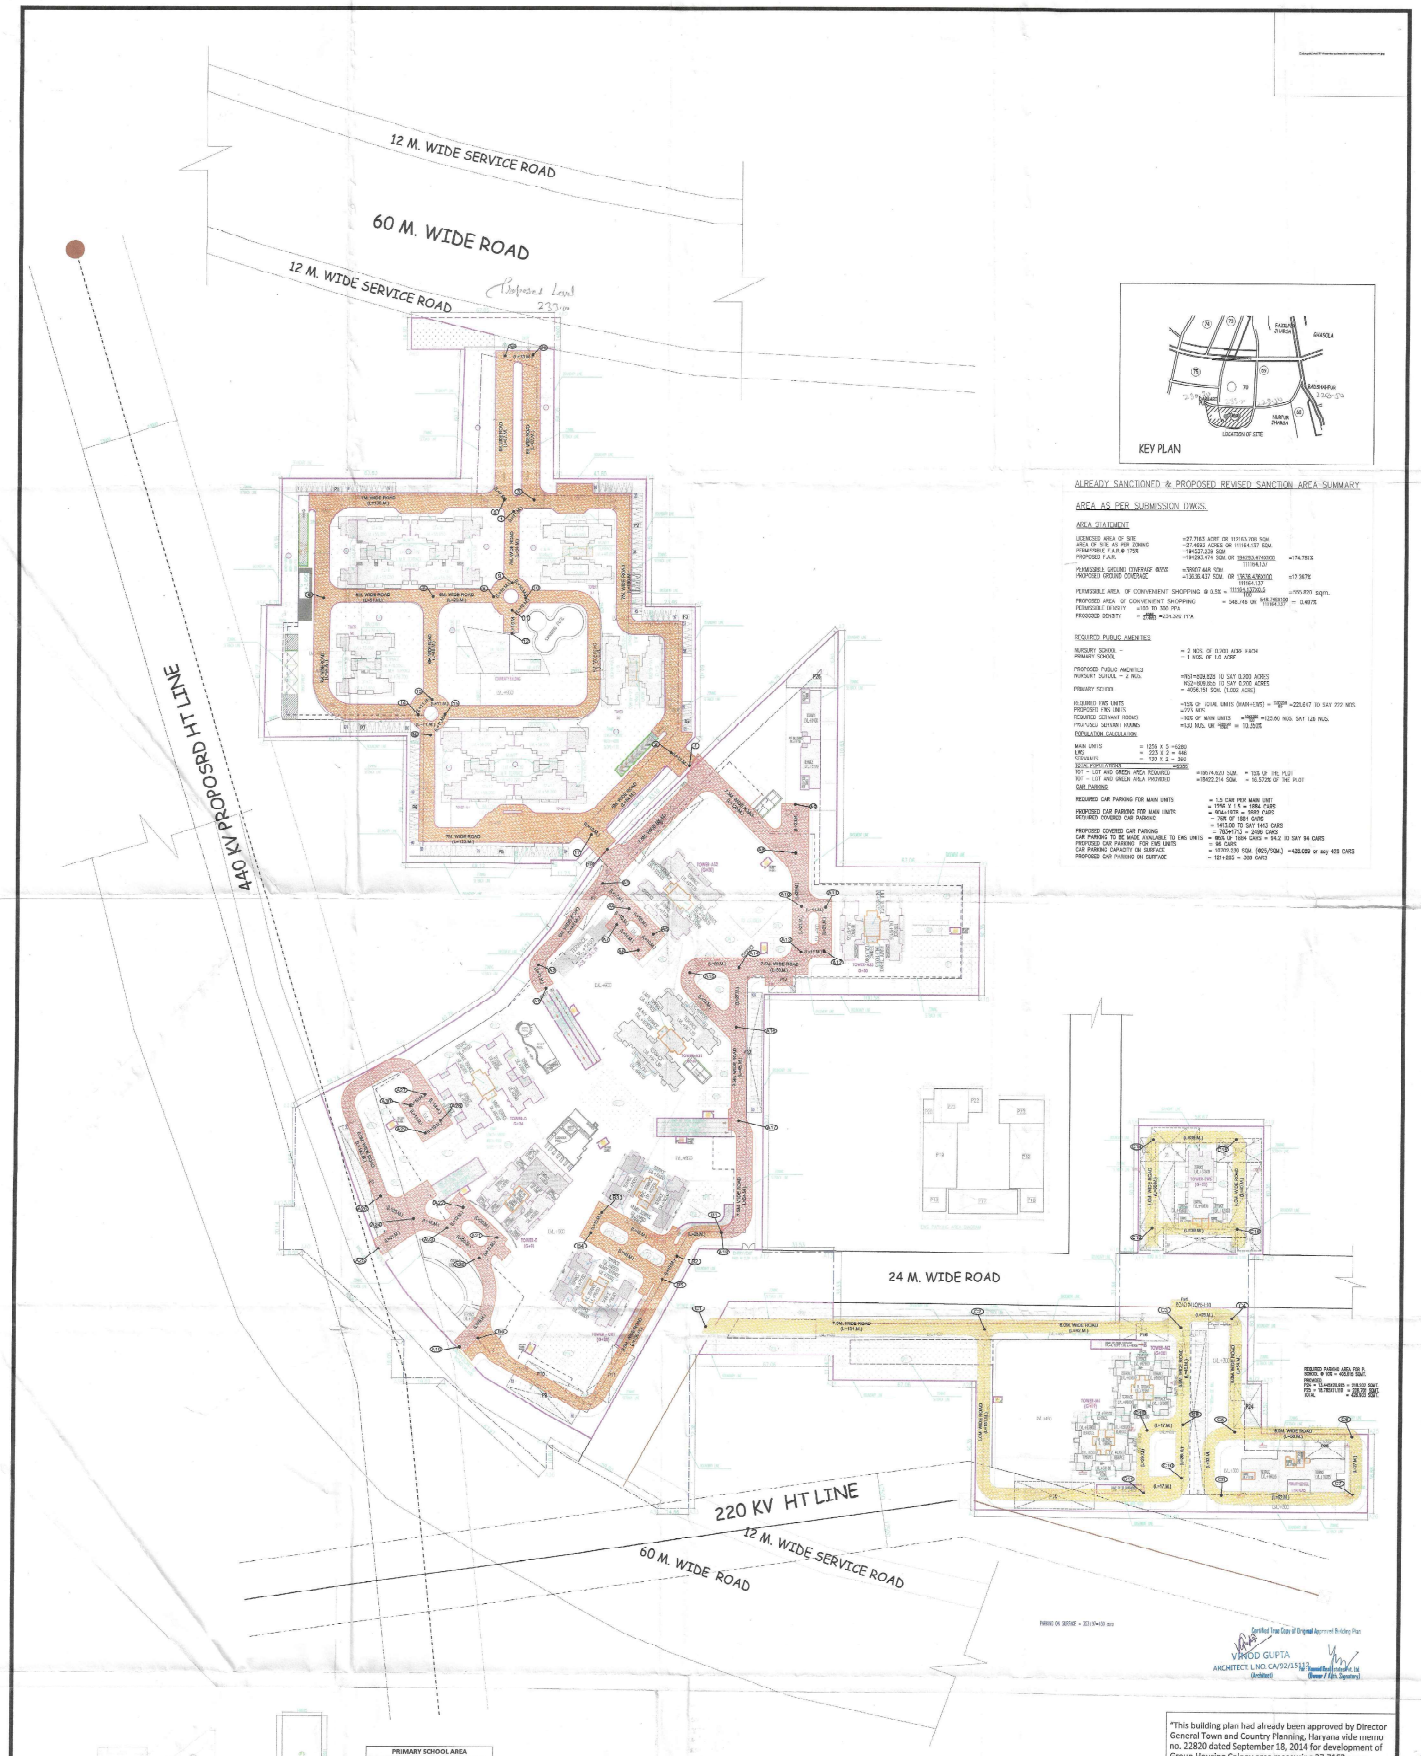

PRIMARY SCHOOL AREA				
S.NO.				AREA IN SQMT.
F1	28.025	X	25.001	668.490
F2	35.006	X	00.247	1535.311
F3	342.111	X	26.557	1598.444
TOTAL				4006.235 SQMT. OR 1.002 ACRE

ACB RM., VCB RM. & TR. RM.				
S.NO.				AREA IN SQMT.
A1	6.410	X	7.030	45.062
A2	26.550	X	7.910	210.011
TOTAL				255.073

N.SCHOOL-2 N.SCHOOL-1

N. SCHOOL-1						
S.NO.	DESCRIPTIONS					AREA IN SQMT.
NF1		20.225	X	35.120		710.017
NF1	A.F.	19.188	X	17.476		335.401
TOTAL						1045.418 SQMT. OR 0.261 ACRE
N. SCHOOL-2						
NS1		33.002	X	34.865		1150.602
TOTAL						1150.602 SQMT. OR 0.28 ACRE

"This building plan had already been approved by Director General Town and Country Planning, Haryana vide memo no. 22820 dated September 18, 2014 for development of Group Housing Colony area measuring 27.7163 acres (License no. 16 of 2009 dated May 29, 2009 and 73 of 2013 dated July 30, 2013) in Sector-70A, Gurgaon Manesar Urban Complex, being developed by Haamid Real Estates Private Limited and others in collaboration with DLF Limited."

DRAWING TITLE:	SCALE: 1 : 500
SITE PLAN ROAD LAYOUT	DWG. NO. H-S-RL-01

For Haamid Real Estates Pvt. Limited
Authorised Signatory

ARCHITECTS
DESIGN PLUS ARCHITECTURE
L-140 (3rd& 2nd floor) Okhla Industrial Estate Phase-III, New Delhi - 110020
T. 6151 5884, 4161 5868, 2682 0893, 2682 0824
F. 2682 2171
e-mail: designplus@touchtelindia.net

OWNER
HAAMID REAL ESTATES PVT LTD
REGD. OFFICE 222-B THIRD FLOOR
Okhla Industrial Estate,
New Delhi - 110020