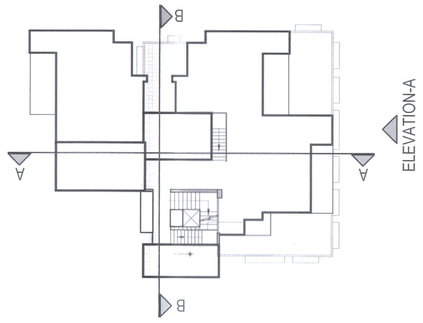

ROOF ROOM PLAN

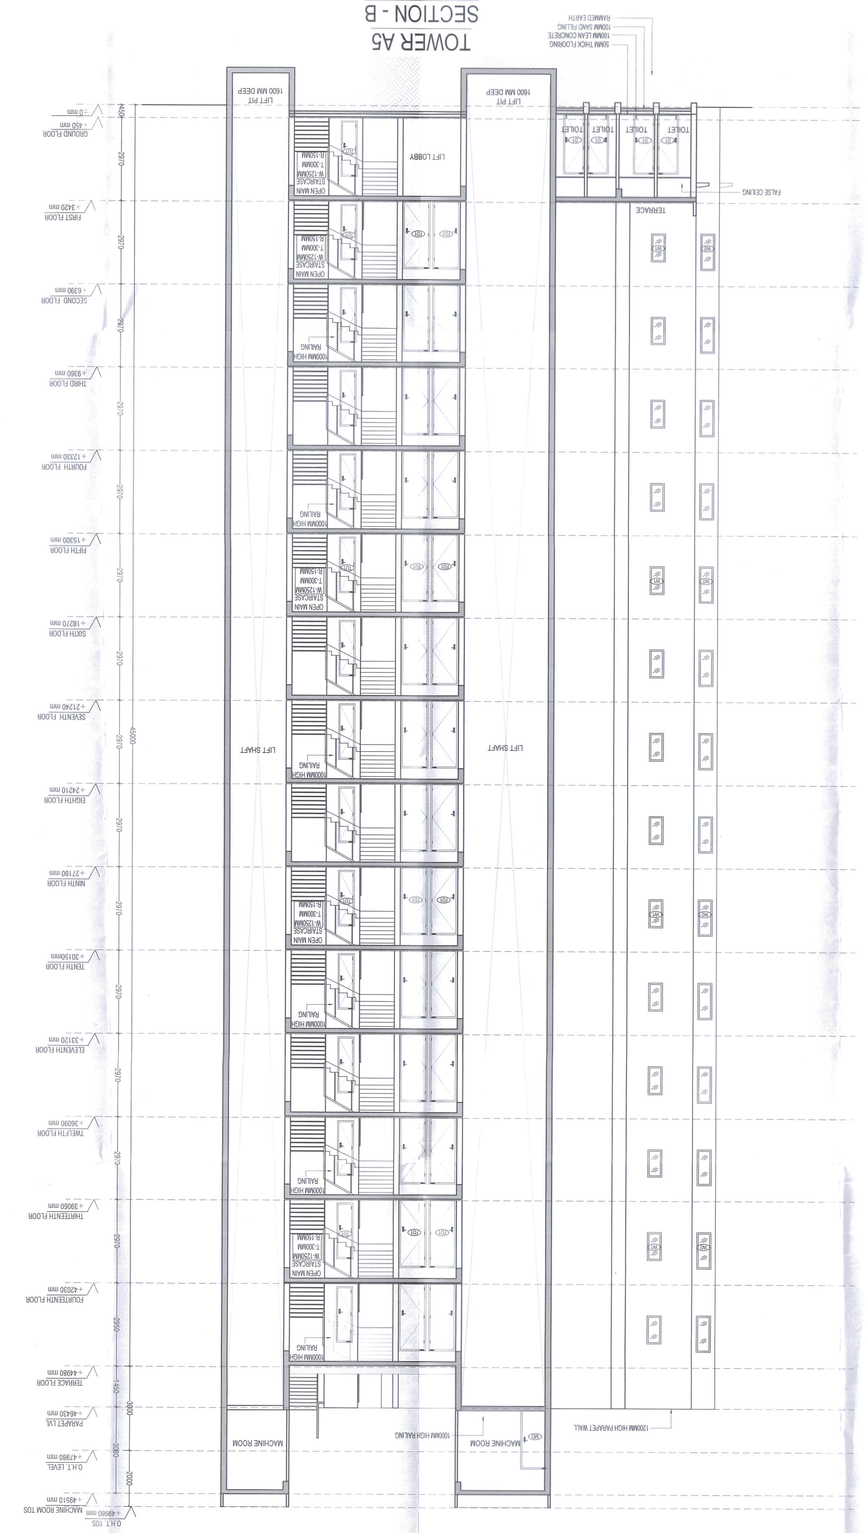
TOWER A5
SECTION - B
SAME THICK FLOORING
SAME LEAN CONCRETE
SAME SAND FILLING
SAMMED EARTH
LIFT PIT
1500 MM DEEP
TOILET
TOILET
TOILET
TOILET
PULLEY CEILING
TERRACE
LIFT LOBBY
OPEN MAN
STAIRCASE
TO TERRACE
1 300MM
RISER 150MM
TREAD 250MM