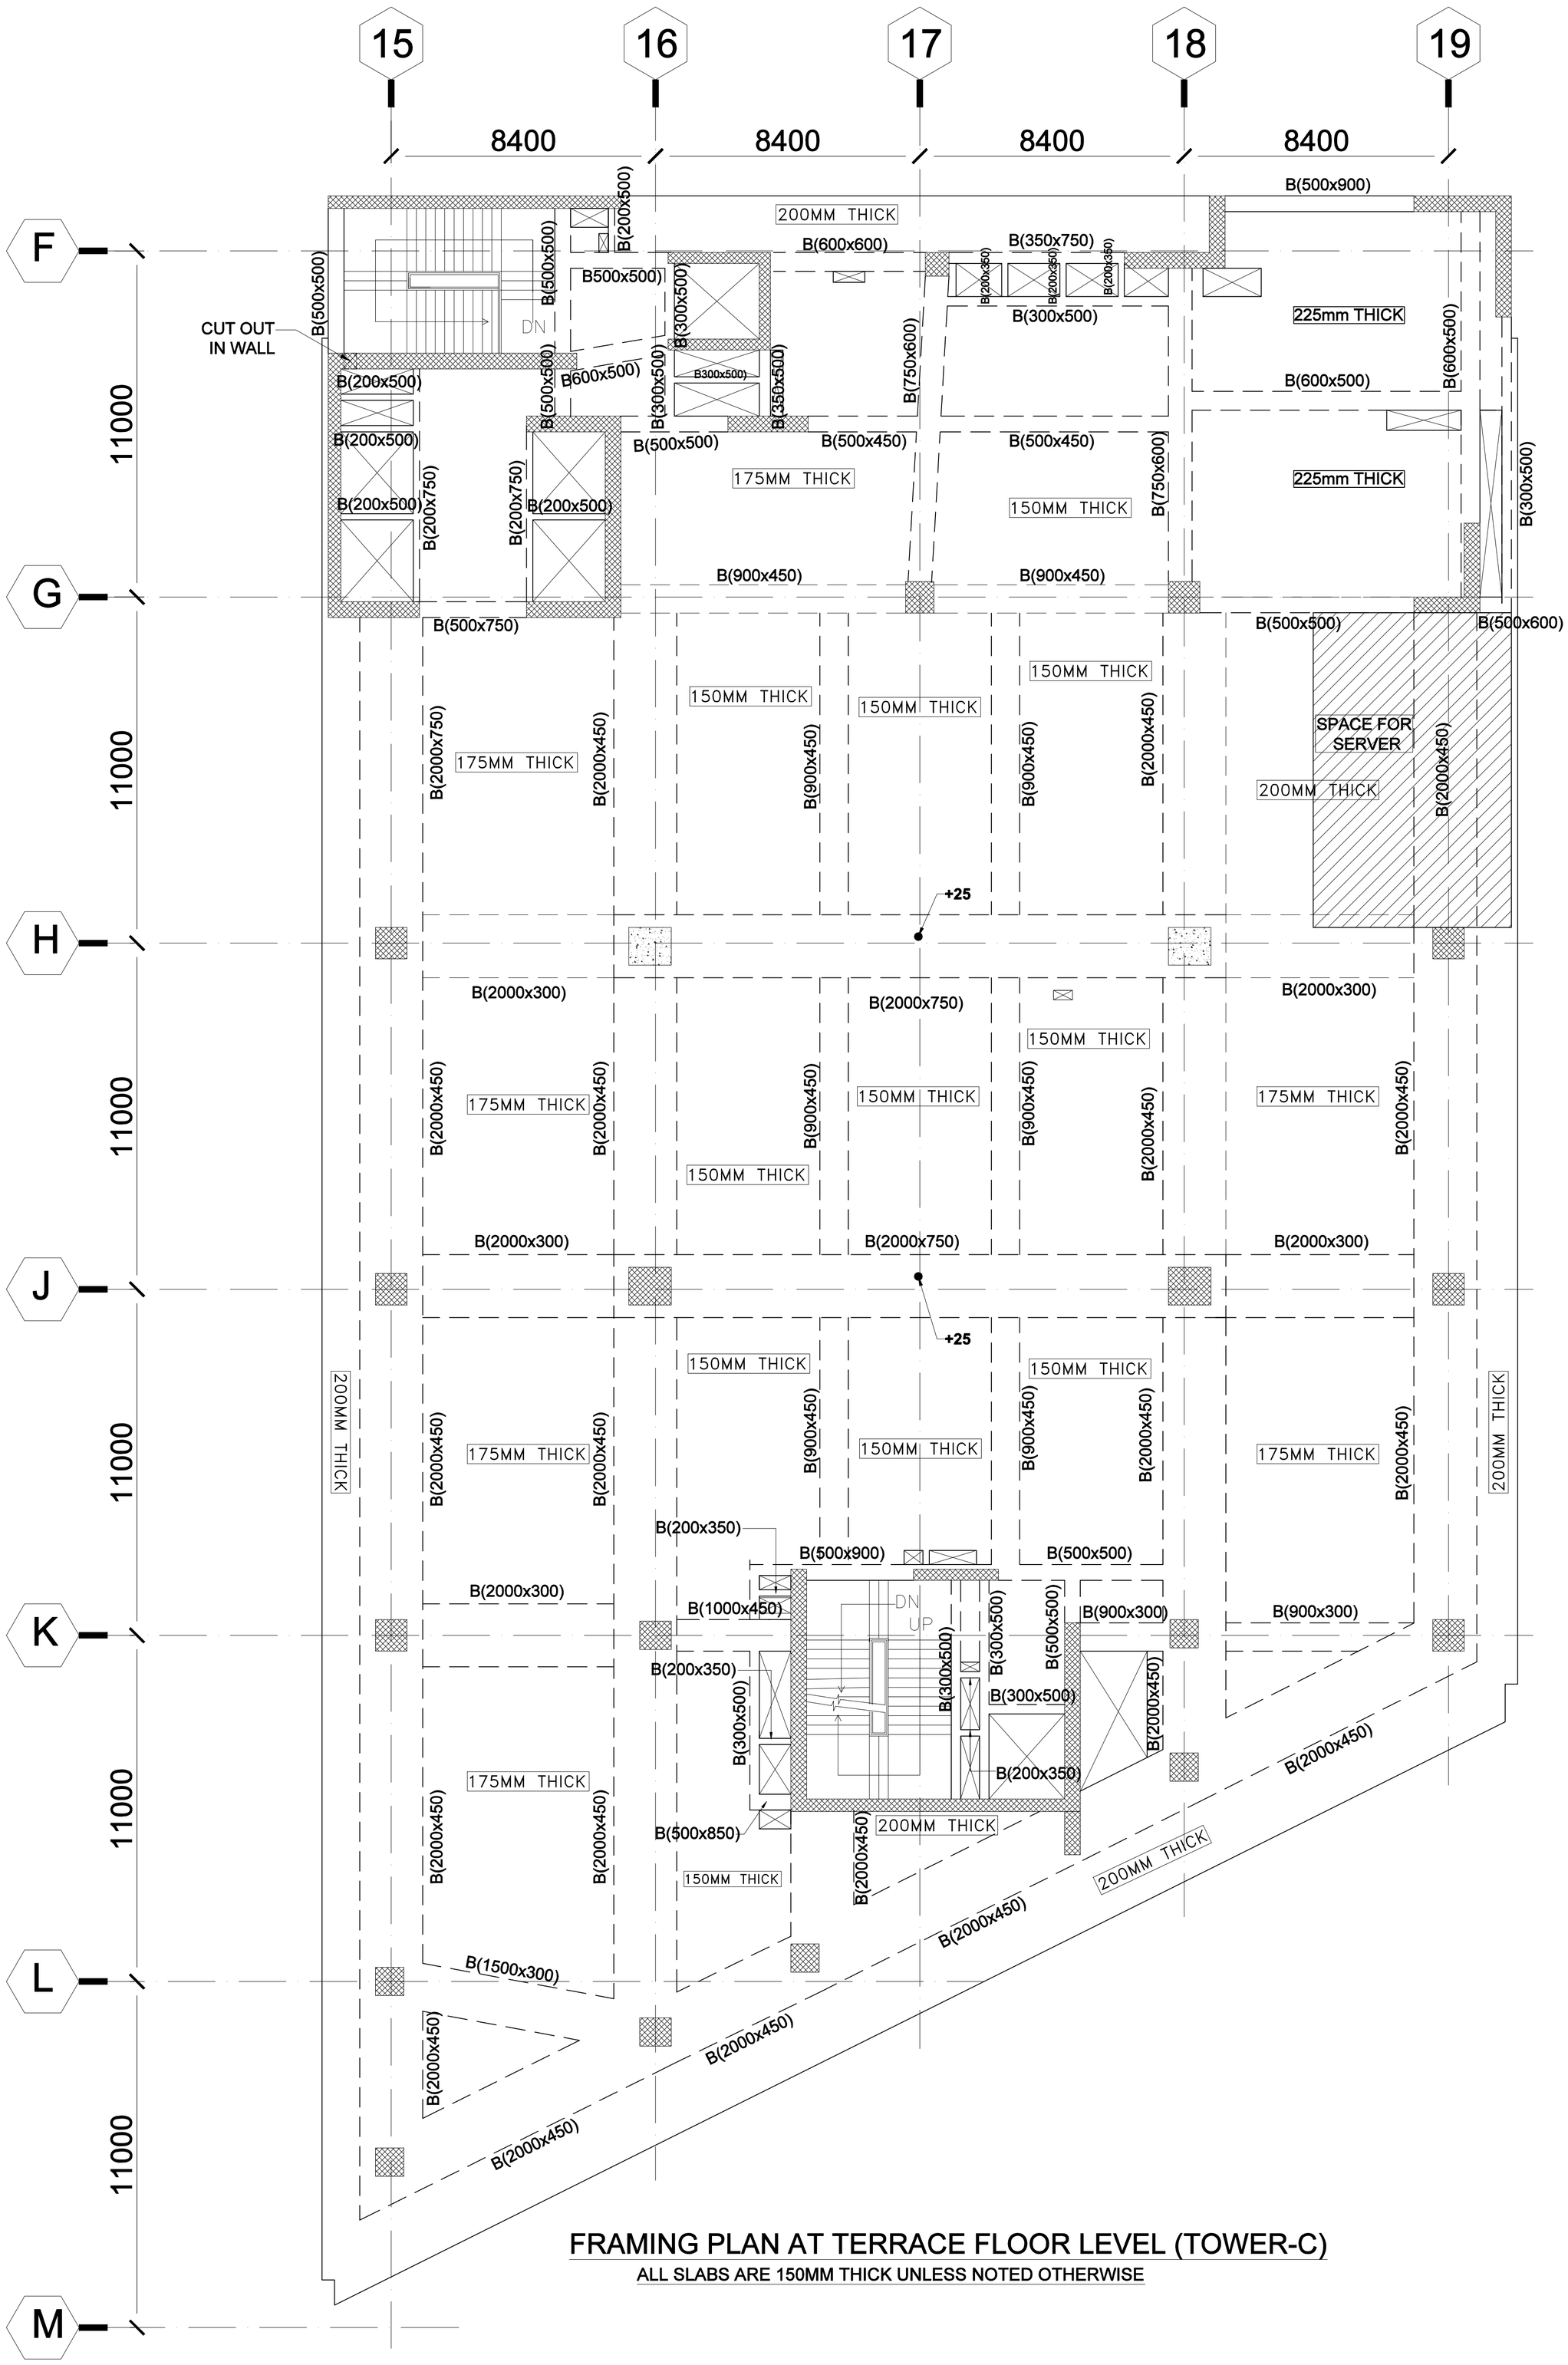

FRAMING PLAN AT TERRACE FLOOR LEVEL (TOWER-C)

ALL SLABS ARE 150MM THICK UNLESS NOTED OTHERWISE

BMSF DESIGN CONSULTANTS PVT. LTD.
S 13/25 DLF PHASE III
GURGAON, HARYANA

LANDSCPAED CONSULTANT

ORACLES
Landscpae Design,Planning & Conservation
G-98, KALKAJI
NEW DELHI-110019
PHONE:- 011-26481630,26445095,26462591
EMAIL:-mail@oraclesslandscape.in

PLUMBING AND FIRE FIGHTING Consultants
ENVIRONS
BUILDING SERVICES CONSULTANTS
A-14 BASEMENT, SHIVALIK
NEW DELHI-110017
PHONE:- 011-26674787,26674793
TEL/FAX:- 29551584,
EMAIL:-environsconsultants@gmail.com

ELECTRICAL Consultants
Kanwar Krishen Associates Private Ltd.
Engineers & Consultants
F - 301, Lado Sarai, New Delhi - 110 030, INDIA
Tel: +91-11-2952 1180, 29521181,2952 1182
Fax: +91-11-29521183
E-mail: kka@kkapl.com

HVAC Consultants
UDAYAN CHAUDHARI &
ASSOCIATES PVT. LTD.
40/60, 2nd. FLOOR, CHITTARANJAN PARK
NEW DELHI - 110 019
TEL. : 26418363, 26471312
FAX. : 26283942
E-MAIL: udayanchaudhari@gmail.com

STRUCTURAL CONSULTANT'S :
BMSF Design Consultants Pvt. Ltd.
S-13/25, (Gr.Floor)
DLF Phase -III,
Gurgaon,
Haryana - 122002
PH: 0124-4113252

Design & Executive Architects
MAas
D-229,Basement
Sarvodya Enclave,New Delhi
011-41829971,71,72

Concept Architects
Benoy

CLEINT
aipl
values that build worth

Project title
BUILDING PLAN OF I.T. PARK/ CYBER PARK COLONY MEASURING 6.1375 ACRES (LICENSE No.112 OF 2012 DATED 27-10-2012) IN SECTOR-66,
GURUGRAM MANESAR URBAN COMPLEX
BEING DEVELOPED BY ADVANCE INDIA PROJECTS LTD.

Drawing title
FRAMING PLAN AT TERRACE FLOOR LEVEL
(TOWER- C)

Job No.		Drawing No.
Drawn	Checked	OFF-S-13.R1
RAWAT	KK AHMAD	
Date	Scale	Revisions
30-08-21	NTS	