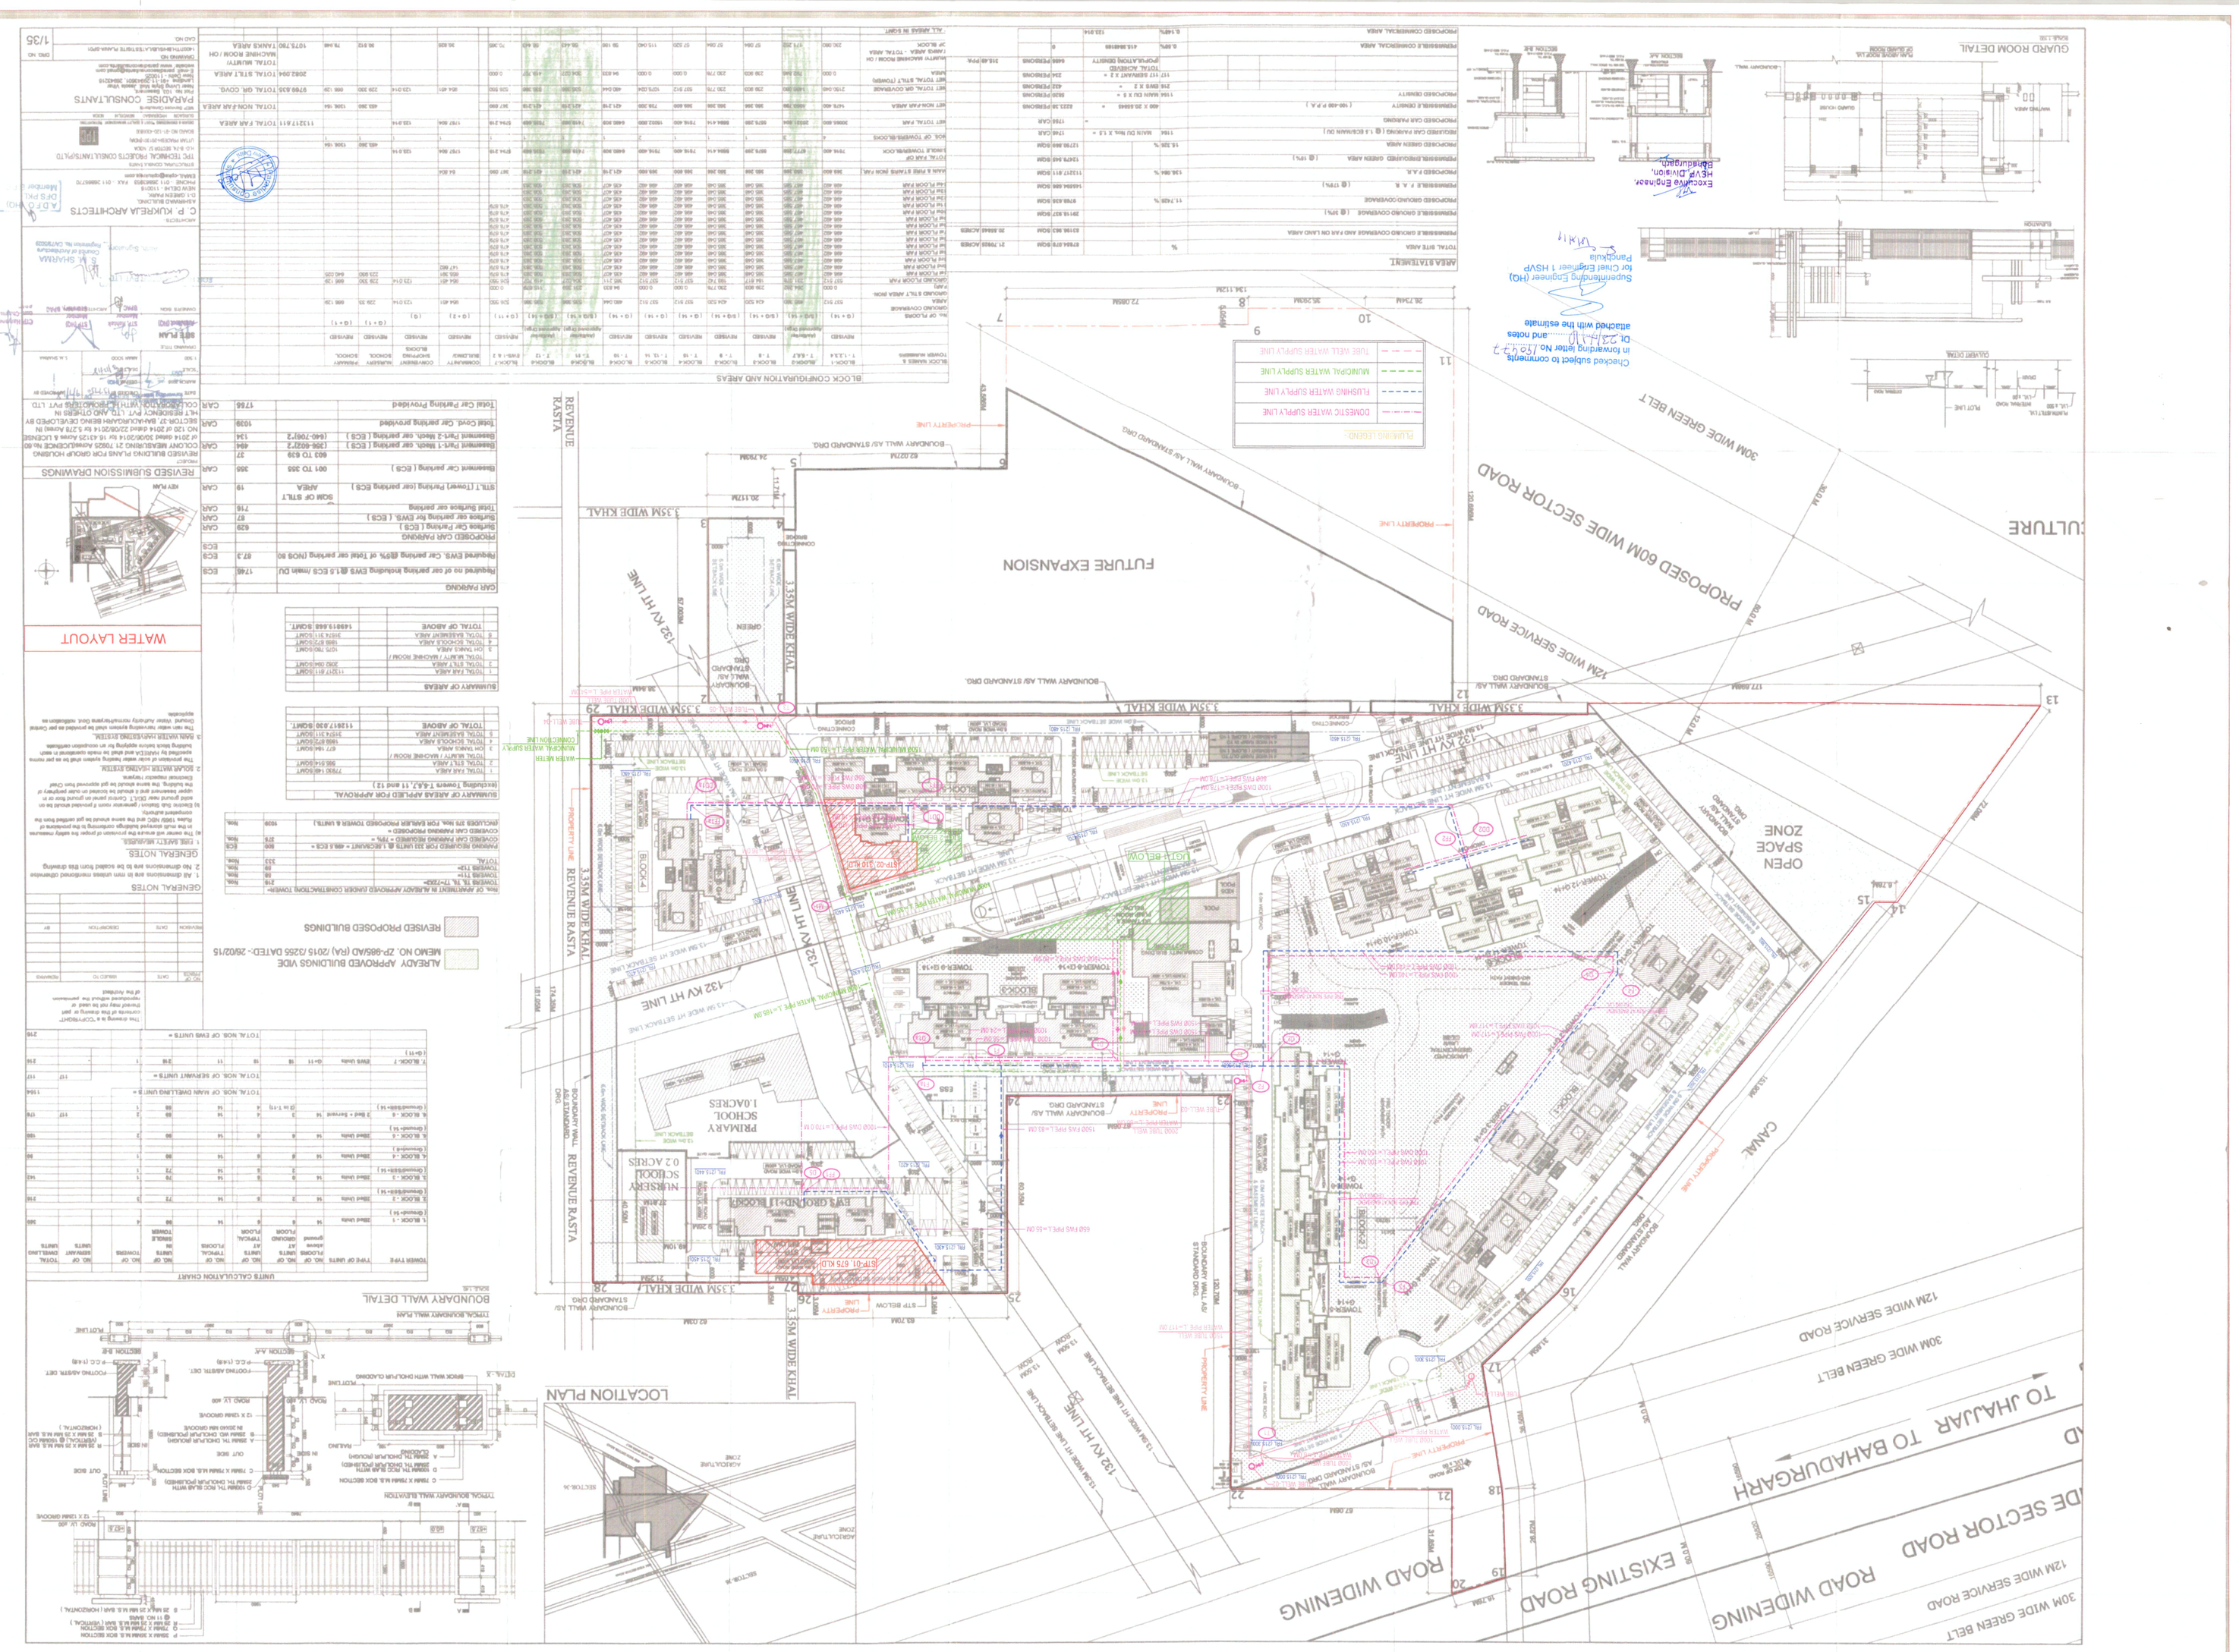
FUTURE EXPANSION
PROPOSED 60M WIDE SECTOR ROAD
30M WIDE GREEN BELT
12M WIDE SERVICE ROAD
OPEN SPACE ZONE
REVENUE RASTA
132 KV HT LINE
3.35M WIDE KHAL
ROAD WIDENING
EXISTING ROAD
TO JHAJJAR
TO BAHADURGARH
CANAL
CULTURE
LOCATION PLAN
GUARD ROOM DETAIL
WATER LAYOUT
BOUNDARY WALL DETAIL
UNITS CALCULATION CHART
BLOCK CONFIGURATION AND AREAS
AREA STATEMENT
GENERAL NOTES
SUMMARY OF AREA APPLIED FOR APPROVAL
ALREADY APPROVED BUILDINGS VIDE MEMO NO. ZP-885/AD (RA) /2015/3255 DATED:- 26/02/15
REVISED PROPOSED BUILDINGS
C K KUKREJA ARCHITECTS
PARADIGM CONSULTANTS
Superintending Engineer HSVP Circle, Hisar
Executive Engineer, HSVP Division, Bahadurgarh
Superintending Engineer (HQ) for Chief Engineer 1 HSVP Panchkula
Checked subject to comments in forwarding letter No. 150/4-7 Dt. 23/2/17 and notes attached with the estimate
Director Town & Country Planning, Haryana Chandigarh