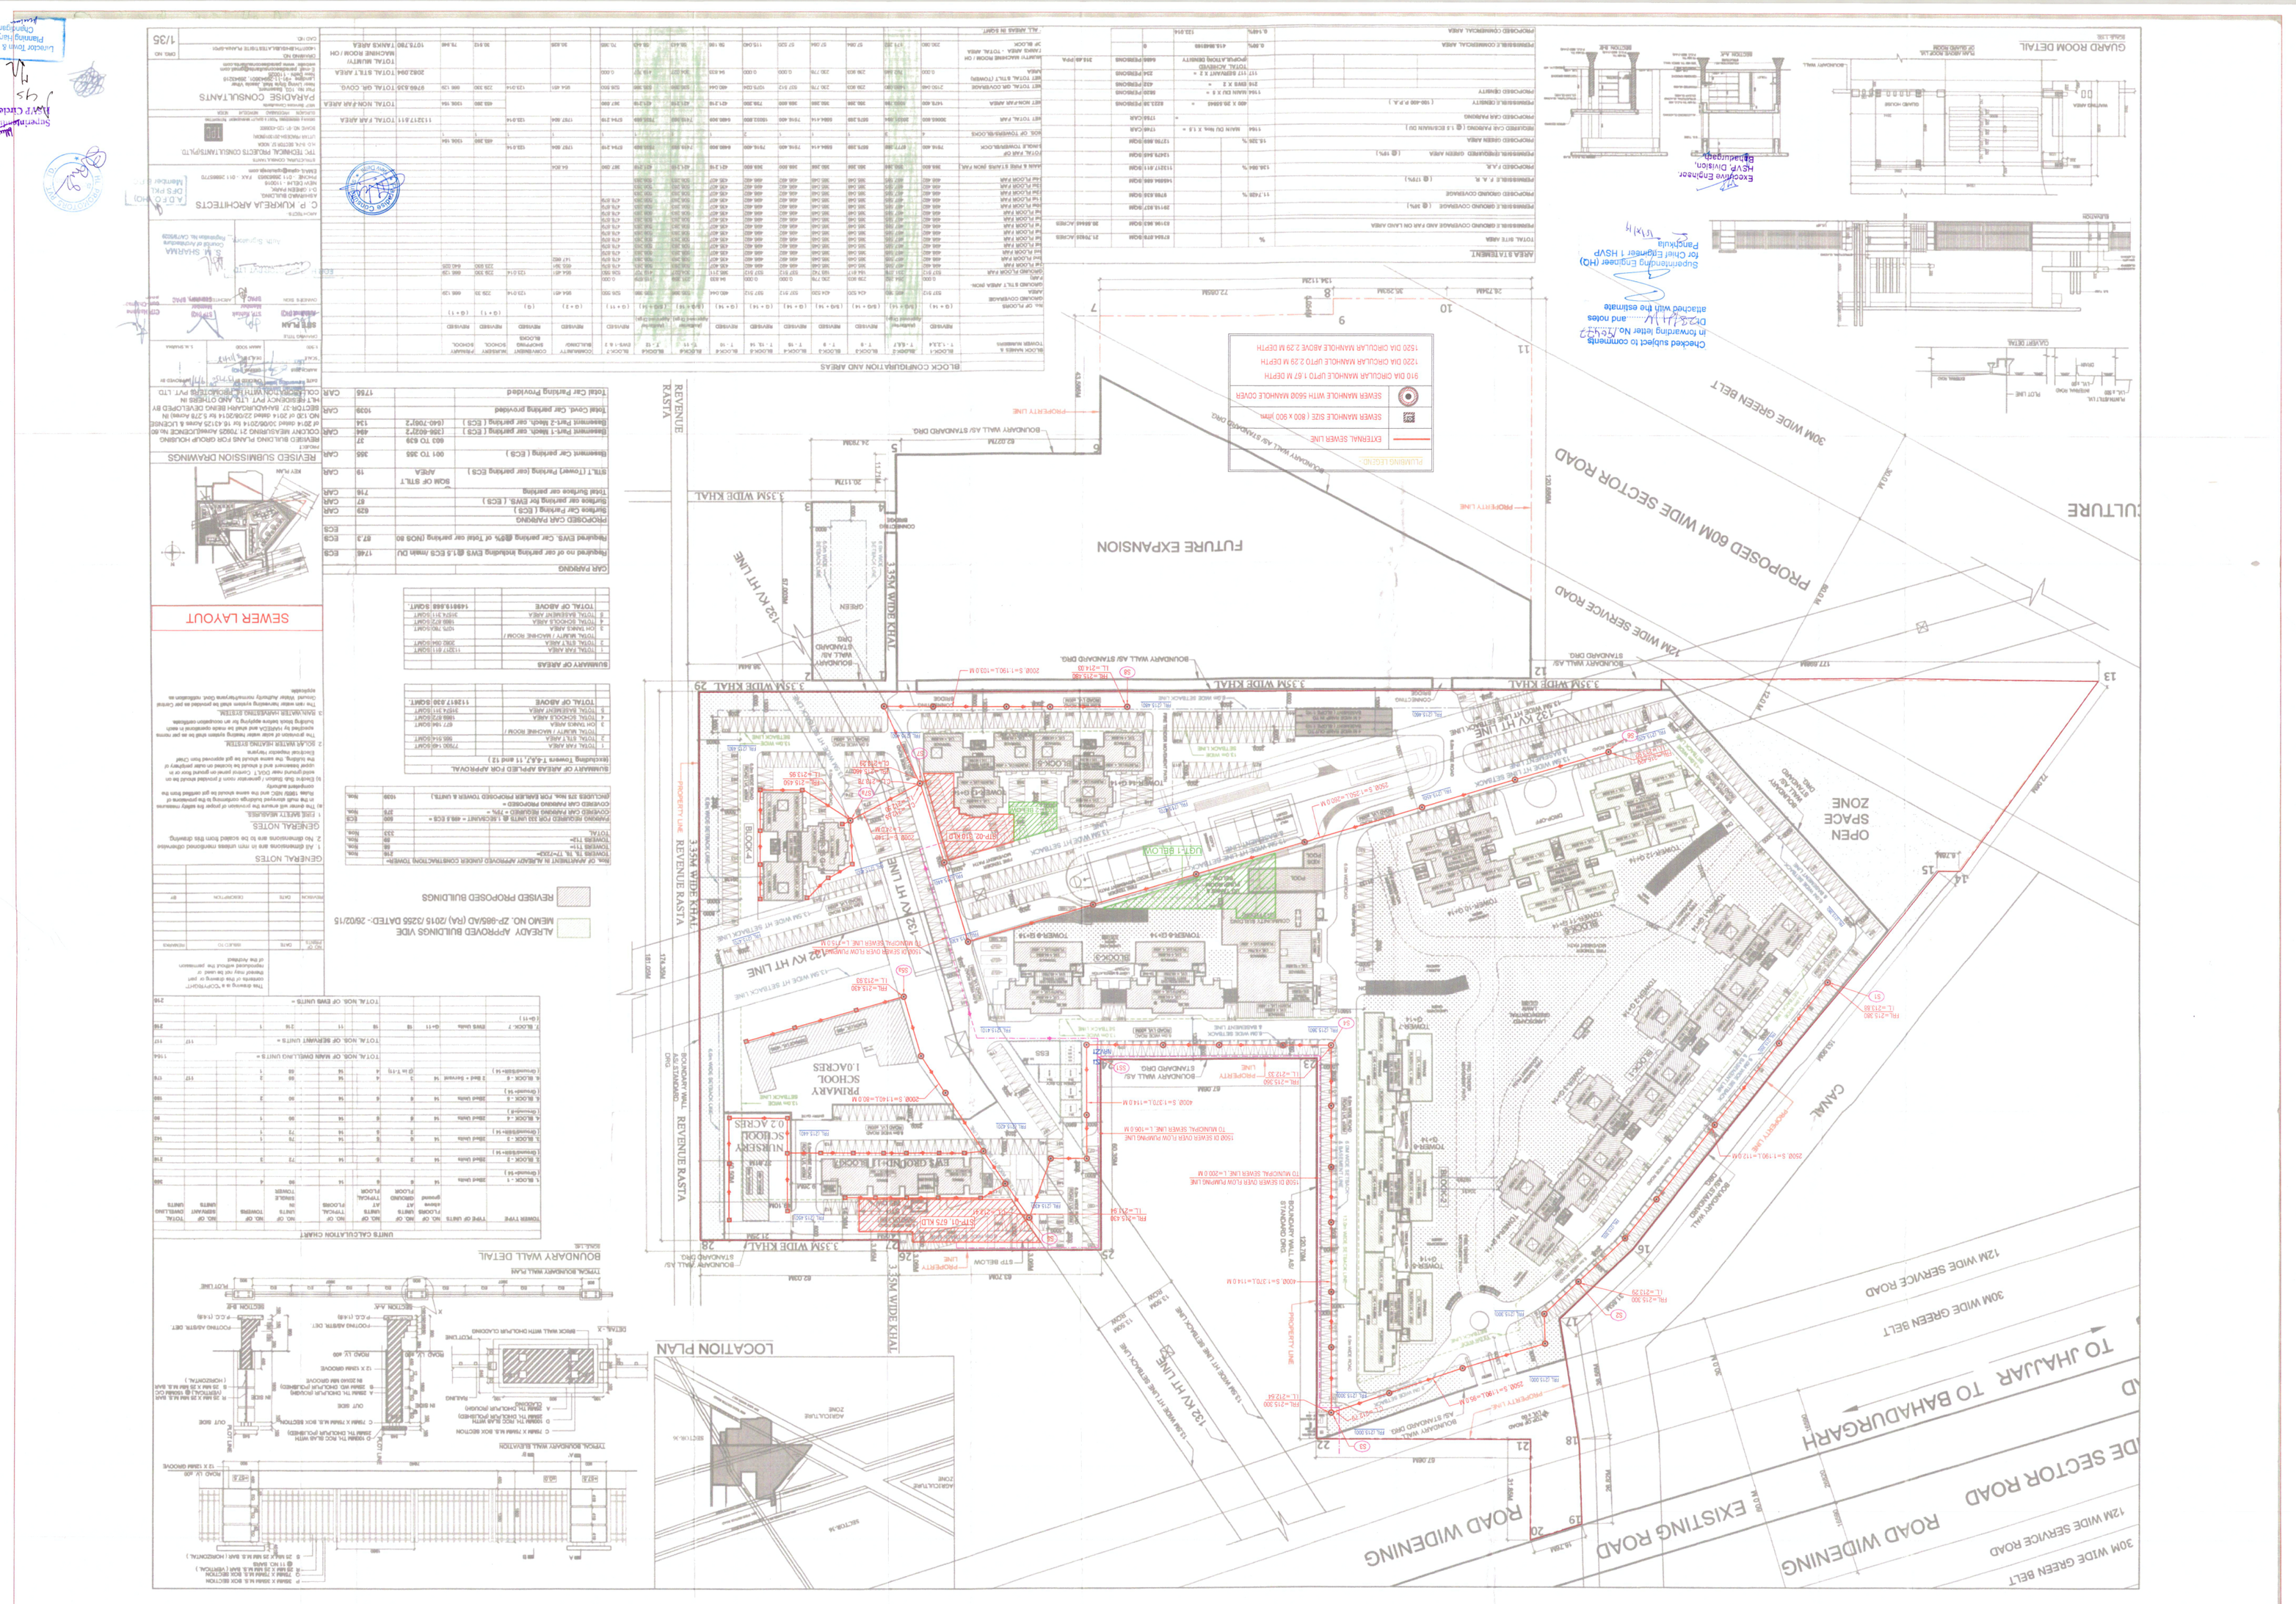
PROPOSED 60M WIDE SECTOR ROAD
30M WIDE GREEN BELT
12M WIDE SERVICE ROAD
FUTURE EXPANSION
OPEN SPACE ZONE
REVENUE RASTA
3.35M WIDE KHAL
132 KV HT LINE
ROAD WIDENING
EXISTING ROAD
TO JHAJJAR
TO BAHADURGARH
CANAL
LOCATION PLAN
GUARD ROOM DETAIL
SEWER LAYOUT
REVISED SUBMISSION DRAWINGS
BOUNDARY WALL DETAIL
UNITS CALCULATION CHART
GENERAL NOTES
SUMMARY OF AREAS
CAR PARKING
BLOCK CONTIGUATION NUS AREAS
AREA STATEMENT
PLUMBING LEGEND
C. P. KUMRA & ARCHITECTS
PARADIGM CONSULTANTS
TFC TECHNICAL PROJECTS CONSULTANTS PVTD
ALREADY APPROVED BUILDINGS VIDE MEMO NO. ZP-985/AD (RA) /2015 /3255 DATED- 26/02/15
REVISED PROPOSED BUILDINGS
Checked subject to comments in forwarding letter No. 7543-73 DT-23/11/17 and notes attached with the estimate
Superintending Engineer (HQ) for Chief Engineer I HSVP Panchkula
Executive Engineer HSVP Division, Gurugram
Superintending Engineer Jawahar Lahal Kohlak
Director Town & Country Planning Haryana Chandigarh
1/35