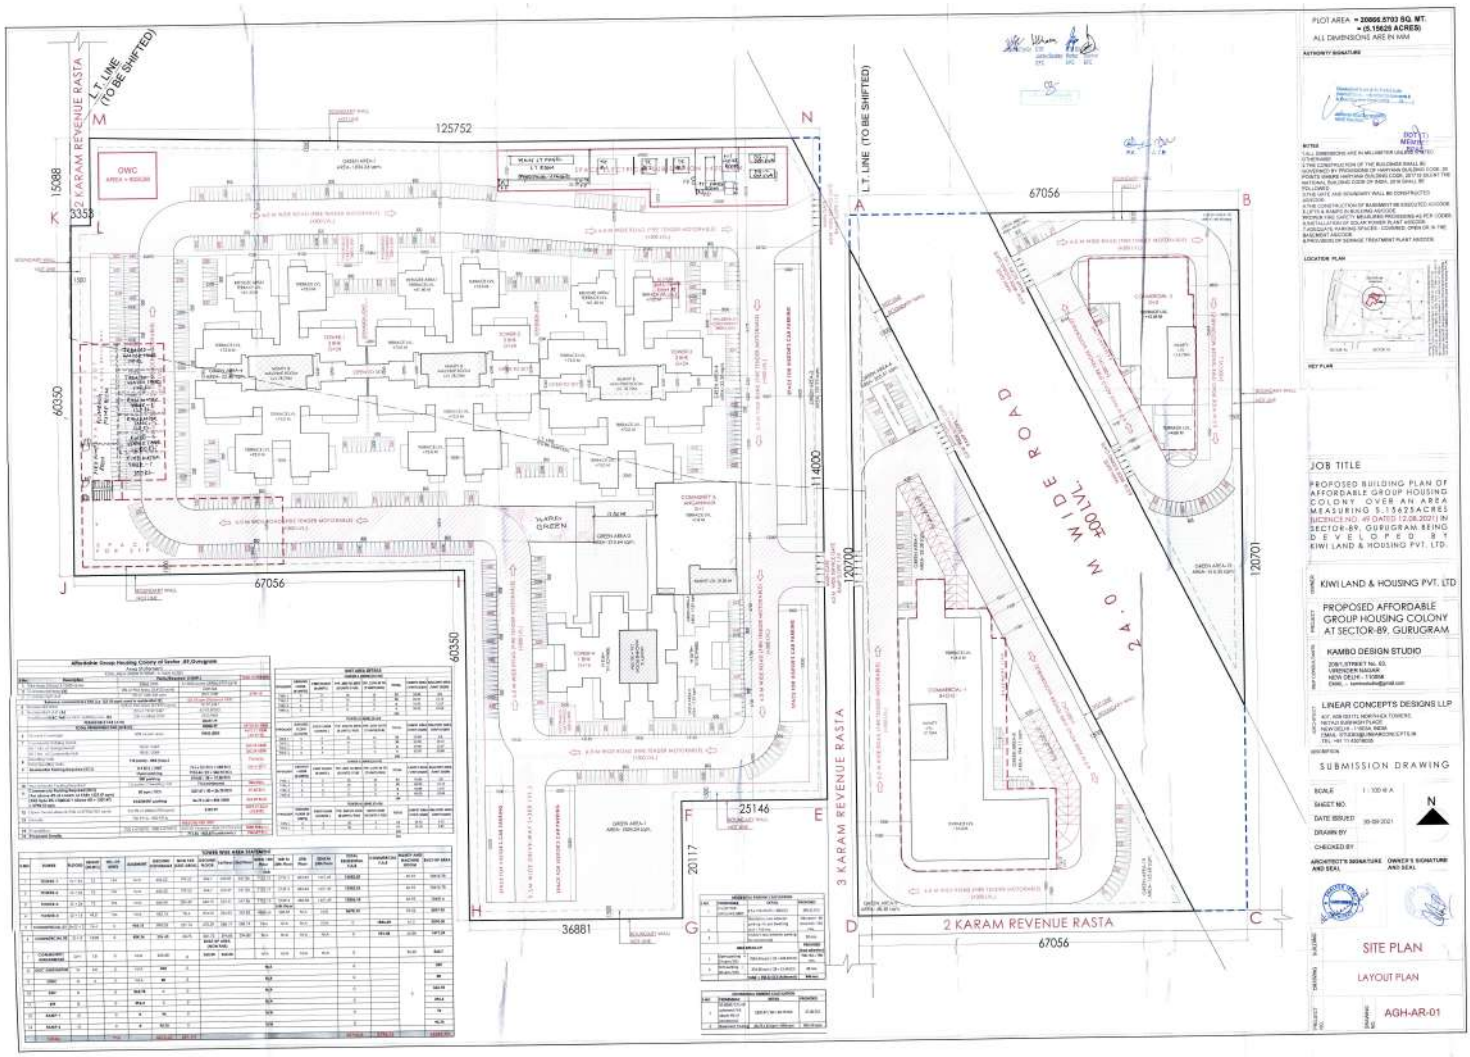
L.T. LINE (TO BE SHIFTED)
2 KARAM REVENUE RASTA
125752
15088
3358
60350
67056
114000
L.T. LINE (TO BE SHIFTED)
67056
24.0 M WIDE ROAD
120701
3 KARAM REVENUE RASTA
25146
20117
36881
2 KARAM REVENUE RASTA
67056
PLOT AREA = 20999.5703 SQ. MT.
= (5.19620 ACRES)
ALL DIMENSIONS ARE IN MM
JOB TITLE
PROPOSED BUILDING PLAN OF AFFORDABLE GROUP HOUSING COLONY OVER AN AREA MEASURING 5.15625ACRES (LICENCE NO. 49 DATED 12.08.2021) IN SECTOR-89, GURUGRAM BEING DEVELOPED BY KIWI LAND & HOUSING PVT. LTD.
OWNER
KIWI LAND & HOUSING PVT. LTD
PROJECT
PROPOSED AFFORDABLE GROUP HOUSING COLONY AT SECTOR-89, GURUGRAM
KAMBO DESIGN STUDIO
LINEAR CONCEPTS DESIGNS LLP
SUBMISSION DRAWING
SCALE 1:100 @ A
SHEET NO.
DATE ISSUED 06-09-2021
DRAWN BY
CHECKED BY
ARCHITECT'S SIGNATURE AND SEAL
OWNER'S SIGNATURE AND SEAL
SITE PLAN
LAYOUT PLAN
AGH-AR-01