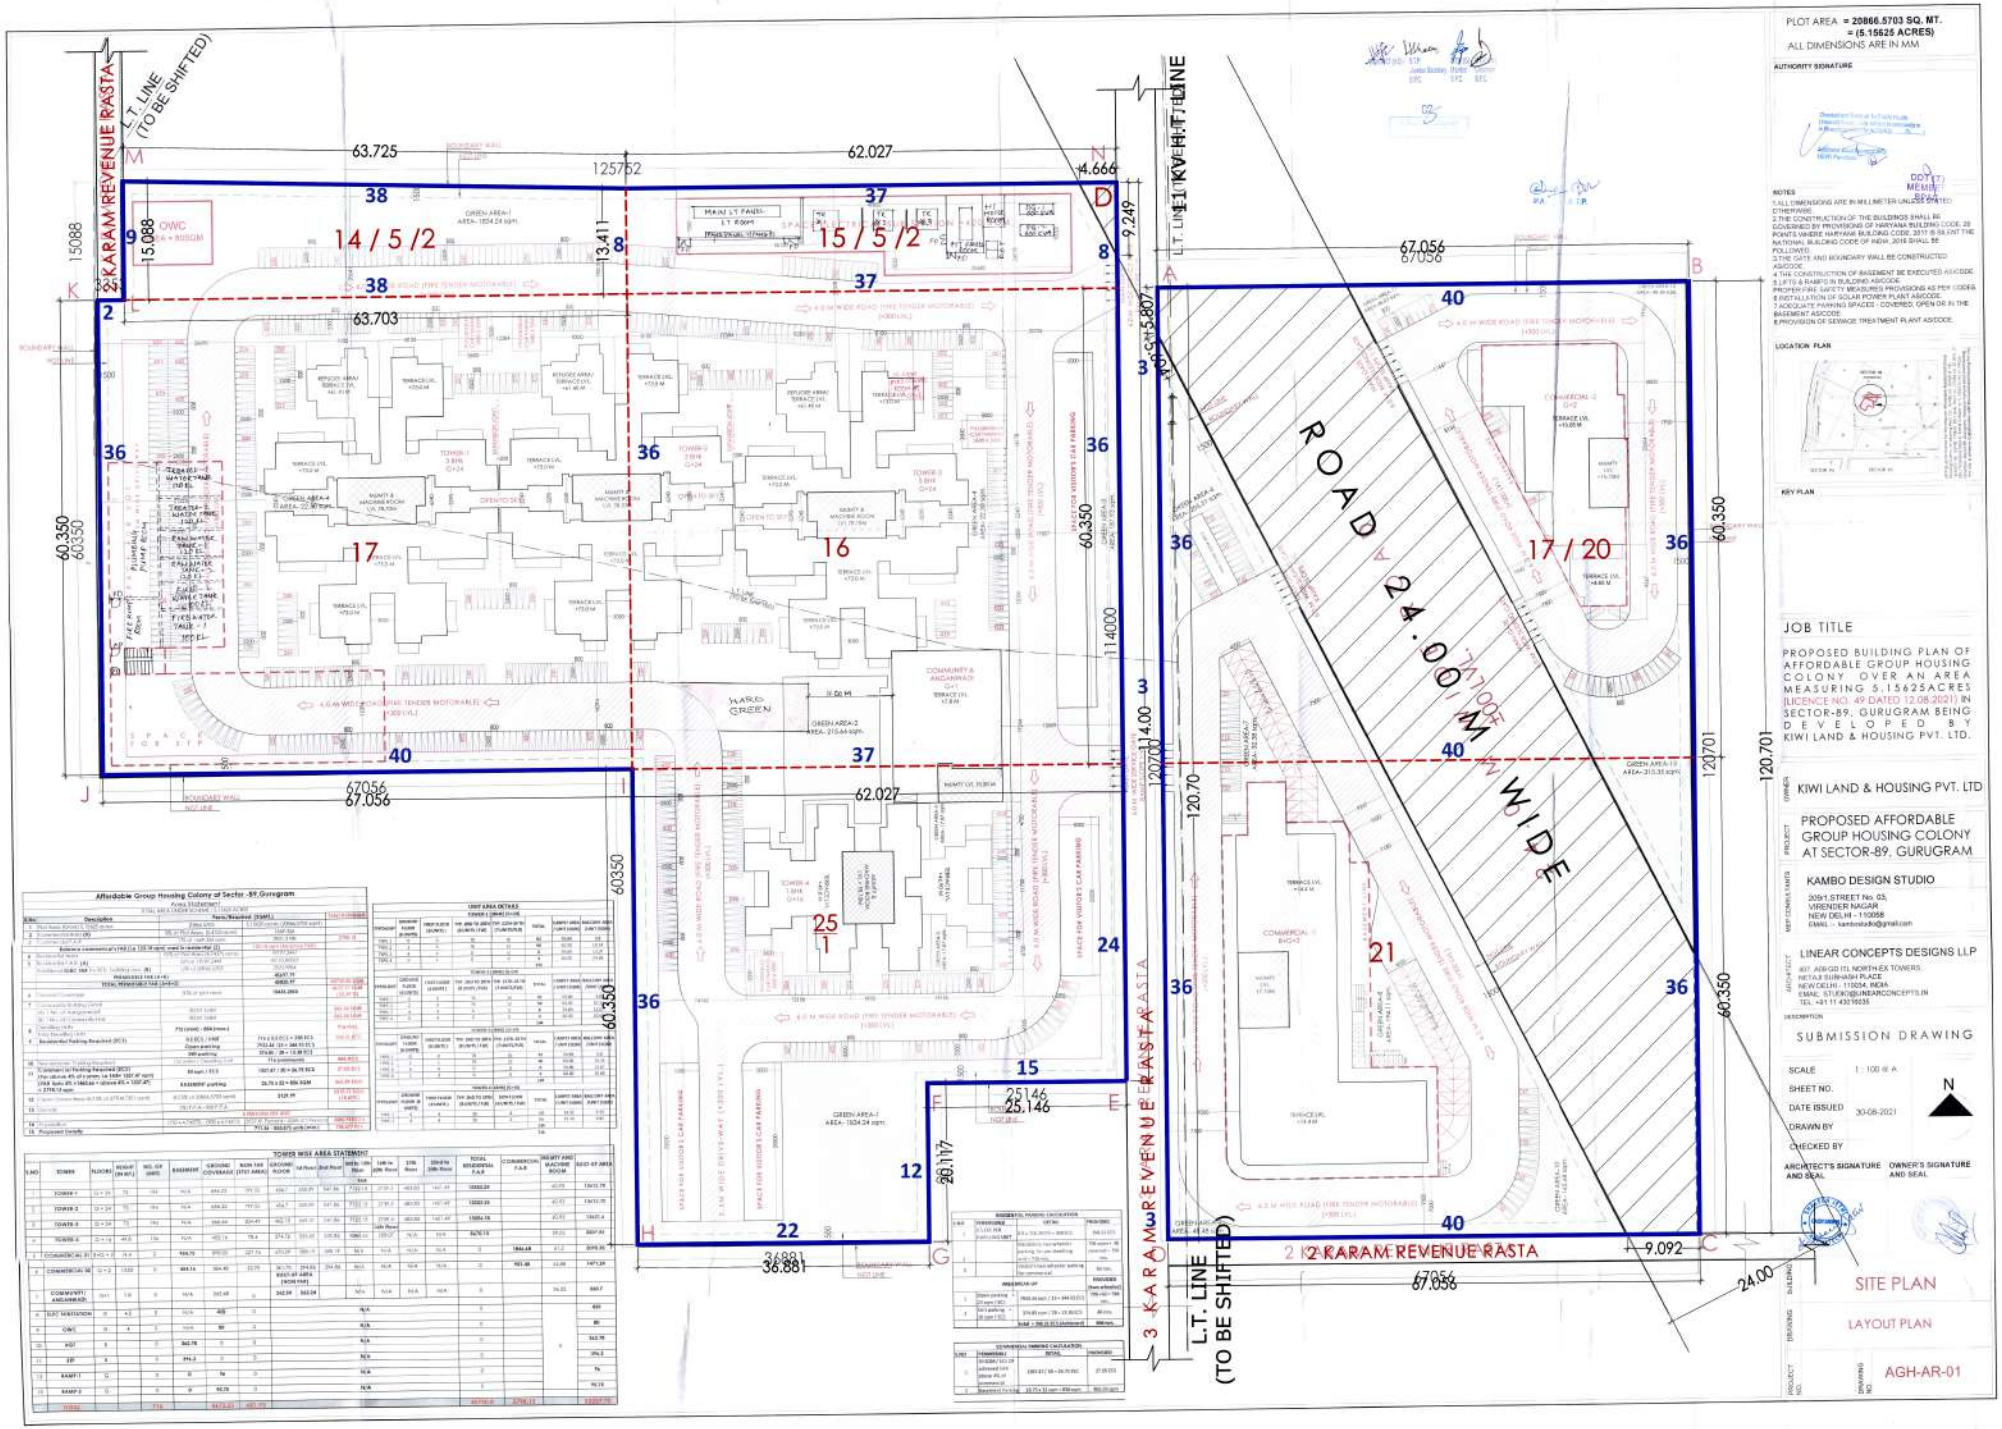
PLOT AREA = 20866.5703 SQ. MT.
= (5.15625 ACRES)
ALL DIMENSIONS ARE IN MM
AUTHORITY SIGNATURE
NOTES
LOCATION PLAN
KEY PLAN
JOB TITLE
PROPOSED BUILDING PLAN OF AFFORDABLE GROUP HOUSING COLONY OVER AN AREA MEASURING 5.15625ACRES (LICENCE NO. 49 DATED 12.08.2021) IN SECTOR-89, GURUGRAM BEING DEVELOPED BY KIWI LAND & HOUSING PVT. LTD.
OWNER
KIWI LAND & HOUSING PVT. LTD
PROJECT
PROPOSED AFFORDABLE GROUP HOUSING COLONY AT SECTOR-89, GURUGRAM
ARCHITECT
KAMBO DESIGN STUDIO
20/91,STREET No. 03, VIRENDER NAGAR NEW DELHI - 110058
EMAIL :- kambostudio@gmail.com
ARCH-ASSOCIATE
LINEAR CONCEPTS DESIGNS LLP
407, ADI-GO ITL NORTH-EX TOWERS, NETAJI SUBHASH PLACE NEW DELHI - 110034, INDIA
EMAIL: STUDIO@LINEARCONCEPTS.IN
TEL. +91 11 43215535
DESCRIPTION
SUBMISSION DRAWING
SCALE 1 : 100 @ A
SHEET NO.
DATE ISSUED 30-08-2021
DRAWN BY
CHECKED BY
ARCHITECT'S SIGNATURE AND SEAL
OWNER'S SIGNATURE AND SEAL
BUILDING
SITE PLAN
DRAWING
LAYOUT PLAN
PROJECT NO.
DRAWING NO.
AGH-AR-01
2 KARAM REVENUE RASTA
3 KARAM REVENUE RASTA
L.T. LINE (TO BE SHIFTED)
ROAD 24.00 M WIDE
14 / 5 /2
15 / 5 /2
17
16
17 / 20
25
21
24
22
12
15
HARD GREEN
GREEN AREA-1
GREEN AREA-2
GREEN AREA-3
GREEN AREA-4
GREEN AREA-10
COMMUNITY & ANGANWADI
SPACE FOR VISITOR'S CAR PARKING
4.6 M WIDE ROAD (FIRE TENDER MOTORABLE)
63.725
62.027
125752
14.666
63.703
67.056
67.056
62.027
60.350
60350
114000
120701
120.70
120.701
25146
36.881
20.117
9.092
24.00
9.249
13.411
15.088
15088
5.807
Affordable Group Housing Colony of Sector -89,Gurugram
Area Statement
UNIT AREA DETAILS
TOWER WISE AREA STATEMENT
RESIDENTIAL PARKING CALCULATION
COMMERCIAL PARKING CALCULATION