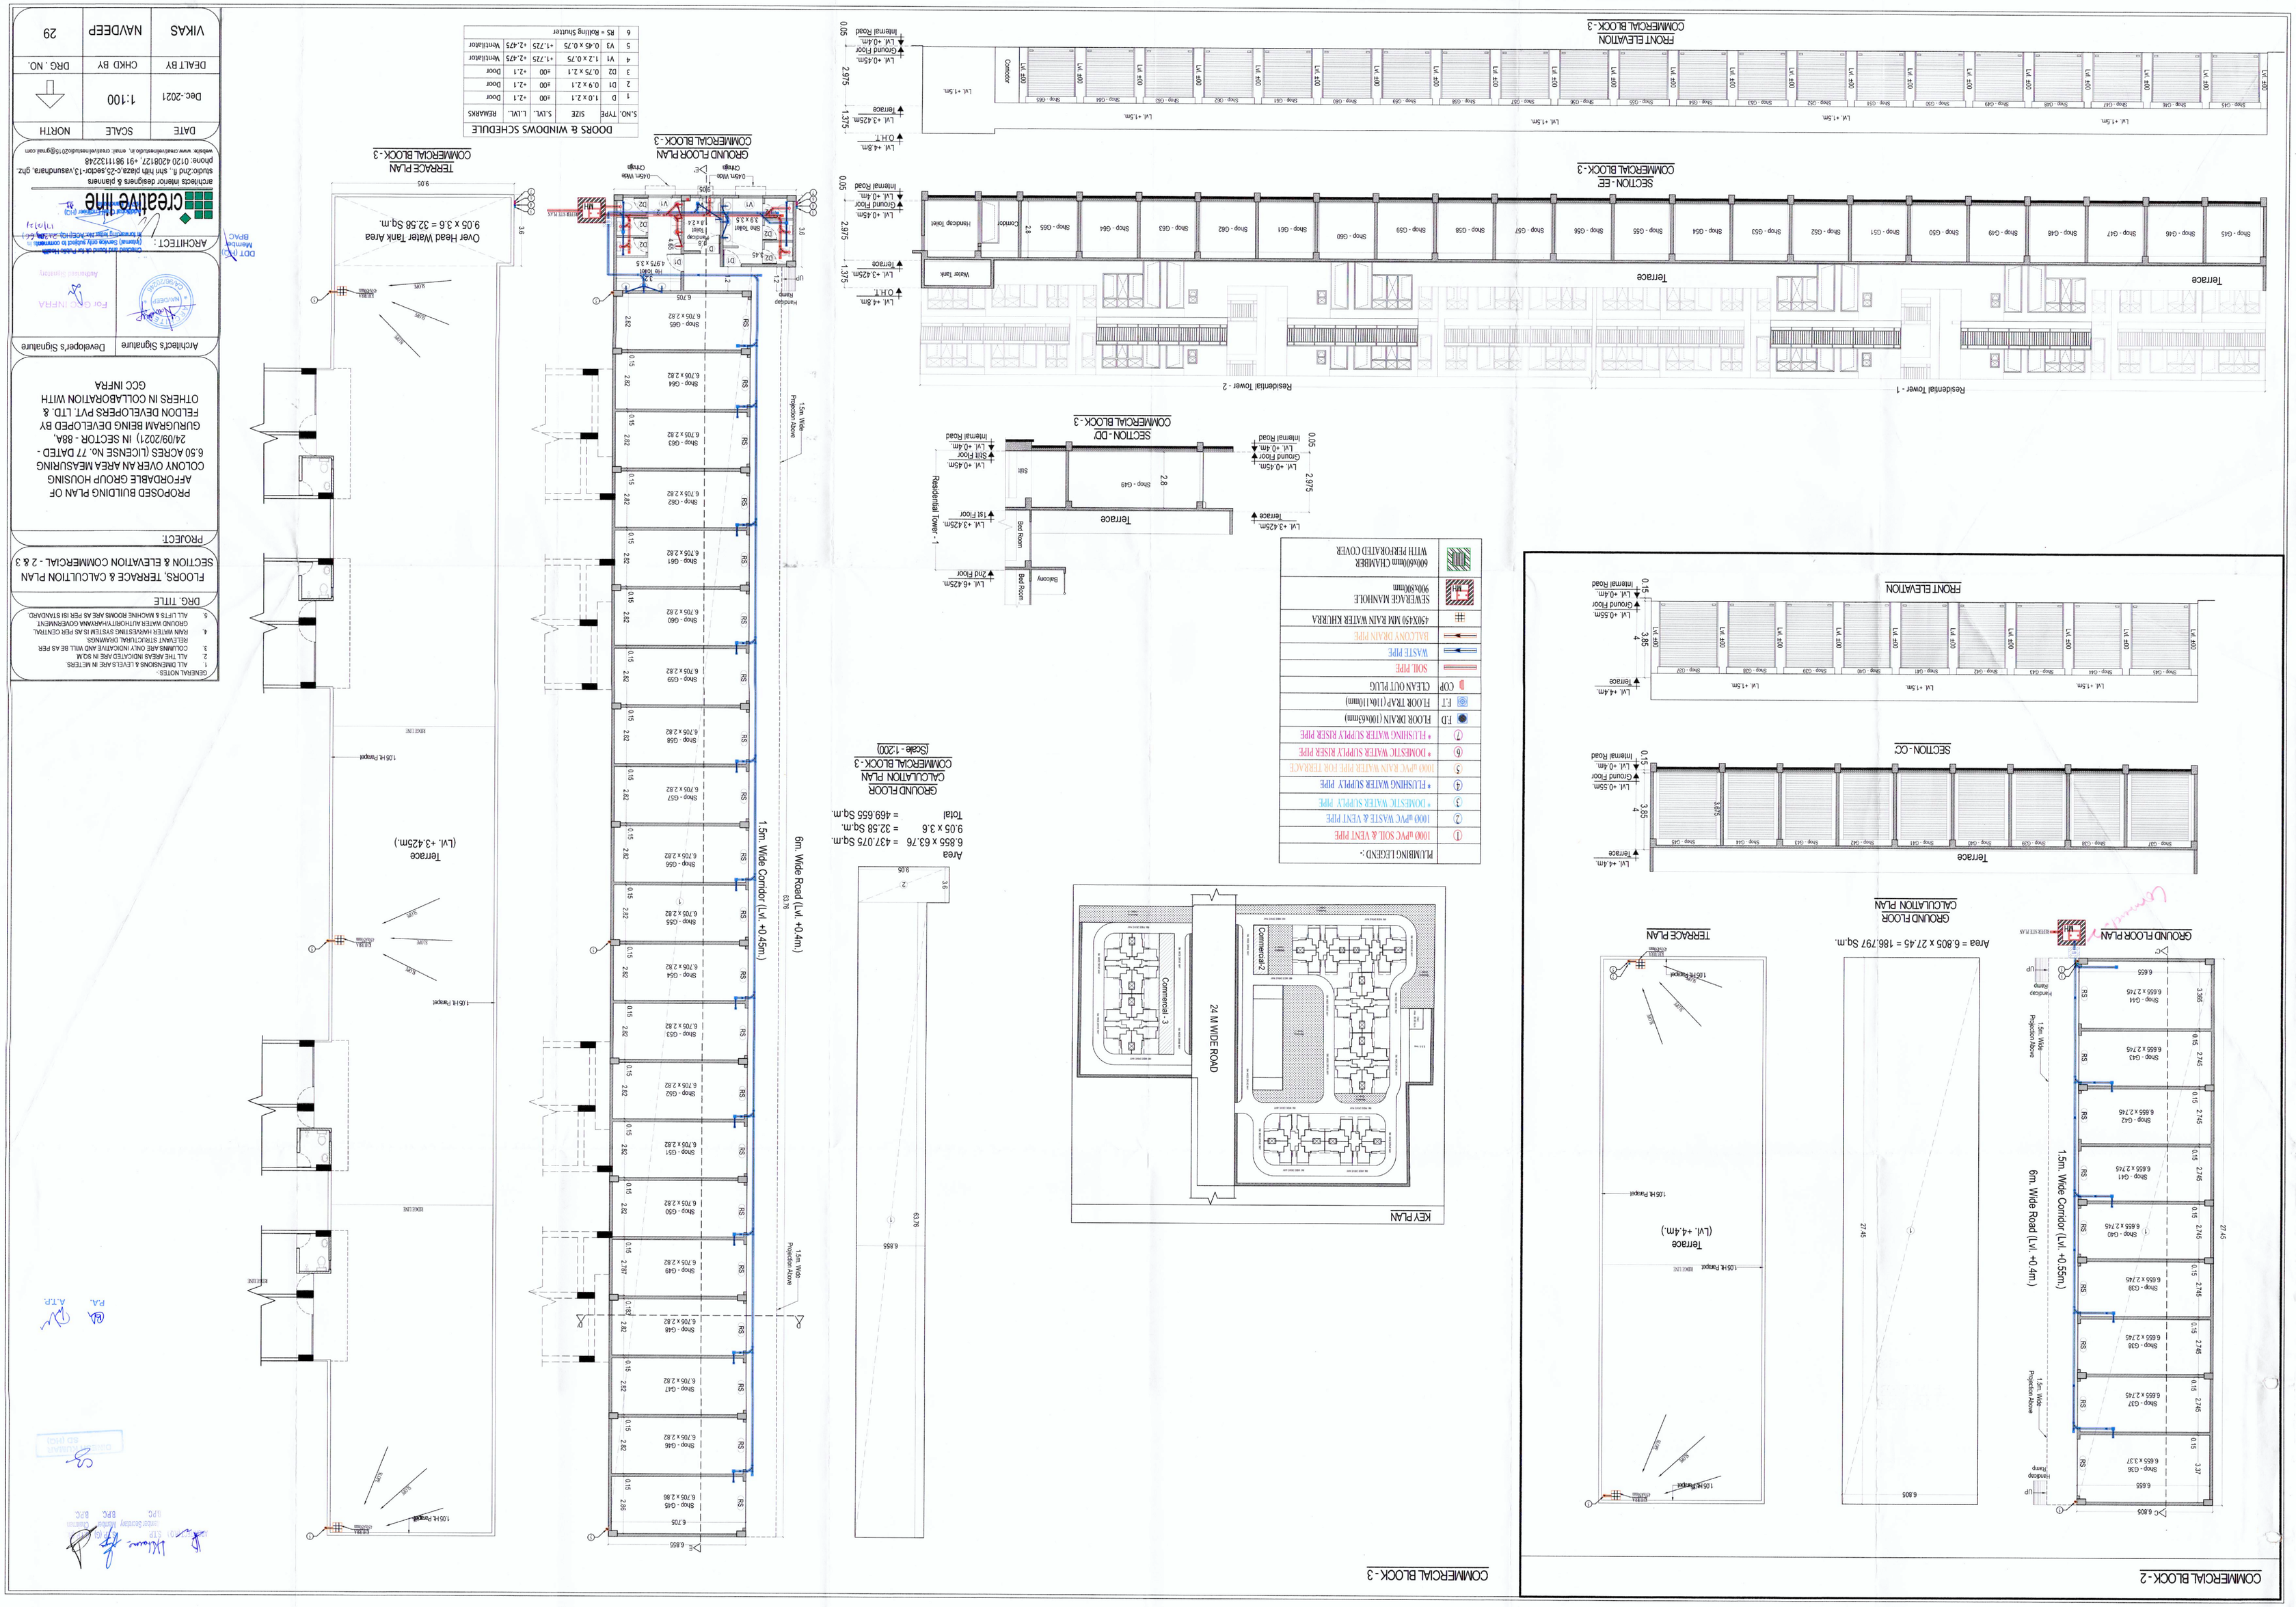
COMMERCIAL BLOCK-2
GROUND FLOOR PLAN
6m. Wide Road (Lvl. +0.4m.)
1.5m. Wide Corridor (Lvl. +0.55m.)
Area = 6.805 x 27.45 = 186.797 Sq.m.
GROUND FLOOR CALCULATION PLAN
TERRACE PLAN
Terrace (Lvl. +4.4m.)
FRONT ELEVATION
SECTION - CC
COMMERCIAL BLOCK-3
GROUND FLOOR PLAN
6m. Wide Road (Lvl. +0.4m.)
1.5m. Wide Corridor (Lvl. +0.45m.)
Area
6.855 x 63.76 = 437.075 Sq.m.
9.05 x 3.6 = 32.58 Sq.m.
Total = 469.655 Sq.m.
GROUND FLOOR CALCULATION PLAN
COMMERCIAL BLOCK-3
TERRACE PLAN
COMMERCIAL BLOCK-3
Over Head Water Tank Area
9.05 x 3.6 = 32.58 Sq.m.
Terrace (Lvl. +3.425m.)
KEY PLAN
24 M WIDE ROAD
Commercial-2
Commercial-3
PLUMBING LEGEND :-
1 1000 ø PVC SOIL & VENT PIPE
2 1000 ø PVC WASTE & VENT PIPE
3 * DOMESTIC WATER SUPPLY PIPE
4 * FLUSHING WATER SUPPLY PIPE
5 1000 ø PVC RAIN WATER PIPE FOR TERRACE
6 * DOMESTIC WATER SUPPLY RISER PIPE
7 * FLUSHING WATER SUPPLY RISER PIPE
FD FLOOR DRAIN (100x5mm)
FT FLOOR TRAP (110x110mm)
COP CLEAN OUT PLUG
SOIL PIPE
WASTE PIPE
BALCONY DRAIN PIPE
450X450 MM RAIN WATER KHERA
SEWERAGE HANHOLE 900x900mm
600x600mm CHAMBER WITH FERROCRATED COVER
SECTION - DD
COMMERCIAL BLOCK-3
Residential Tower - 1
Residential Tower - 2
SECTION - EE
COMMERCIAL BLOCK-3
Terrace
Water Tank
Shop - G45
Shop - G46
Shop - G47
Shop - G48
Shop - G49
Shop - G50
Shop - G51
Shop - G52
Shop - G53
Shop - G54
Shop - G55
Shop - G56
Shop - G57
Shop - G58
Shop - G59
Shop - G60
Shop - G61
Shop - G62
Shop - G63
Shop - G64
Shop - G65
Hindcoje Toilet
Corridor
FRONT ELEVATION
COMMERCIAL BLOCK-3
Corridor
Lvl. +1.5m.
Lvl. +0.45m.
Ground Floor
Lvl. +0.4m.
Internal Road
Lvl. +4.8m.
O.H.T.
Lvl. +4.425m.
Terrace
Lvl. +4.4m.
Terrace
Lvl. +3.425m.
Terrace
Lvl. +0.55m.
Ground Floor
Lvl. +0.4m.
Internal Road
Lvl. +4.4m.
Terrace
Lvl. +3.425m.
Terrace
Lvl. +0.45m.
Still Floor
Lvl. +0.4m.
Internal Road
Lvl. +4.425m.
2nd Floor
Lvl. +3.425m.
1st Floor
Balcony
Bed Room
Still
Shop - G49
Shop - G48
Shop - G47
Shop - G46
Shop - G45
Shop - G44
Shop - G43
Shop - G42
Shop - G41
Shop - G40
Shop - G39
Shop - G38
Shop - G37
Shop - G36
Hindcoje Ramp
1.5m. Wide Projection Above
Shop - G65
Shop - G64
Shop - G63
Shop - G62
Shop - G61
Shop - G60
Shop - G59
Shop - G58
Shop - G57
Shop - G56
Shop - G55
Shop - G54
Shop - G53
Shop - G52
Shop - G51
Shop - G50
Shop - G49
Shop - G48
Shop - G47
Shop - G46
Shop - G45
Hindcoje Toilet
Hindcoje Ramp
1.5m. Wide Projection Above
6m. Wide Road (Lvl. +0.4m.)
1.5m. Wide Corridor (Lvl. +0.45m.)
Over Head Water Tank Area
9.05 x 3.6 = 32.58 Sq.m.
Terrace (Lvl. +3.425m.)
TERRACE PLAN
COMMERCIAL BLOCK-3
DOORS & WINDOWS SCHEDULE
S.NO. TYPE SIZE S.LVL L.LVL REMARKS
1 D 1.0 x 2.1 ±00 +2.1 Door
2 D1 0.9 x 2.1 ±00 +2.1 Door
3 D2 0.75 x 2.1 ±00 +2.1 Door
4 V1 1.2 x 0.75 +1.725 +2.475 Ventilator
5 V3 0.45 x 0.75 +1.725 +2.475 Ventilator
6 RS = Rolling Shutter
GENERAL NOTES:-
1 ALL DIMENSIONS & LEVELS ARE IN METERS
2 ALL THE MARKS INDICATED ARE IN SQ.M
3 COLUMNS ARE OVER INDICATED AND WILL BE AS PER
4 RAIN WATER HARVESTING SYSTEM IS AS PER CENTRAL GROUND WATER AUTHORITY-HARYANA GOVERNMENT
5 RELEVANT STRUCTURAL DRAWINGS
6 ALL LIFTS & MACHINE ROOMS ARE AS PER ISI STANDARD
FLOORS, TERRACE & CALCULTION PLAN SECTION & ELEVATION COMMERCIAL - 2 & 3
PROJECT:
PROPOSED BUILDING PLAN OF AFFORDABLE GROUP HOUSING COLONY OVER AN AREA MEASURING 6.50 ACRES (LICENSE No. 77 DATED - 24/09/2021) IN SECTOR - 88A, GURGRAM BEING DEVELOPED BY FELDON DEVELOPERS PVT. LTD. & OTHERS IN COLLABORATION WITH GCC INFRA
Architect's Signature
Developer's Signature
For GCC INFRA
Authorised Signatory
ARCHITECT :
creative line
architects interior designers & planners
studio:2nd fl., shri hrb plaza,c-25,sector-13,vasundhara, ghz.
phone: 0120 4208127, +91 9811132248
website: www.creativelinedesign.in, email: creativelinedesign15@gmail.com
DATE Dec-2021
SCALE 1:100
NORTH
DEALT BY VIKAS
CHKD BY NAVDEEP
DRG. NO. 29
DRG. TITLE
DDTP
Member
BPAC
DDTP
Member
BPAC
DDTP
Member
BPAC
DDTP
Member
BPAC
P.A.
A.T.P.