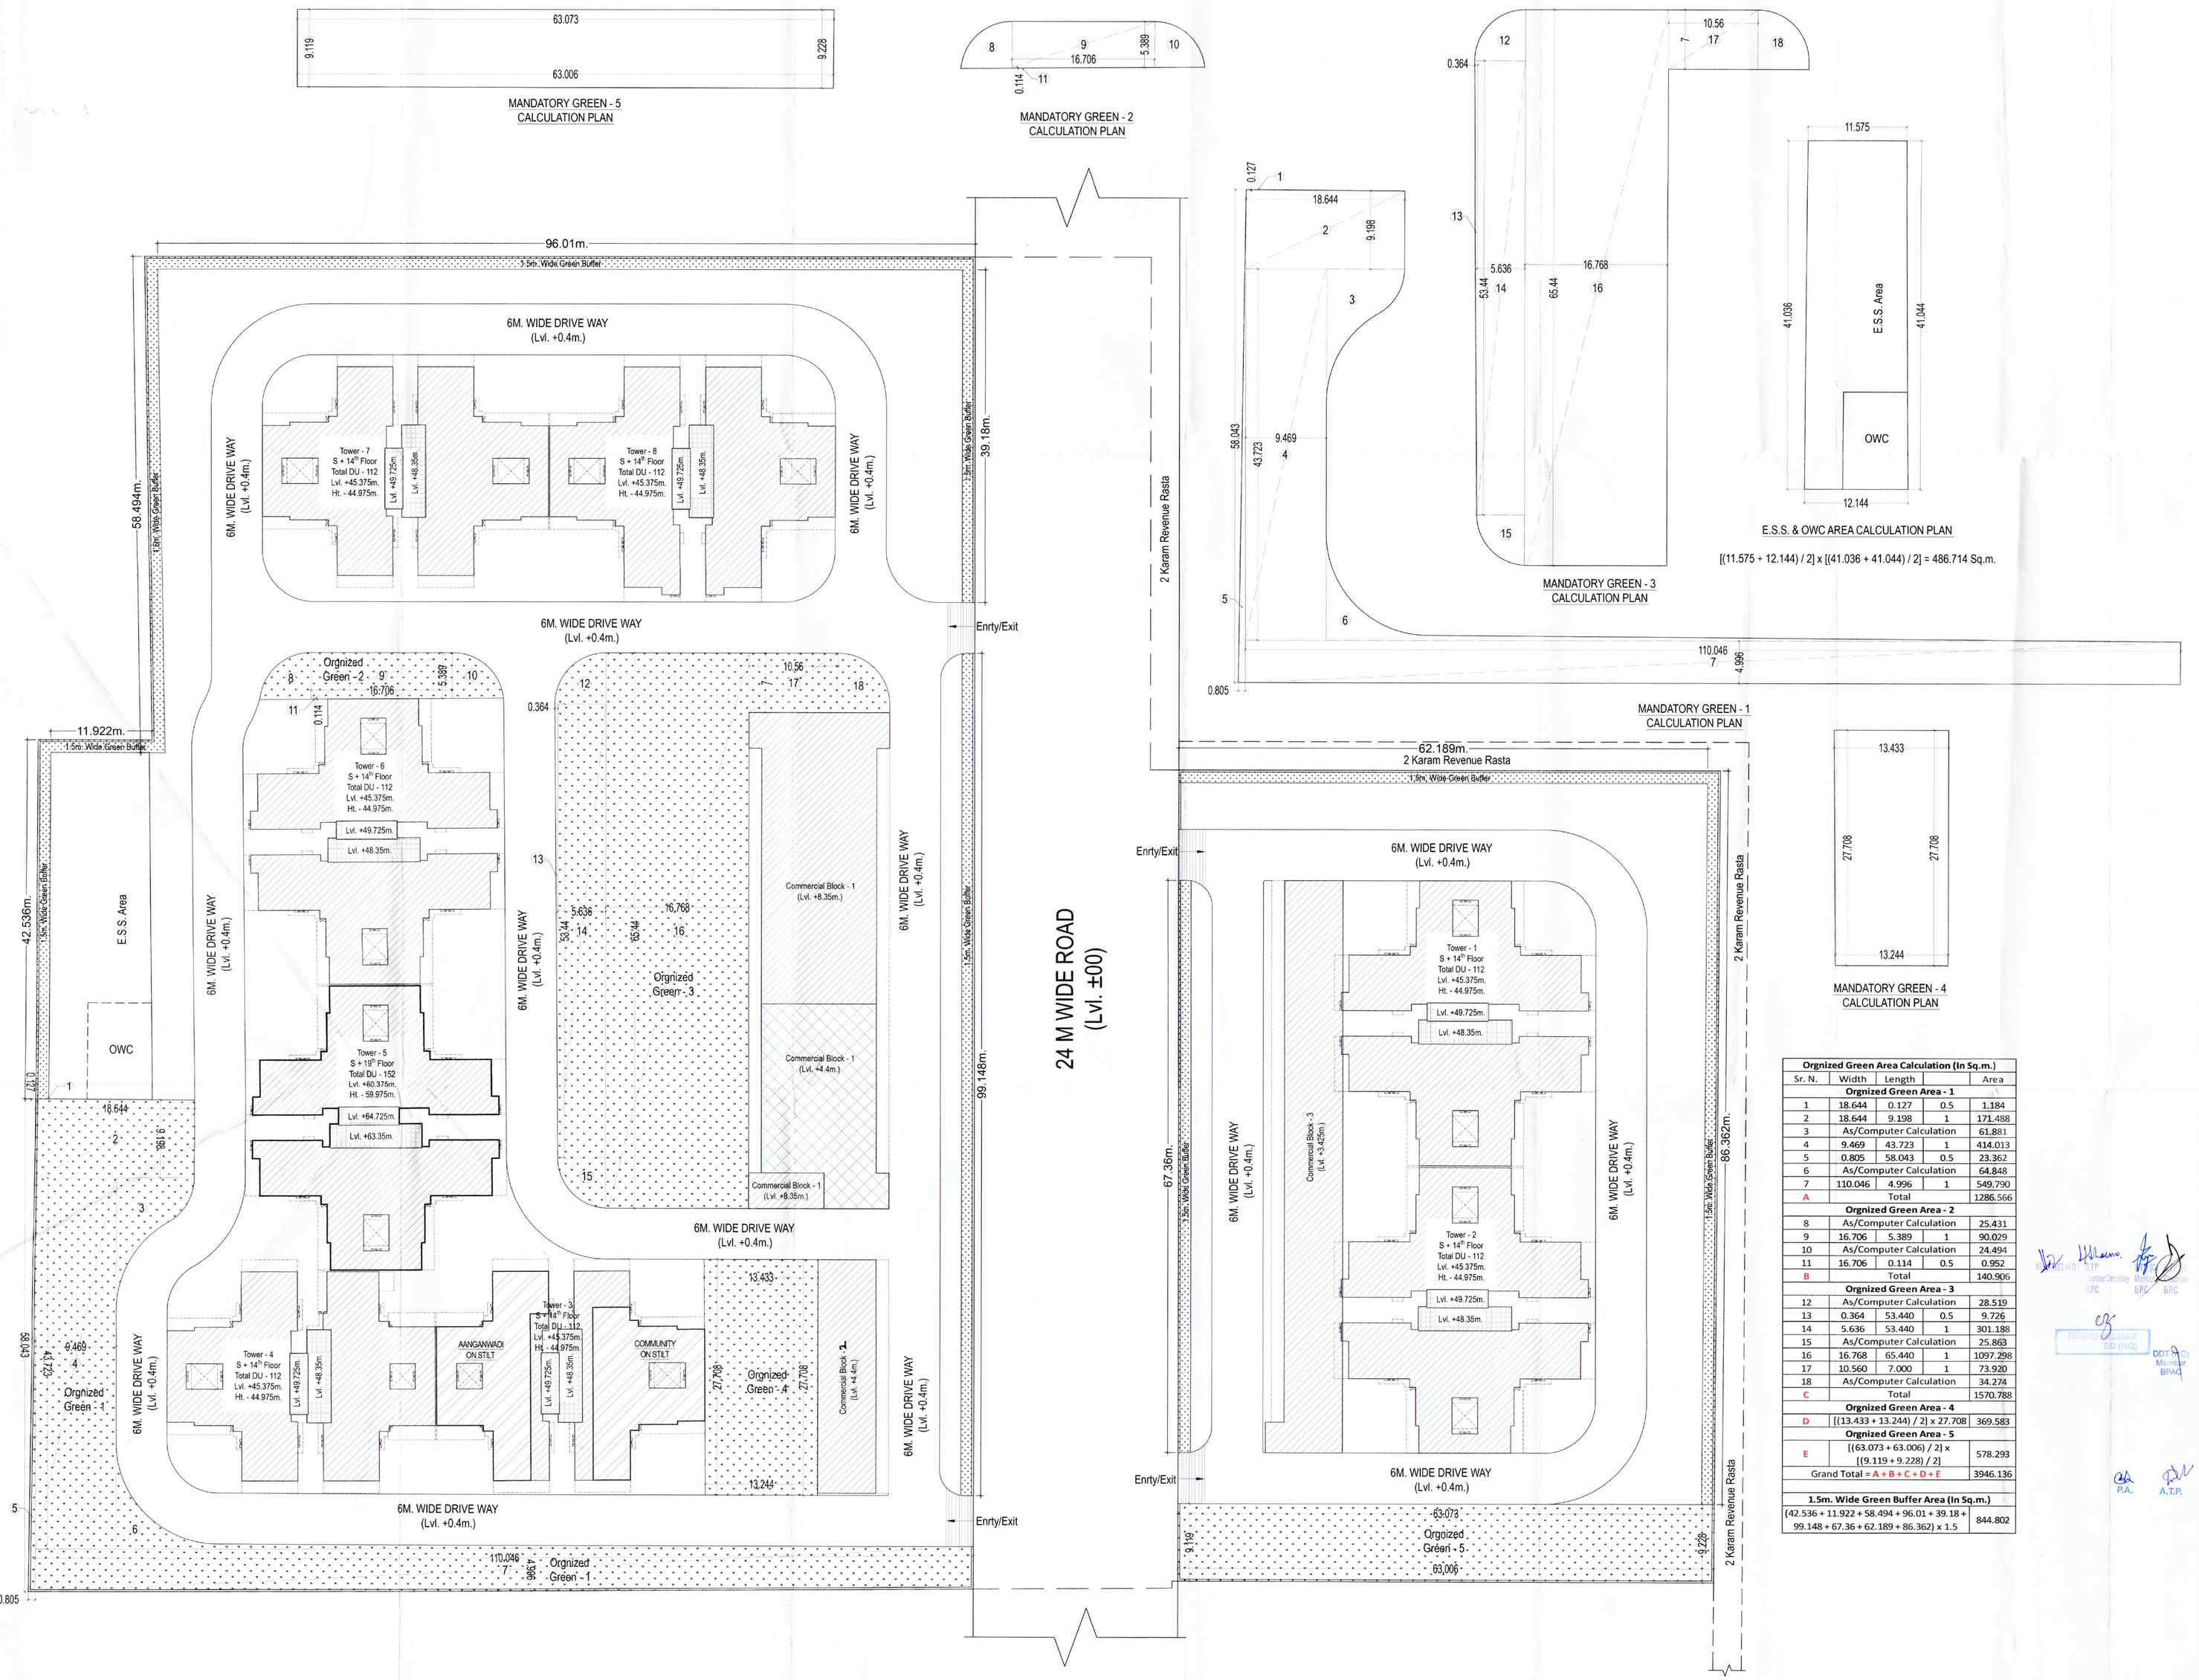

Orgnized Green Area Calculation (In Sq.m.)				
Sr. N.	Width	Length		Area
Orgnized Green Area - 1				
1	18.644	0.127	0.5	1.184
2	18.644	9.198	1	171.488
3	As/Computer Calculation			61.881
4	9.469	43.723	1	414.013
5	0.805	58.043	0.5	23.362
6	As/Computer Calculation			64.848
7	110.046	4.996	1	549.790
A	Total			1286.566
Orgnized Green Area - 2				
8	As/Computer Calculation			25.431
9	16.706	5.389	1	90.029
10	As/Computer Calculation			24.494
11	16.706	0.114	0.5	0.952
B	Total			140.906
Orgnized Green Area - 3				
12	As/Computer Calculation			28.519
13	0.364	53.440	0.5	9.726
14	5.636	53.440	1	301.188
15	As/Computer Calculation			25.863
16	16.768	65.440	1	1097.298
17	10.560	7.000	1	73.920
18	As/Computer Calculation			34.274
C	Total			1570.788
Orgnized Green Area - 4				
D	[(13.433 + 13.244) / 2] x 27.708			369.583
Orgnized Green Area - 5				
E	[(63.073 + 63.006) / 2] x [(9.119 + 9.228) / 2]			578.293
Grand Total = A + B + C + D + E				3946.136

1.5m. Wide Green Buffer Area (In Sq.m.)	
(42.536 + 11.922 + 58.494 + 96.01 + 39.18 + 99.148 + 67.36 + 62.189 + 86.362) x 1.5	844.802

GENERAL NOTES:-
1. ALL DIMENSIONS & LEVELS ARE IN METERS.
2. ALL THE AREAS INDICATED ARE IN SQ.M.
3. COLUMNS ARE ONLY INDICATIVE AND WILL BE AS PER RELEVANT STRUCTURAL DRAWINGS.
4. RAIN WATER HARVESTING SYSTEM IS AS PER CENTRAL GROUND WATER AUTHORITY/HARYANA GOVERNMENT.
5. ALL LIFTS & MACHINE ROOMS ARE AS PER ISI STANDARD.

DRG. TITLE

LANDSCAPE PLAN

PROJECT:

PROPOSED BUILDING PLAN OF AFFORDABLE GROUP HOUSING COLONY OVER AN AREA MEASURING 6.50 ACRES (LICENSE No. 77 DATED - 24/09/2021) IN SECTOR - 88A, GURUGRAM BEING DEVELOPED BY FELDON DEVELOPERS PVT. LTD. & OTHERS IN COLLABORATION WITH GCC INFRA

Architect's Signature | Developer's Signature

For GCC INFRA

Authorised Signatory

ARCHITECT :

creative line

architects interior designers & planners
studio:2nd fl., shri hith plaza,c-25,sector-13,vasundhara, ghz.
phone: 0120 4208127, +91 9811132248
website: www.creativelinestudio.in, email: creativelinestudio2015@gmail.com

DATE	SCALE	NORTH
Dec.-2021	1:250	
DEALT BY	CHKD BY	DRG . NO.
VIKAS	NAVDEEP	02