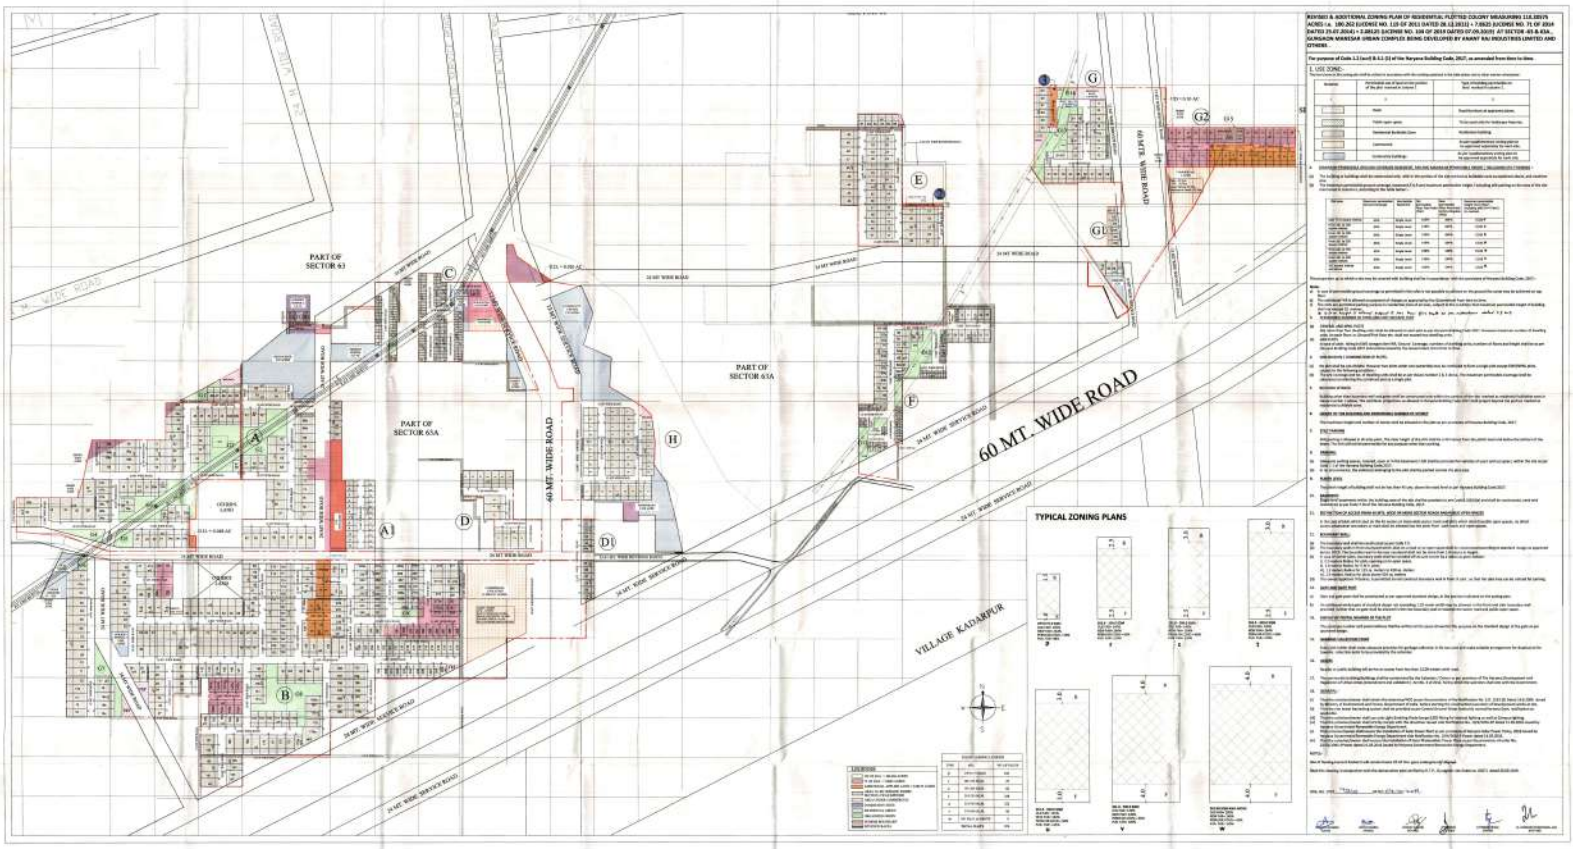
PART OF SECTOR 63
PART OF SECTOR 65A
PART OF SECTOR 65A
60 MT. WIDE ROAD
60 MT. WIDE ROAD
24 MT. WIDE SERVICE ROAD
24 MT. WIDE SERVICE ROAD
24 MT. WIDE SERVICE ROAD
24 MT. WIDE SERVICE ROAD
24 MT. WIDE ROAD
24 MT. WIDE ROAD
24 MT. WIDE ROAD
24 MT. WIDE ROAD
VILLAGE KADARPUR
TYPICAL ZONING PLANS