BASEMENT 1

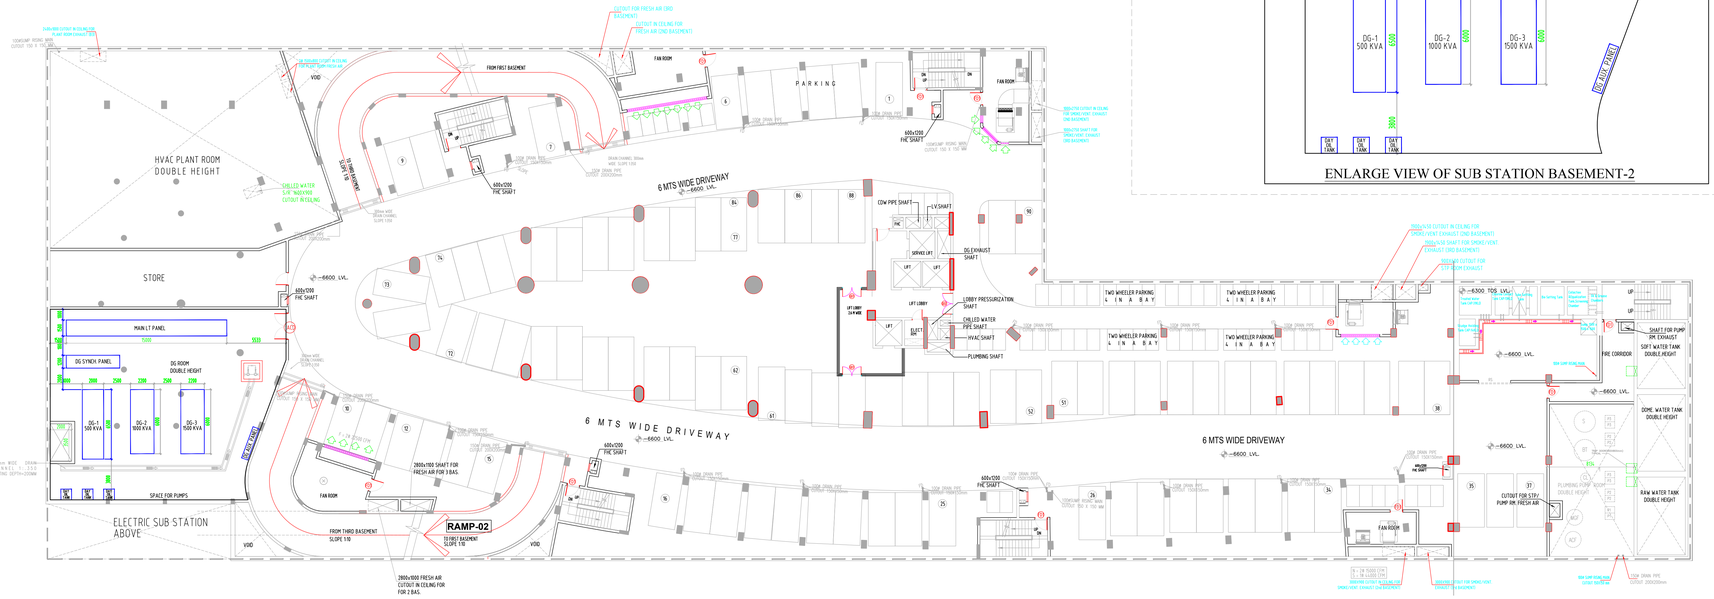

BASEMENT 2

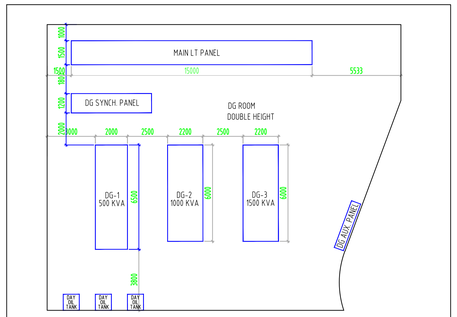

ENLARGE VIEW OF SUB STATION BASEMENT-2

DATE	REVISION

DATE	REVISION

OWNERS

M/S COUNTRYWIDE PROMOTERS PVT. LTD

PROJECT TITLE

CENTRA ONE
AT
SECTOR 61, GURGAON, HARYANA

DRAWING TITLE:

PLAN - BASEMENT 01 & 02
SUB- STATION LAYOUT

NORTH