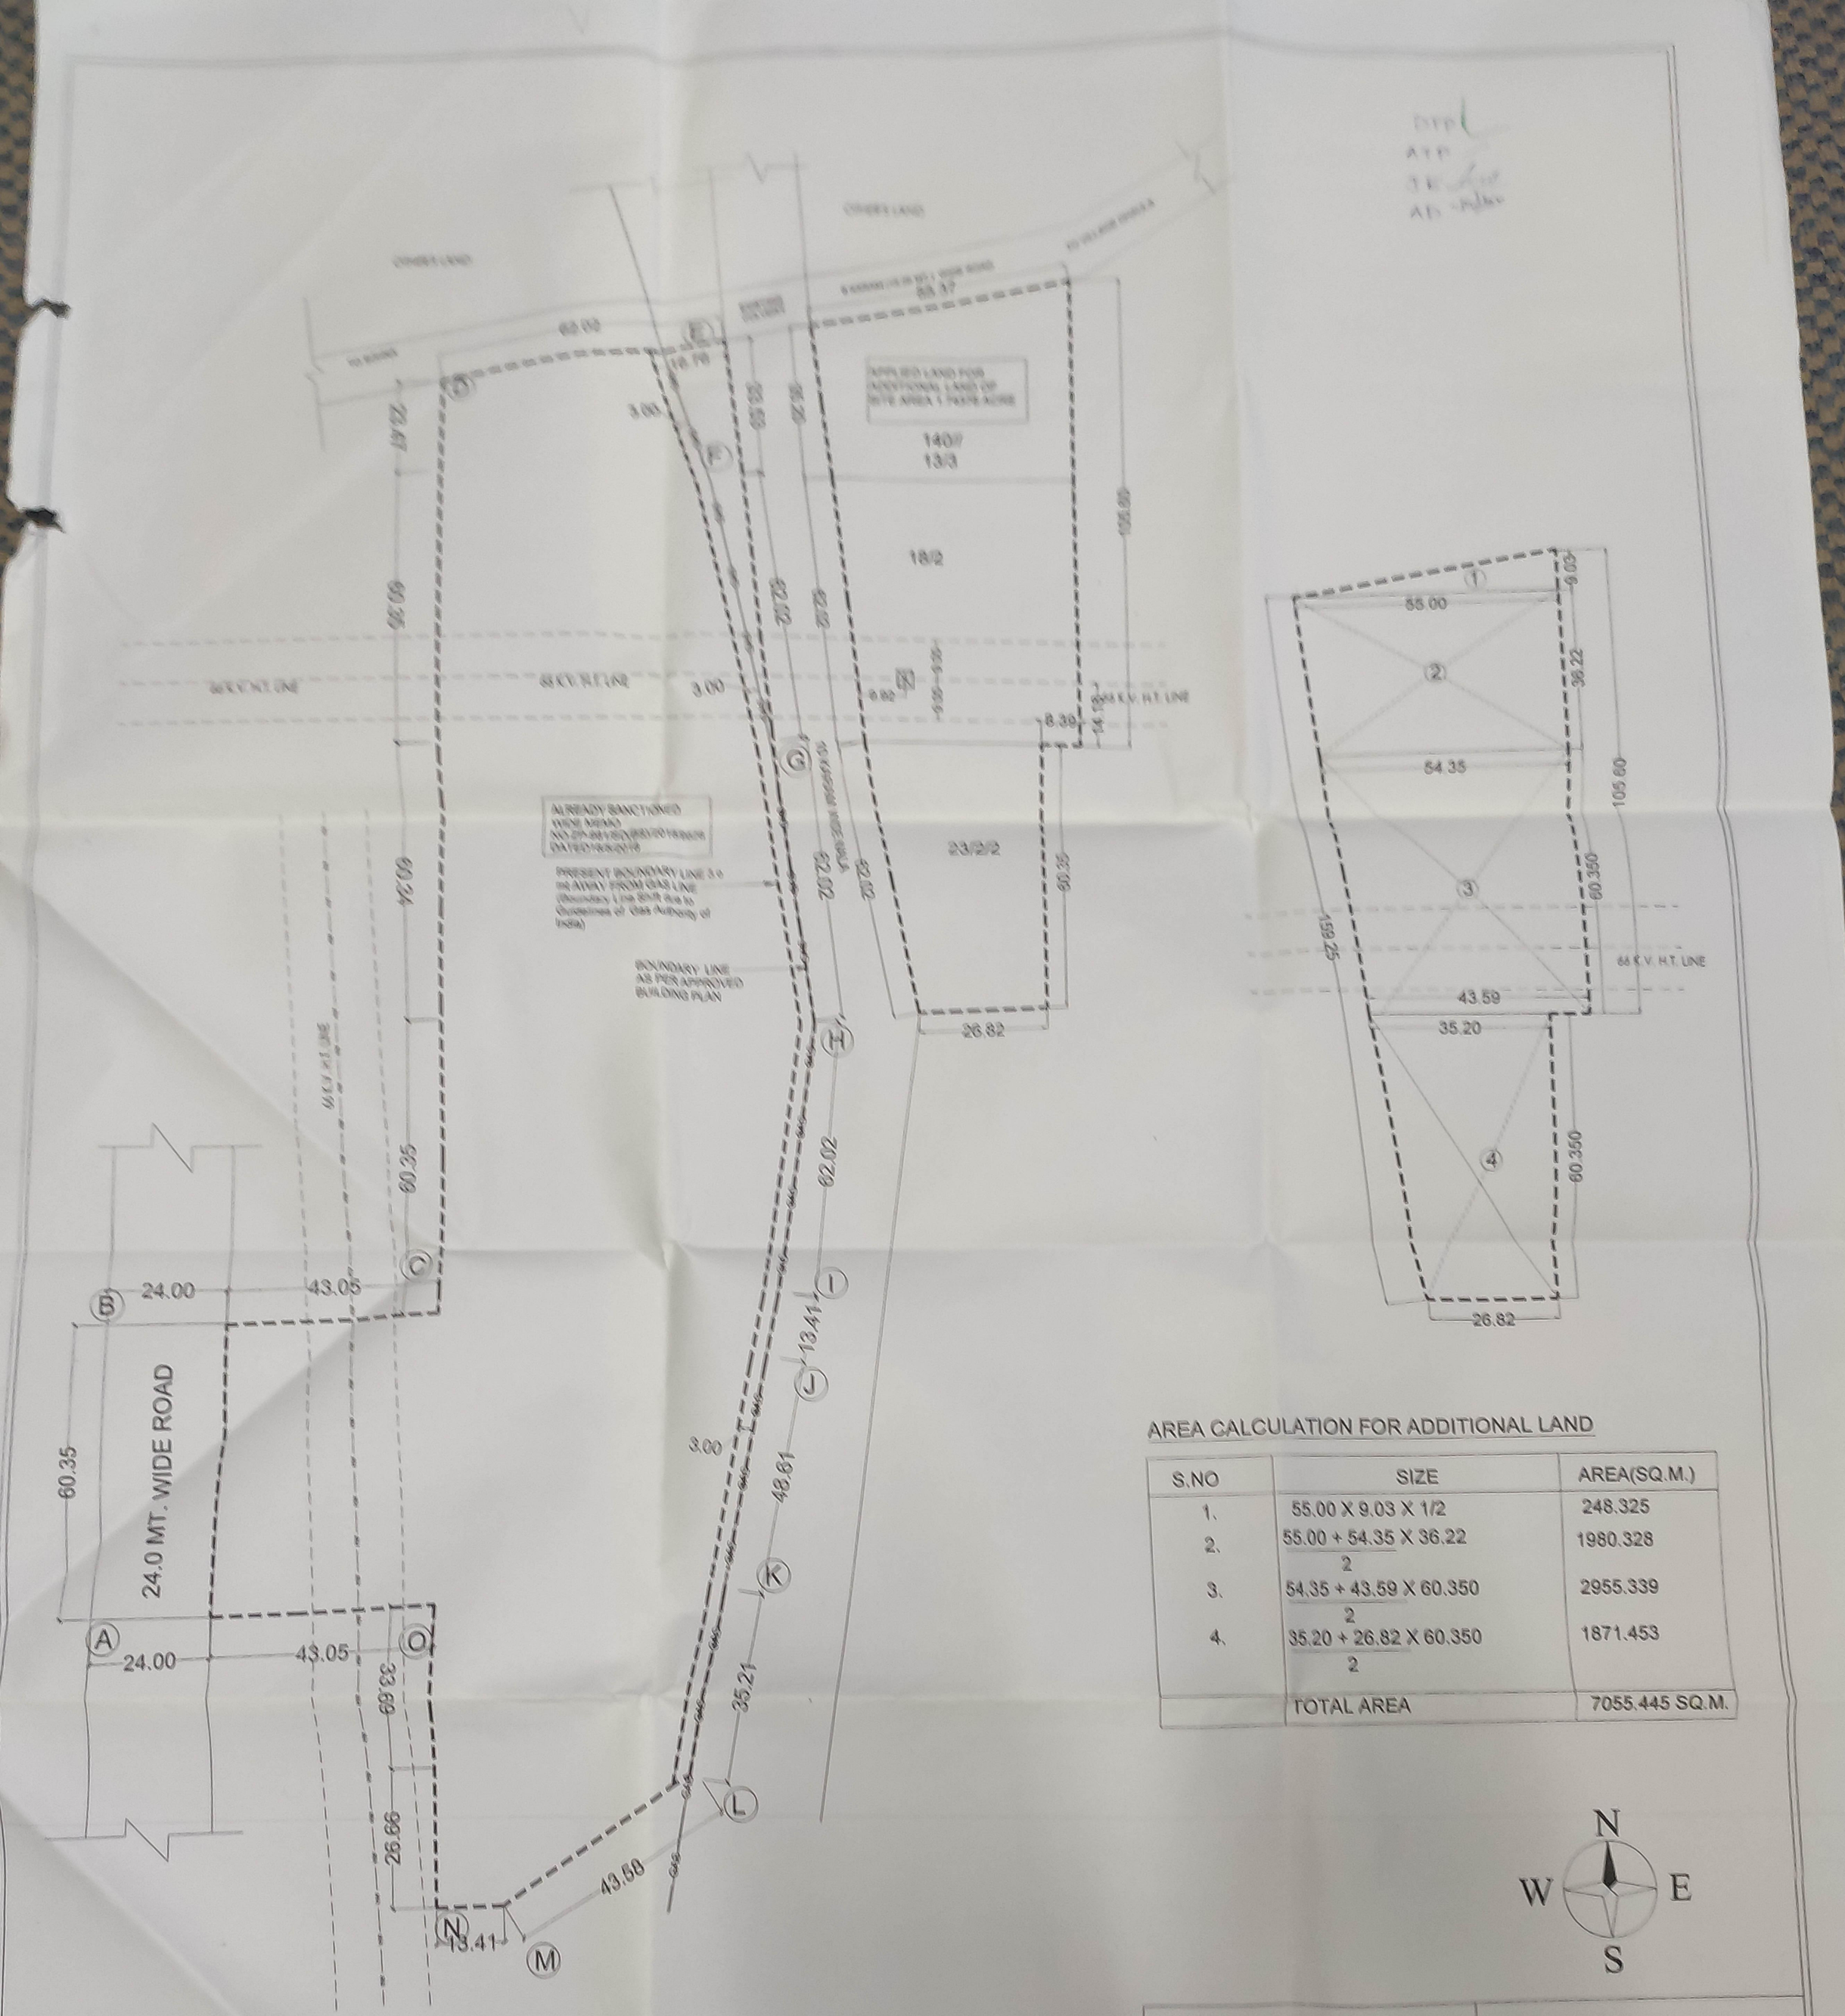

AREA CALCULATION FOR ADDITIONAL LAND

S.NO	SIZE	AREA(SQ.M.)
1.	55.00 X 9.03 X 1/2	248.325
2.	$\frac{55.00 + 54.35}{2}$ X 36.22	1980.328
3.	$\frac{54.35 + 43.59}{2}$ X 60.350	2955.339
4.	$\frac{35.20 + 26.82}{2}$ X 60.350	1871.453
	TOTAL AREA	7055.445 SQ.M.

N
W E
S

ARCHITECT SIGN	OWNER SIGN
	For MVN Infrastructure Pvt. Ltd. Authorised Signatory

DEMARCATION PLAN FOR AFFORDABLE GROUP HOUSING COLONY ON AN ADDITIONAL LAND MEASURING 1.74375 ACRES IN THE REVENUE ESTATE VILLAGE SOHNA IN SECTOR - 5 , DISTT. GURUGRAM DEVELOPED BY MVN INFRASTRUCTURE PRIVATE LIMITED