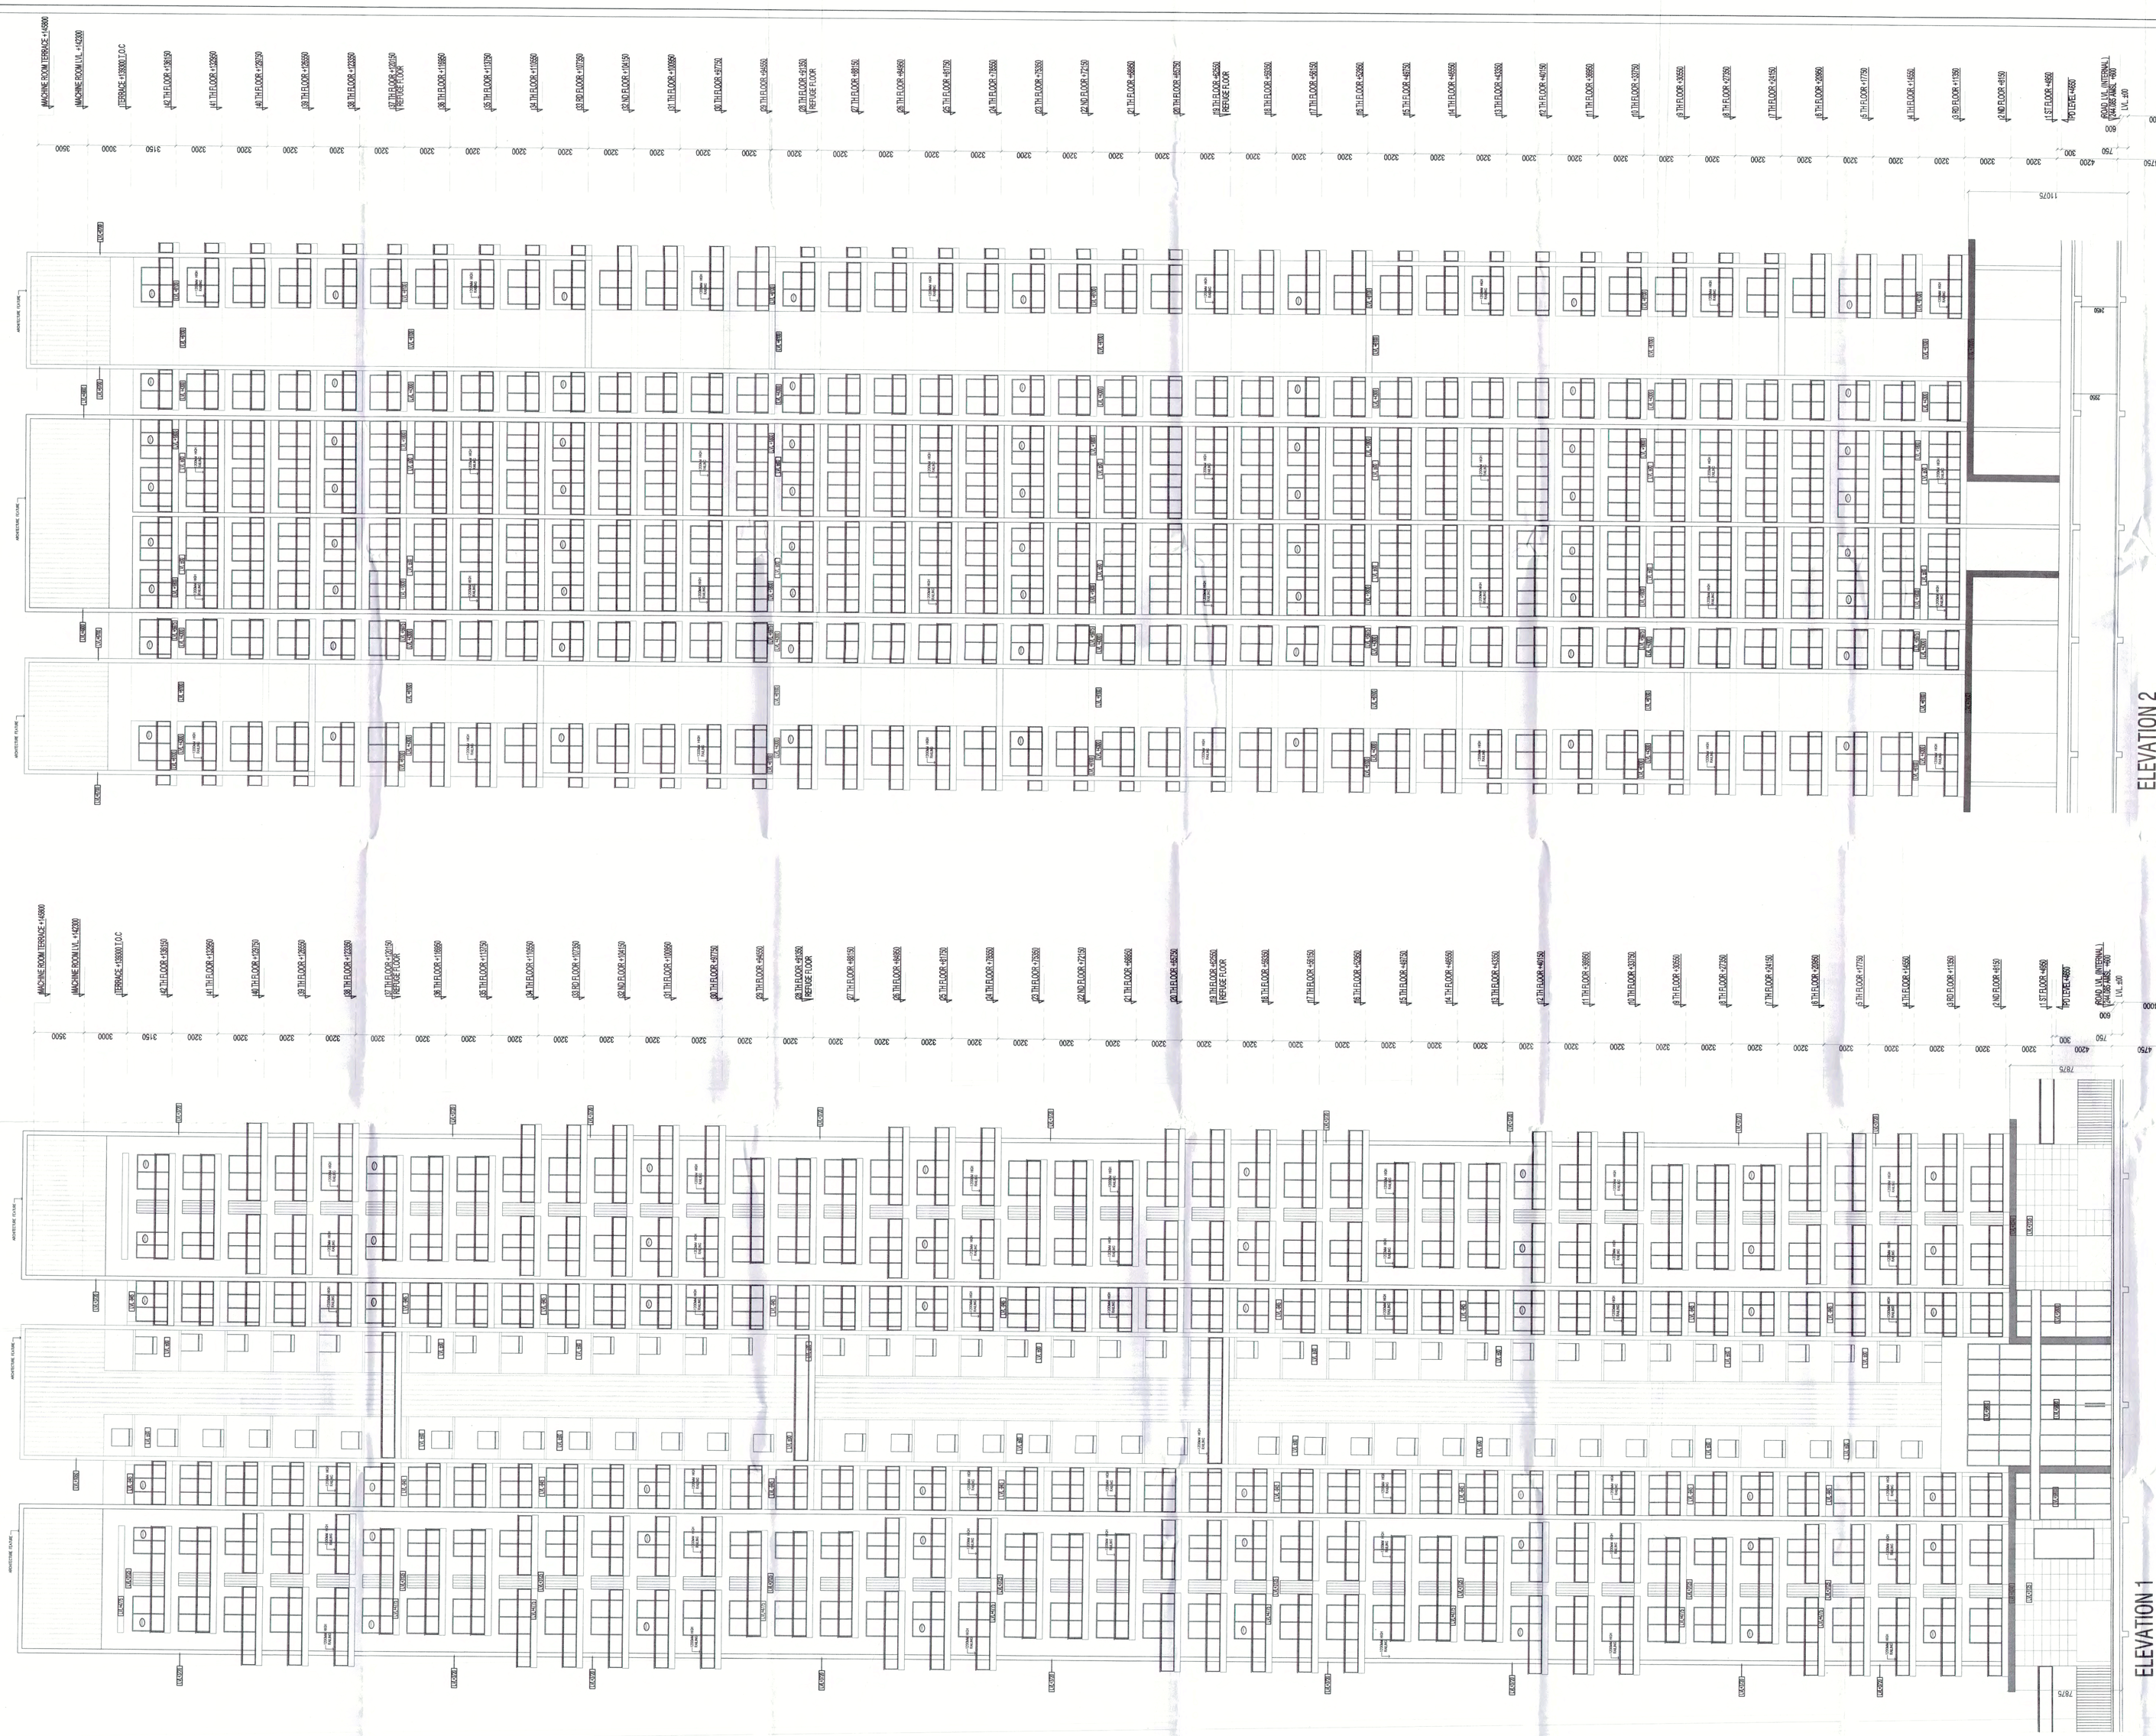

ATP(HQ)

Ravi Avtar Bansal
AD(HQ)

DD(NT)
MEMBER
BPAC

SANCTIONED
TO BE READ WITH THIS OFFICE
MEMO NO.: 15772
DATED : 31-05-2022

J.D. P.A. A.T.P.

NOTES & REFERENCES

1. ALL DIMENSIONS ARE IN MM.
2. ALL DIMENSIONS TO BE READ NOT SCALED.
3. ALL LEVELS ARE IN MM w.r.t. ±00MM.
4. BUILDING ENSURES THE PROVISION OF PROPER FIRE SAFETY MEASURE AS PER N.B.C.
5. BUILDING STRUCTURE WILL BE DESIGNED AS PER RELEVANT IS CODES AGAINST EARTH QUAKE HAZARDS & RESISTANCE.

KEY PLAN :

PROJECT :

PROPOSED BUILDING PLAN FOR GROUP HOUSING COLONY MEASURING 10 ACRES
(licence no. 58 of 2017 dated 27-7-2017) in Village Ullawas, Sector-61, District Gurugram Manesar
Urban Complex being developed by Puri Construction Pvt. Ltd. & Others

CLIENT's NAME :

PURI CONSTRUCTION PVT. LTD.

CLIENT's SIGNATURE :

For PURI CONSTRUCTION PVT. LTD.
Authorised Signatory

PRINCIPAL ARCHITECT :

RKA
RAJINDER KUMAR ASSOCIATES
ARCHITECTS PLANNERS DESIGNERS ENGINEERS
B-8 /17 Shopping Centre Safdarjung Enclave New Delhi 110029 India
T 91 11 26162930 / 26162931
F 91 11 26105574

ARCHITECT's SIGNATURE :

RAJINDER KUMAR
CA/2490/75

STRUCTURAL CONSULTANT :
PLANNING AND DESIGN BUREAU,
M-31, Greater Kailash-II,
(Opp. Arya Samaj Mandir),
New Delhi-110048,
Tel : 011-29210981, 011-41436775
Website : www.pdbcon.in

SUBMISSION DRAWING
FOR SANCTION OF BUILDING PLANS

DRAWING TITLE :

TOWER - A & B
ELEVATION - 1
ELEVATION - 2

Scale : 1:150 | DATED :

DEALT BY: S.K.

NORTH | Dwg No. SD-201 | Rev no. R-0