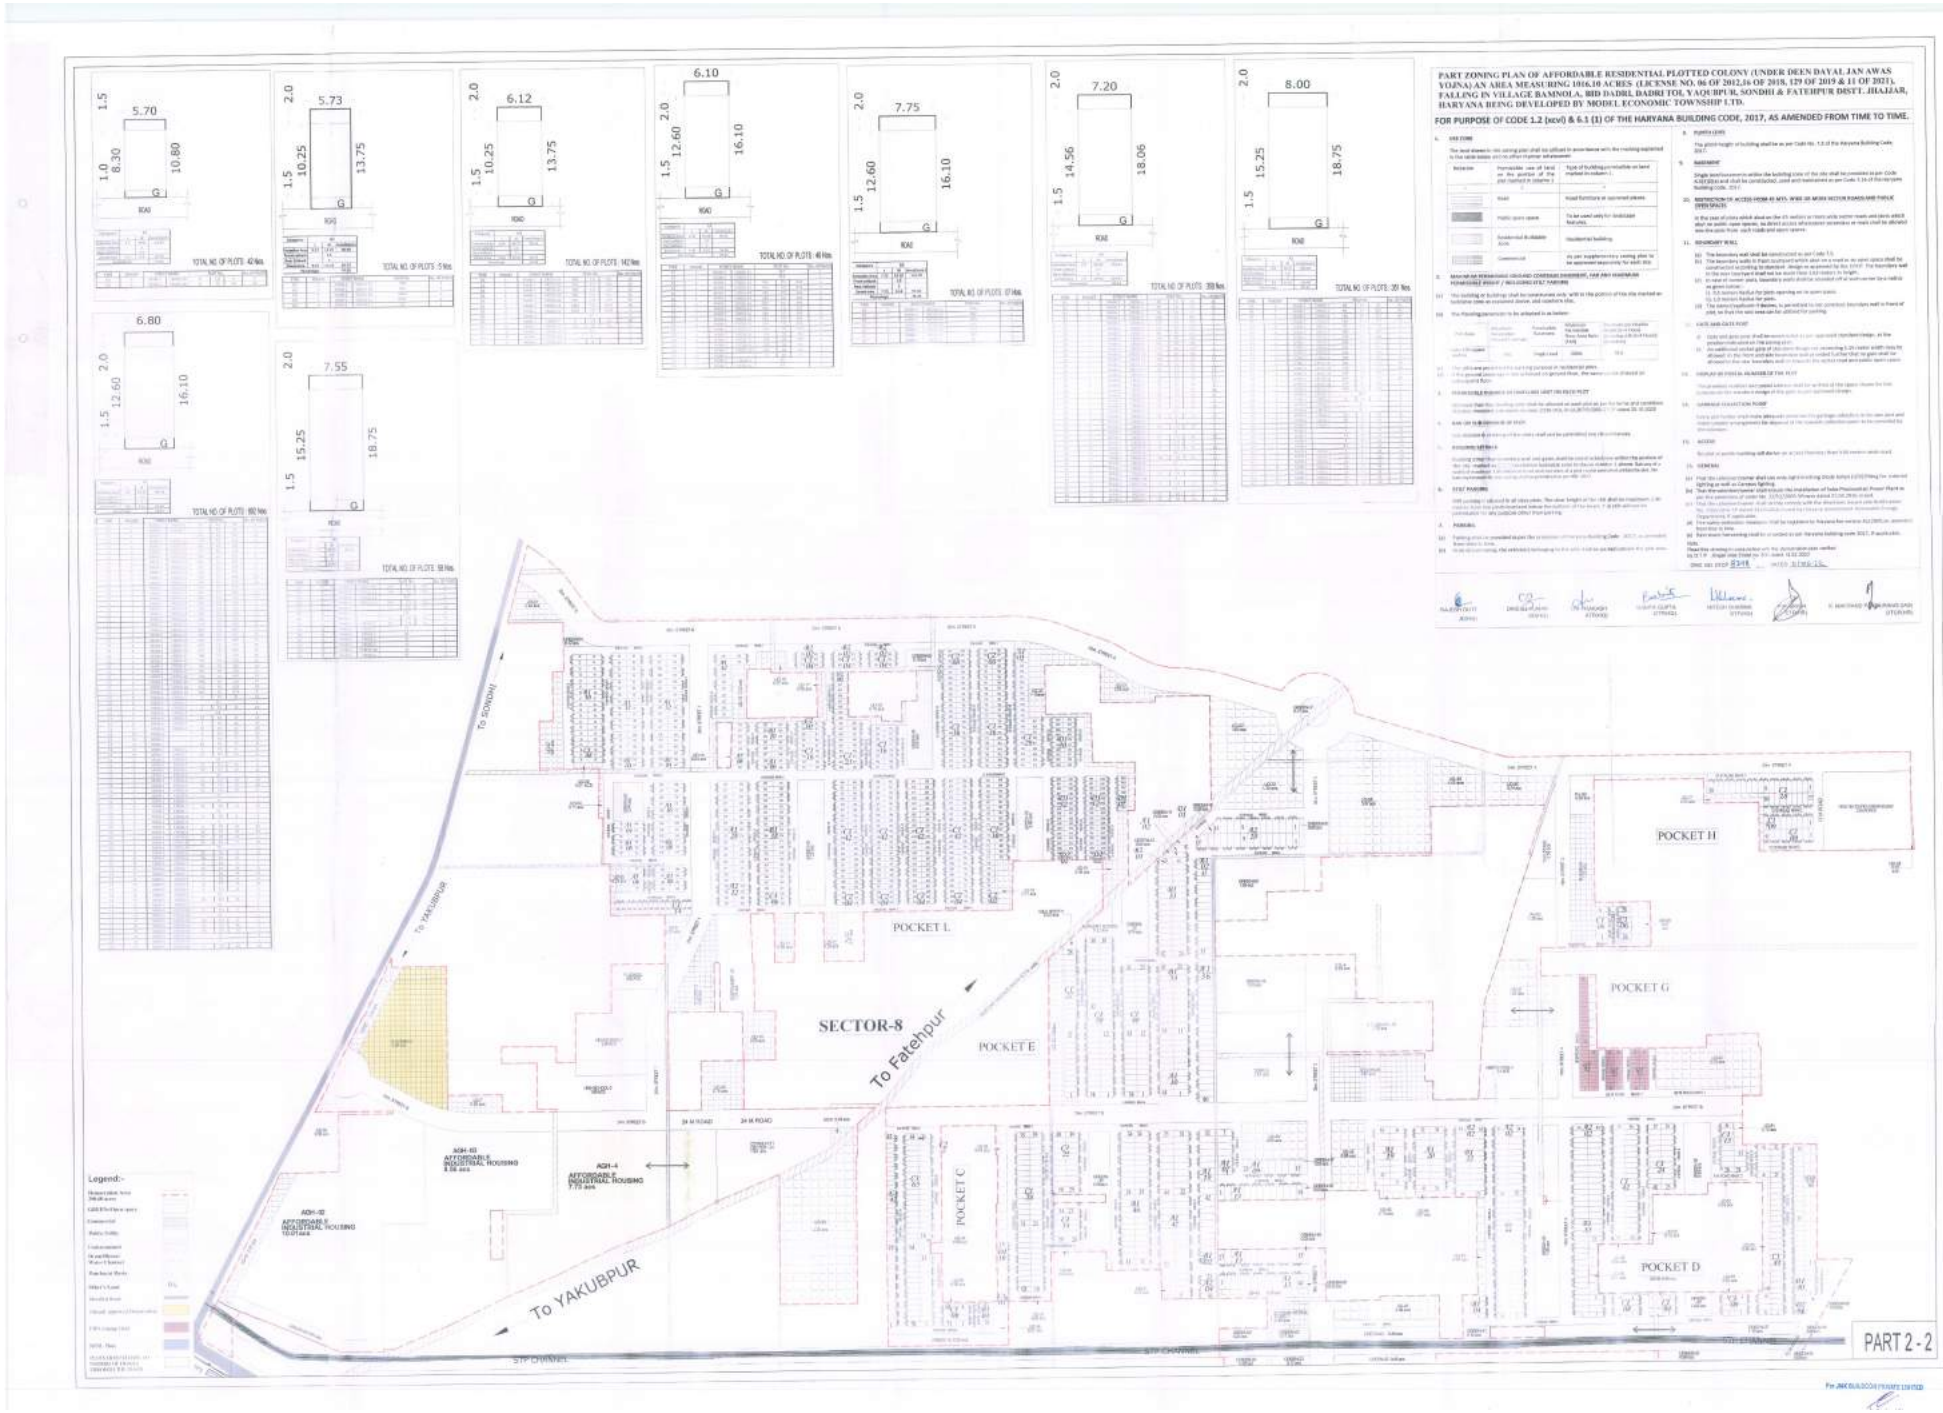
PART ZONING PLAN OF AFFORDABLE RESIDENTIAL PLOTTED COLONY (UNDER DEEN DAYAL JAN AWAS YOJNA) AN AREA MEASURING 1016.10 ACRES (LICENSE NO. 06 OF 2012,16 OF 2018, 129 OF 2019 & 11 OF 2021), FALLING IN VILLAGE BAMNOLA, BID DADRI, DADRI TOL, YAQUBPUR, SONDHI & FATEHPUR DISTT. JHAJJAR, HARYANA BEING DEVELOPED BY MODEL ECONOMIC TOWNSHIP LTD.
FOR PURPOSE OF CODE 1.2 (xcvi) & 6.1 (1) OF THE HARYANA BUILDING CODE, 2017, AS AMENDED FROM TIME TO TIME.
SECTOR-8
POCKET L
POCKET E
POCKET C
POCKET H
POCKET G
POCKET D
To Fatehpur
To YAKUBPUR
To BONDHU
PART 2 - 2